
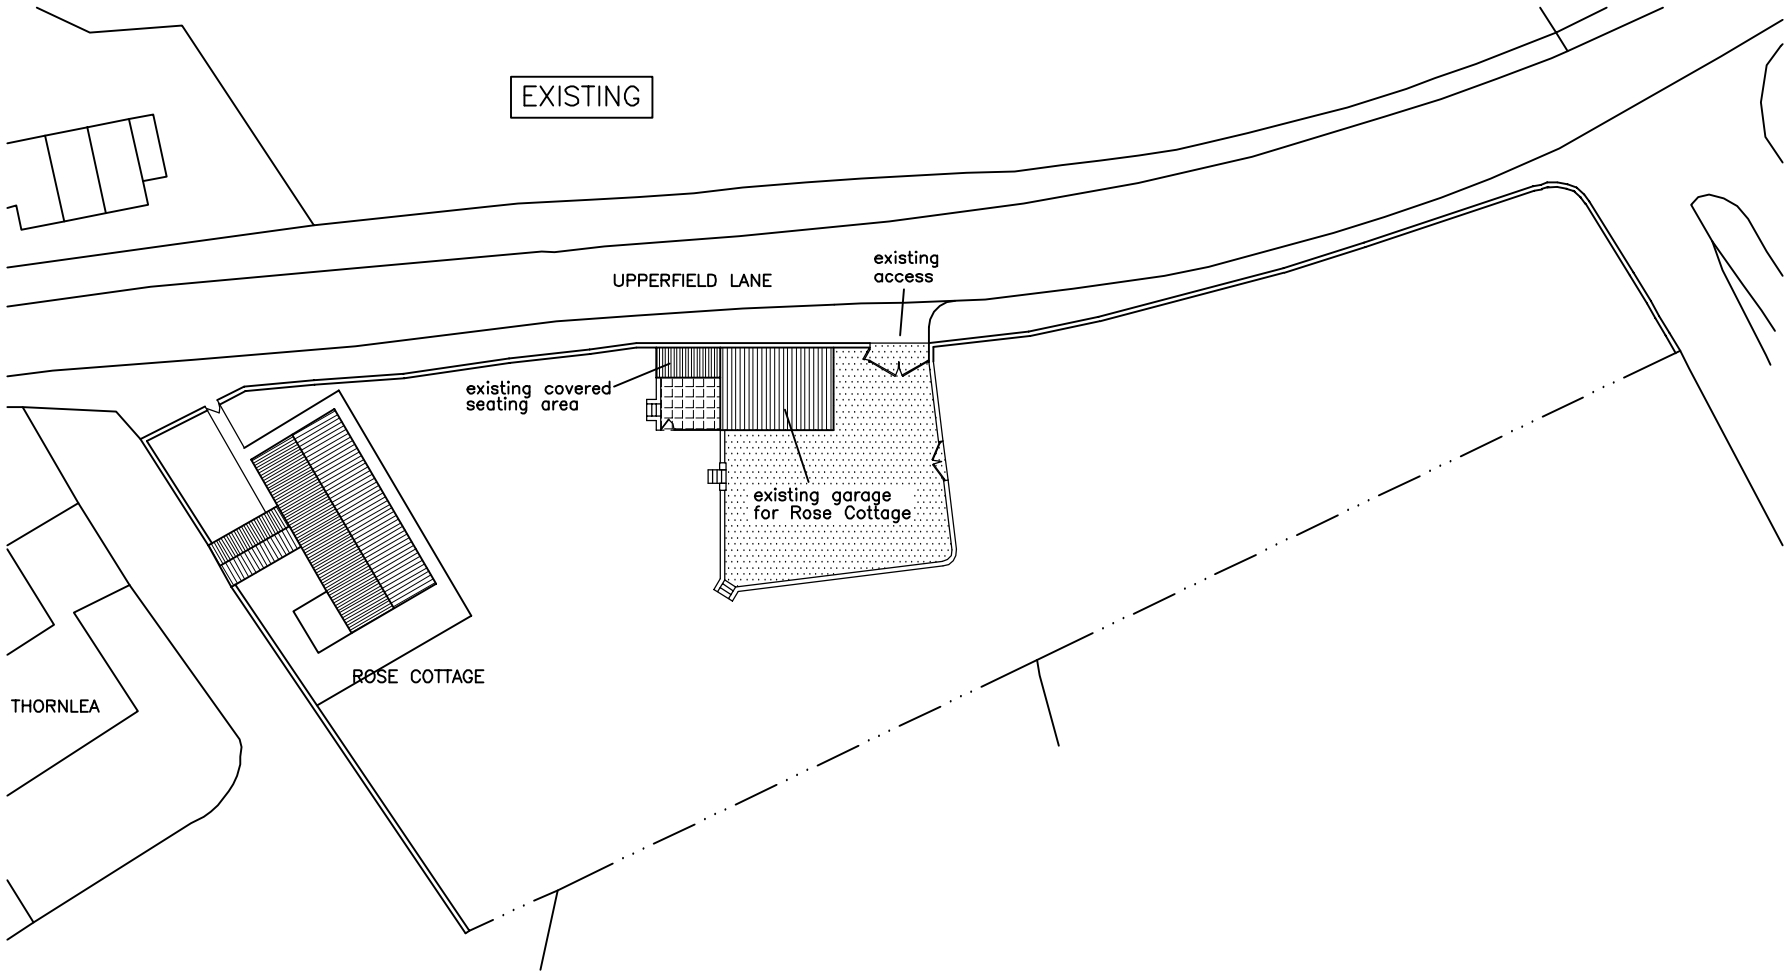


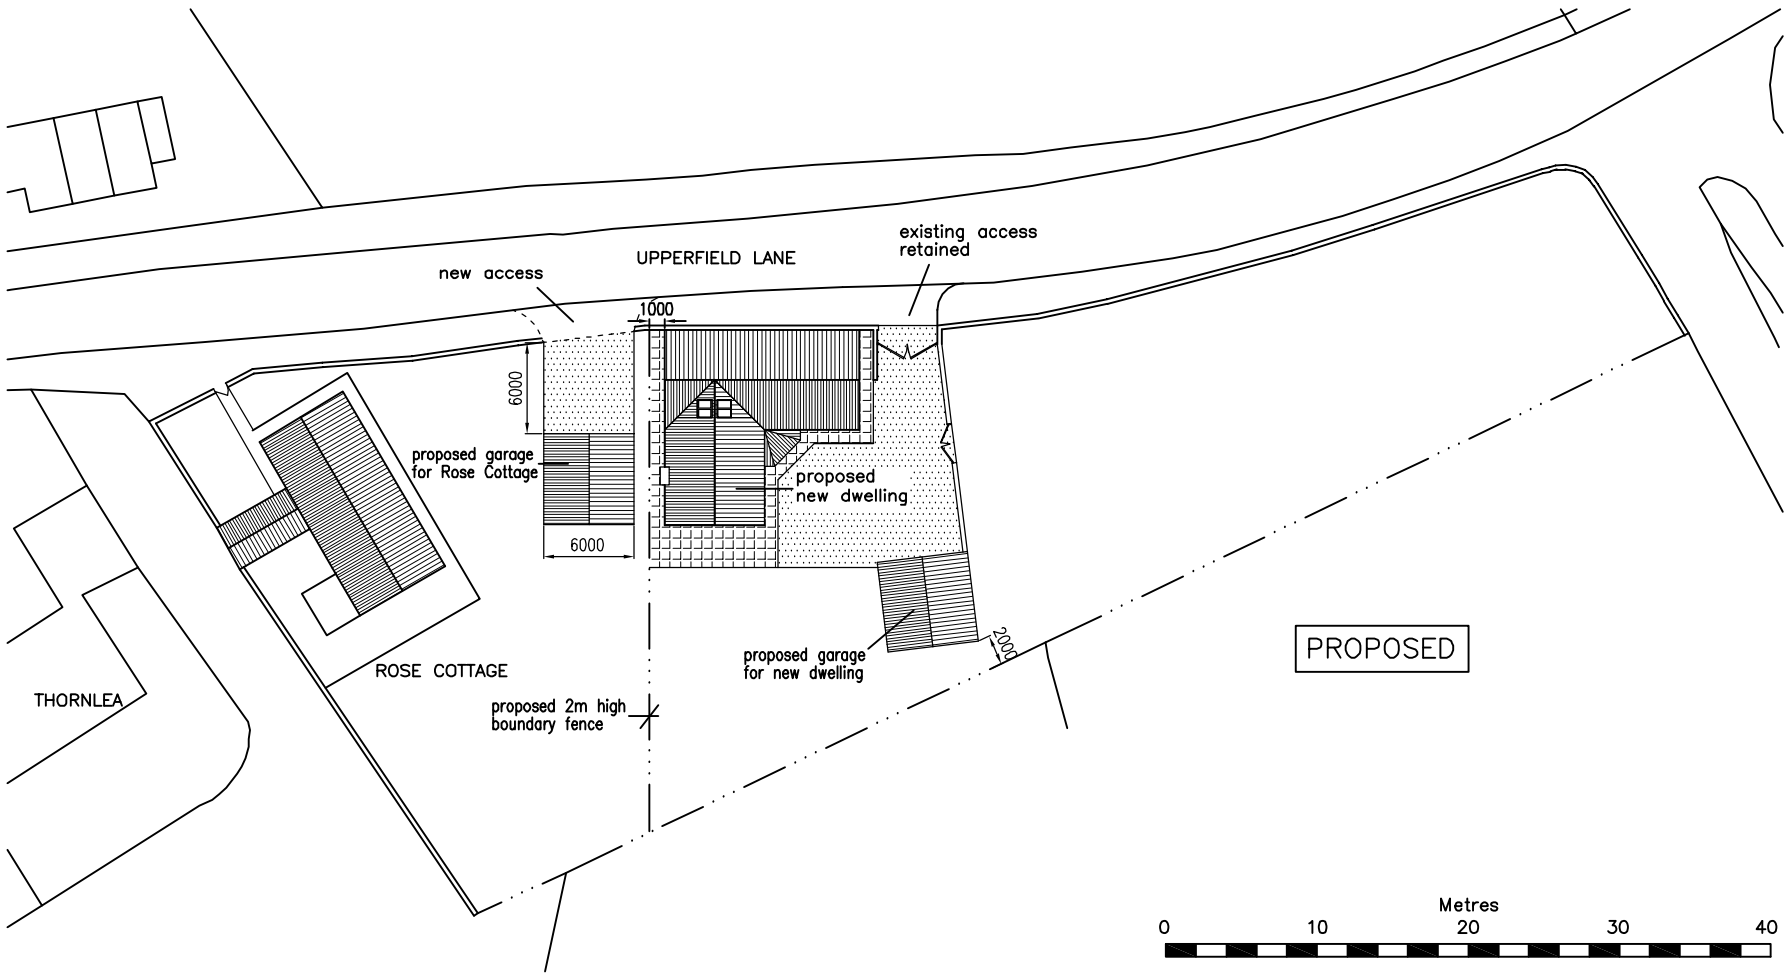

NORTH

D			
C			
B			
A			
	Date	Description	By

REVISIONS

DO NOT SCALE FROM THIS DRAWING

ALL DIMENSIONS ARE APPROXIMATE

THIS DRAWING HAS BEEN PRODUCED ONLY FOR THE PURPOSE OF SUBMITTING A PLANNING APPLICATION AND SHOULD NOT BE USED AS A WORKING DRAWING

Bryan Bell

29 TOTTIES, HOLMFIRTH
HD9 1UL

TELEPHONE 01484 688991
MOBILE 07712 843350
E-MAIL bryan@bryanbell.co.uk

Client

ALISON RICHARDS
ROSE COTTAGE
UPPERFIELD LANE
HIGH HOYLAND
S75 4BQ

Job Title

NEW DWELLING ADJACENT TO ROSE COTTAGE UPPERFIELD LANE HIGH HOYLAND

Scale	*Date*	*Drawn by*	*Status*
1:500 @ A3	JUN 2011	BB	PLANNING

Dwg. title

EXISTING & PROPOSED SITE LAYOUTS

Dwg. no. 2019(P9)01 *Rev.*