

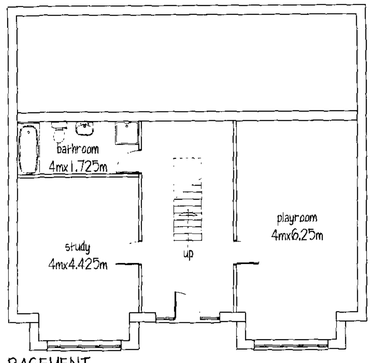



BASEMENT

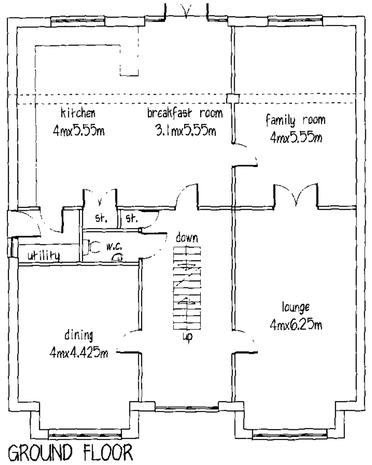

GROUND FLOOR

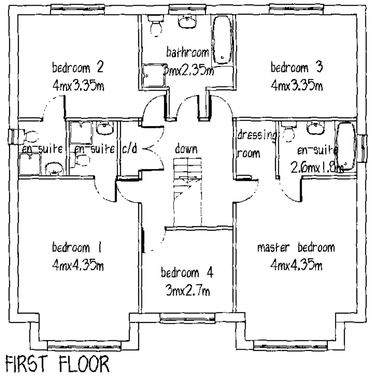


FIRST FLOOR

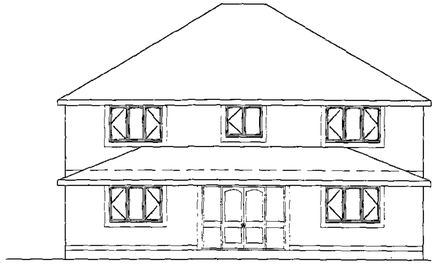


REAR ELEVATION




FRONT ELEVATION

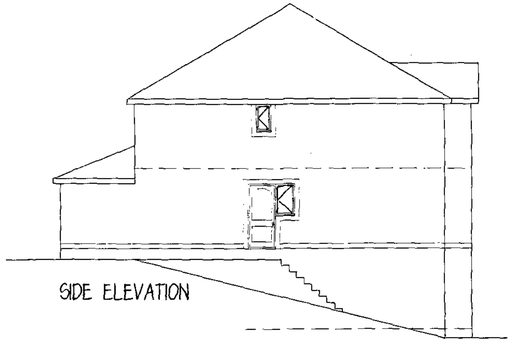

SIDE ELEVATION

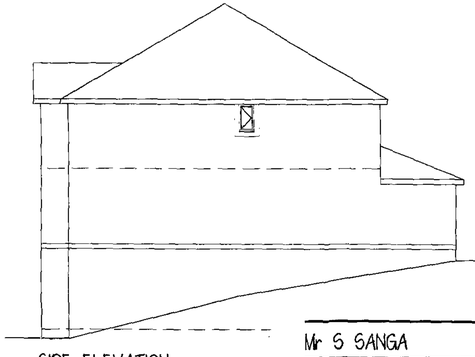

SIDE ELEVATION

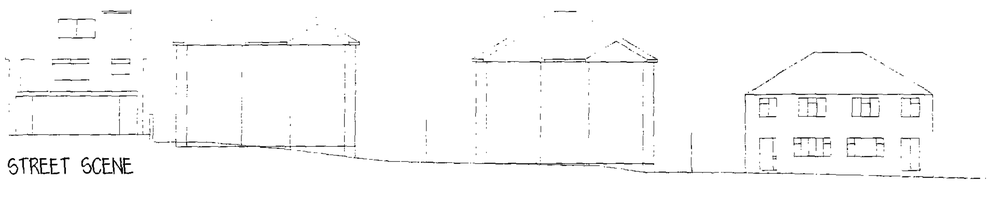

STREET SCENE

ROOF - concrete interlocking tiles
WALLS - natural coarsed stone with
stone heads, cills & mullions

Barnsley Metropolitan Borough Council
18 AUG 2008
Corporate Mail Room


Mr S SANGA

PROPOSED 2No DWELLINGS
8-10 UPPER HOYLAND ROAD
PLATTS COMMON

PLANS & ELEVATIONS

1:100 JULY 08

Peter Thompson
"Linwood"
Barnsley Road
Dodworth
Barnsley S75 3JR
M.C.I.A.T.
tel. 01226 201391
m. 07973251730
e-mail peter-thompson@hotmail.co.uk

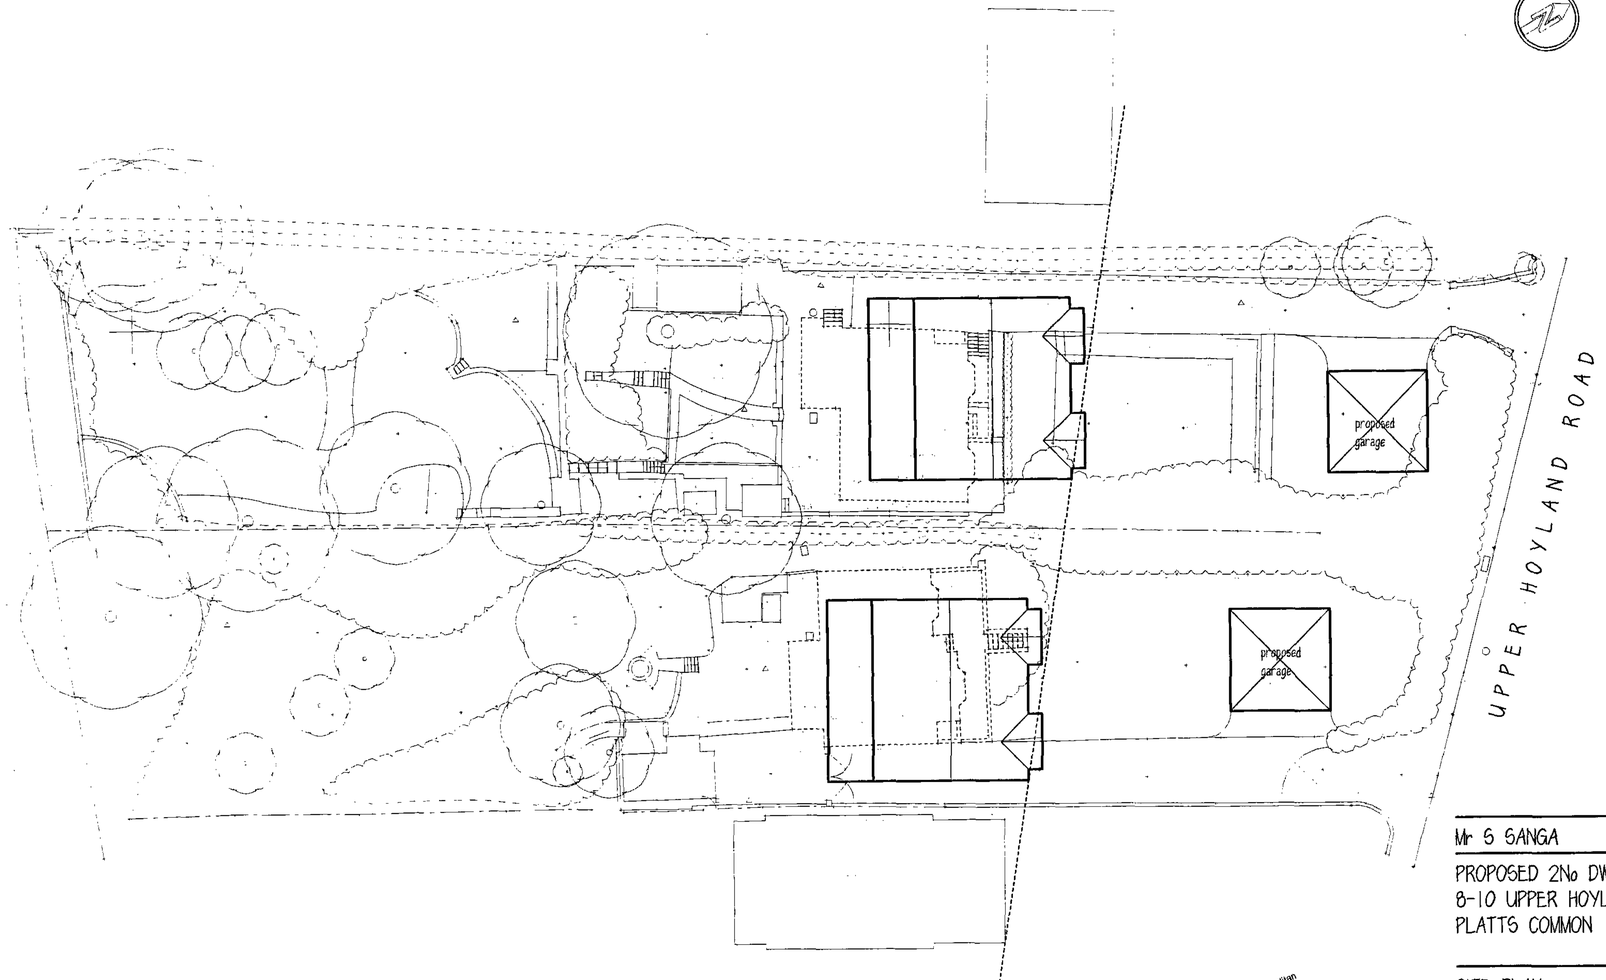

Barnsley Metropolitan Borough Council
18 AUG 2008
Corporate Mail Room

Barnsley Metropolitan Borough Council
21 JUL 2008

Mr S SANGA

PROPOSED 2No DWELLINGS
8-10 UPPER HOYLAND ROAD
PLATTS COMMON

SITE PLAN

1:200 JULY 08

Peter Thompson M.C.I.A.T.
"Linwood"
Barnsley Road
Dodworth tel. 01226 201391
Barnsley S75 3JR m. 07973251730
email peter-thompson@aol.com