



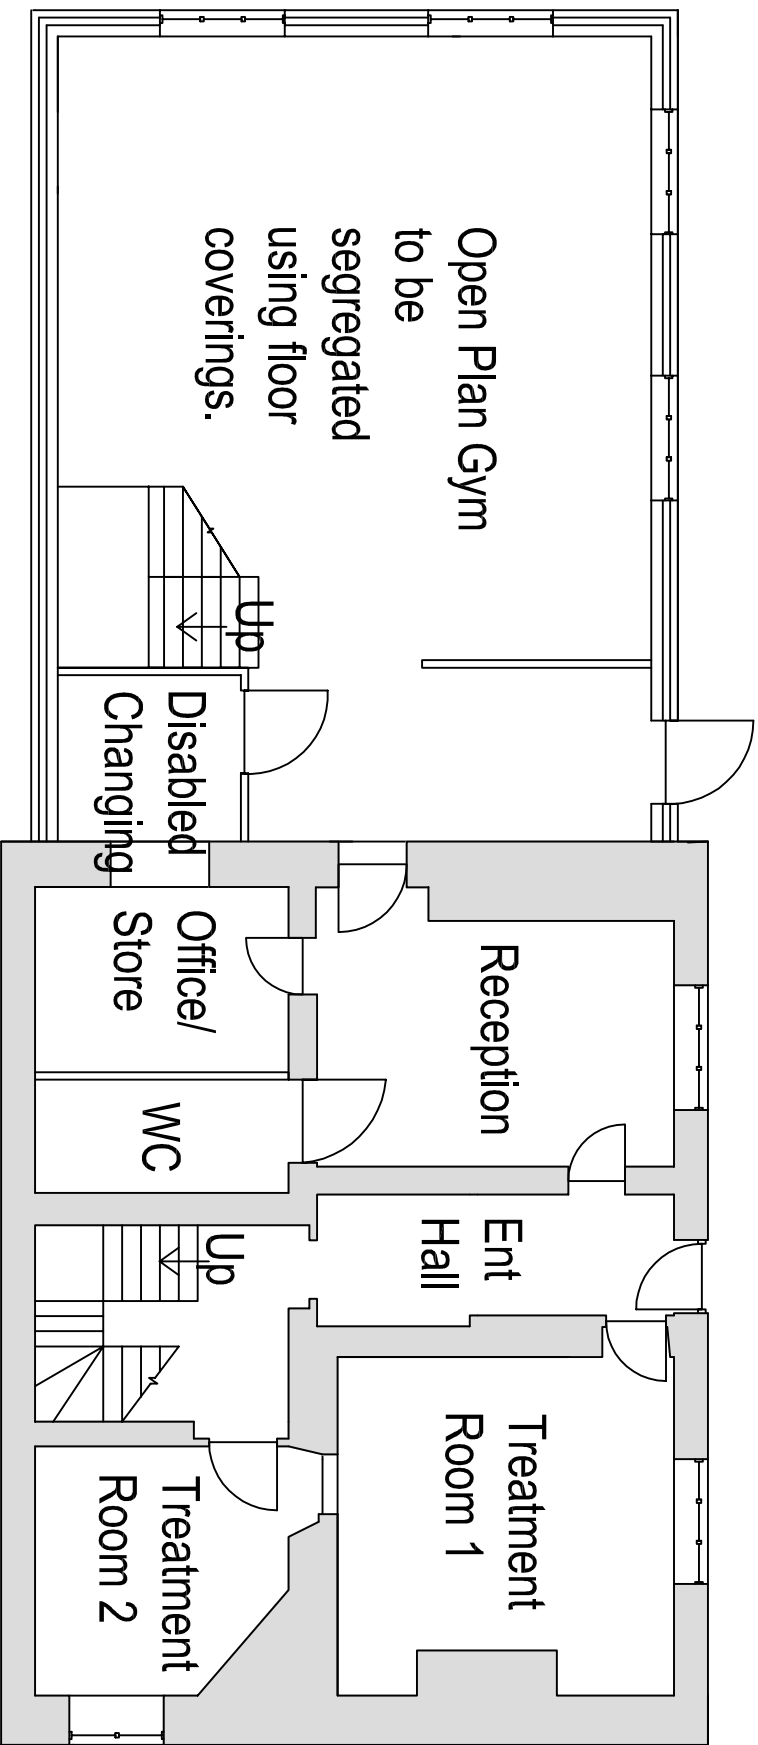

Proposed Ground Floor 1:100

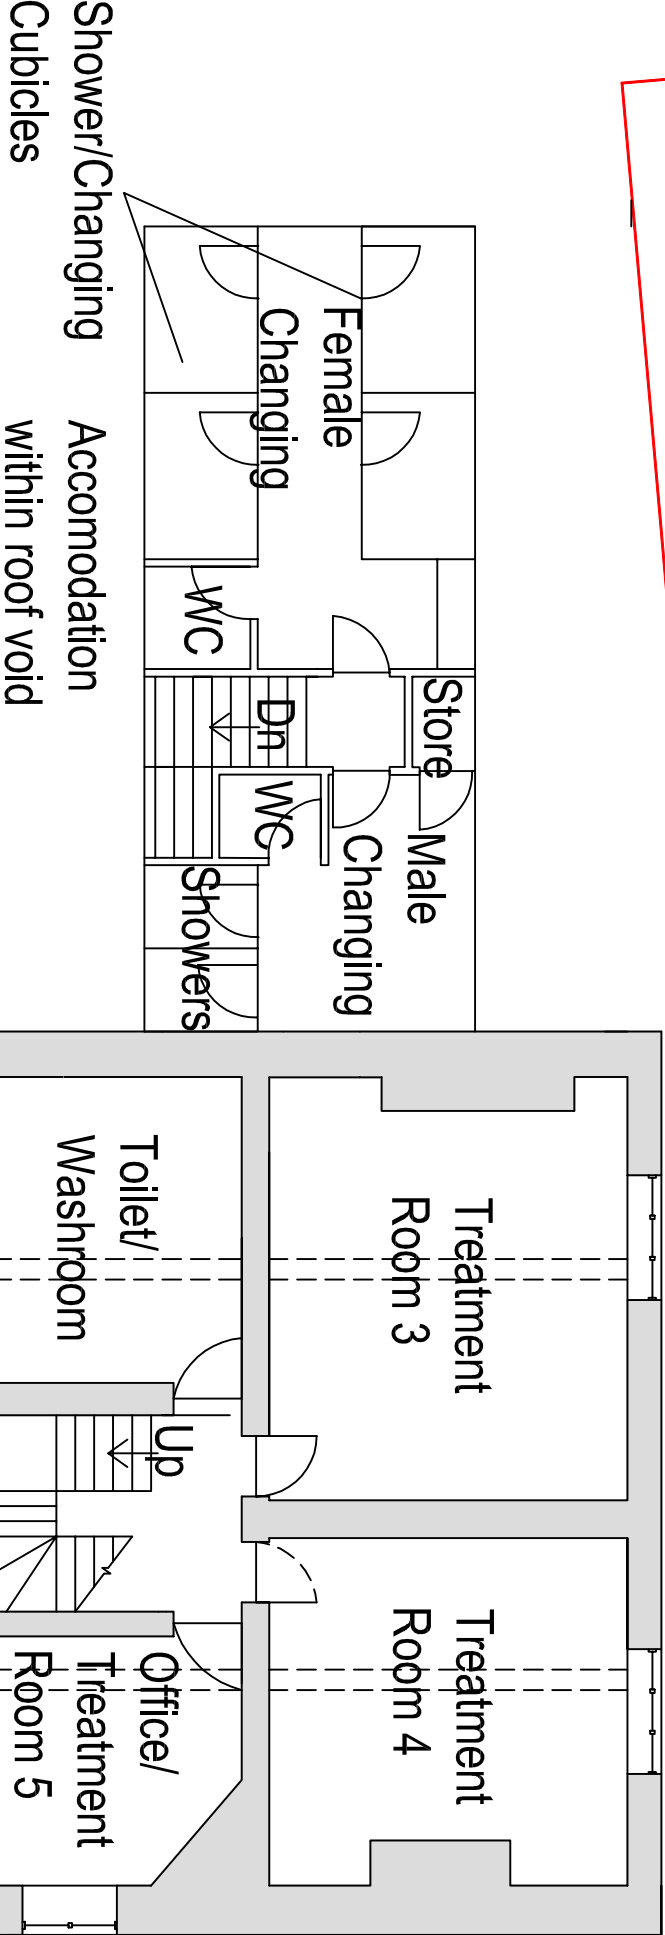

Proposed First Floor 1:100

PROJECT TITLE: Barnsley Chiropractic Centre 45 High Street Dodworth
DRAWING TITLE: Proposed Floor Layouts
DRAWN: DRW
DATE: 26/02/2010
SCALE: As indicated
DRAWING No: 713.DRW.002
REVISION:
 Eddisons Pennine House, Russell Street, Leeds, LS1 5RN, Tel: 0113 243 0101 Fax: 0113 247 1776 E-mail: buildingconsultancy@eddisons.com COPYRIGHT OF EDDISONS, ALL RIGHTS RESERVED. DRAWING NOT TO BE REPRODUCED WITHOUT PERMISSION. DO NOT SCALE