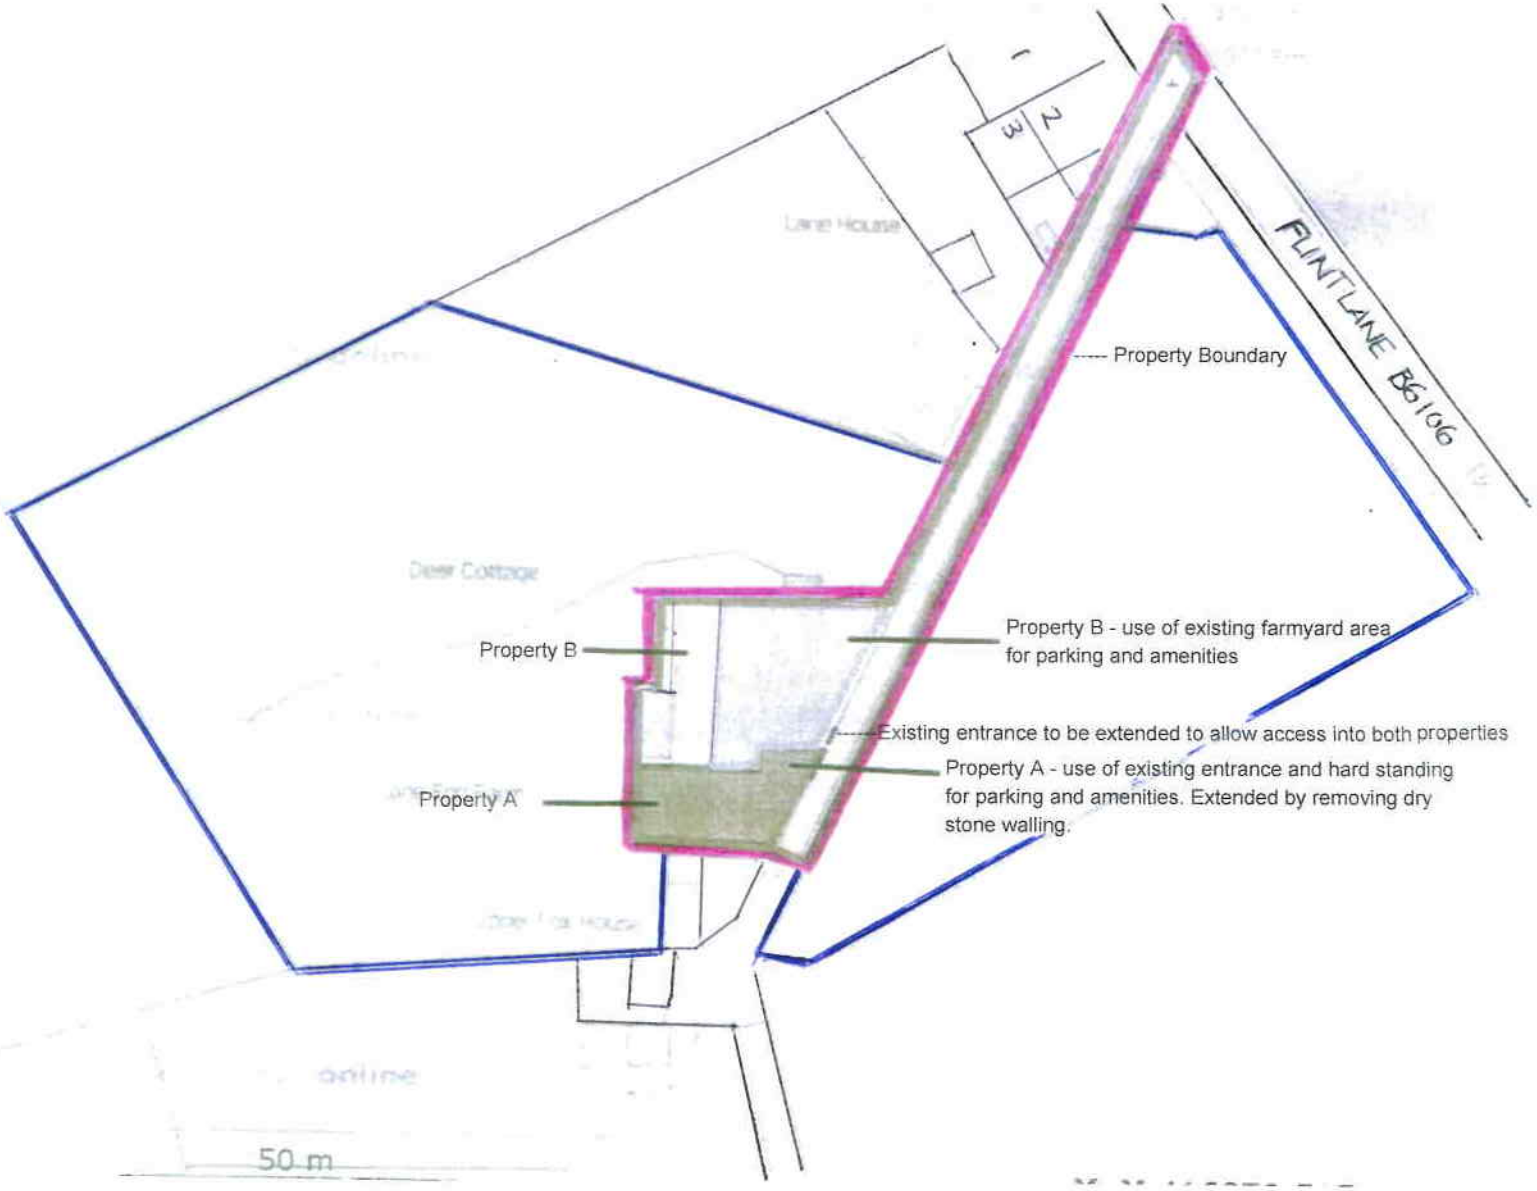

FLINT LANE BG106
Property Boundary
Property B
Property B - use of existing farmyard area for parking and amenities
Existing entrance to be extended to allow access into both properties
Property A
Property A - use of existing entrance and hard standing for parking and amenities. Extended by removing dry stone walling.
50 m