


01
017

METAL FINGERPOST

See UW dwg. 334-UW-P-008
Sign Location no. 1 'Trans Pennine Trail'
Sign Location no. 3 'Permissive Bridleway'

- 1
- Metal Post & Signage Board; with capping
- 2
- Root fix detail to Engineer's specification

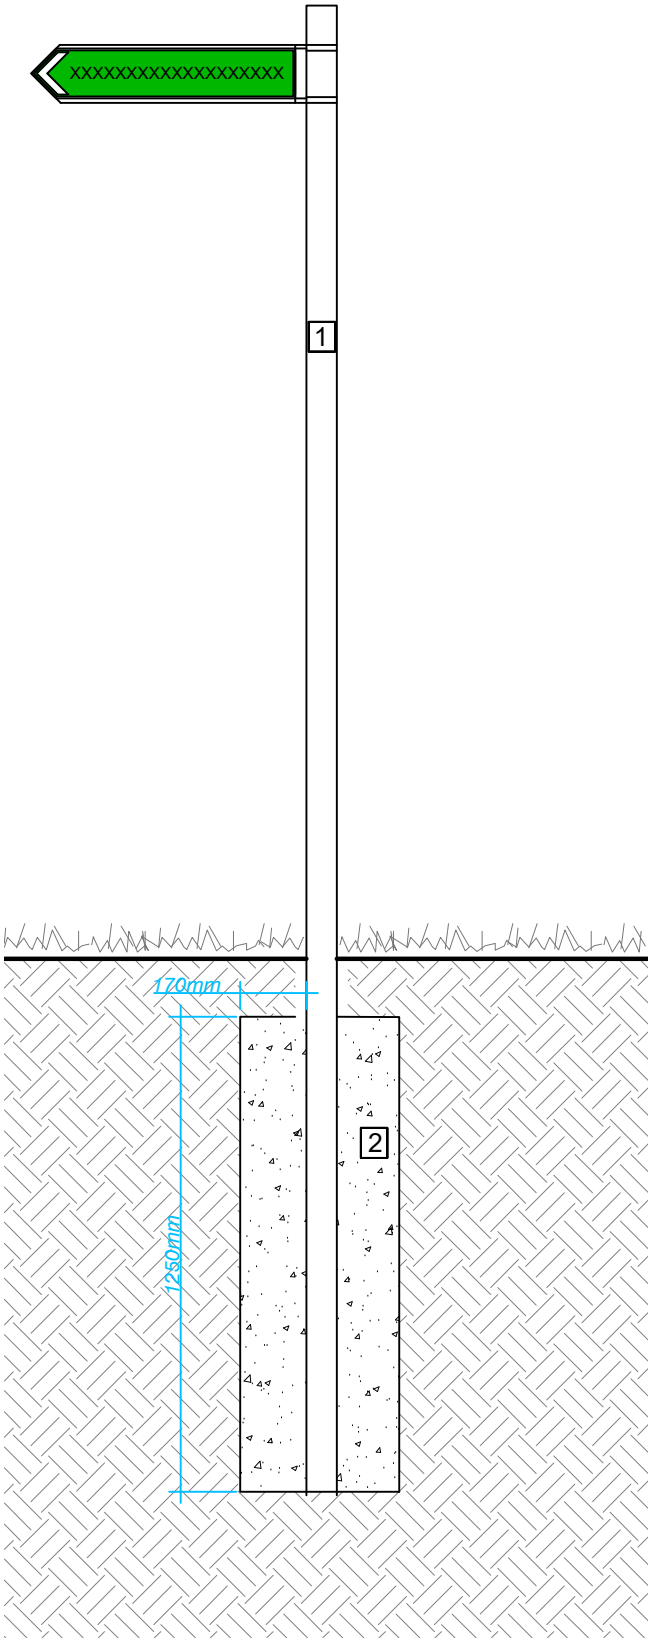


02
017

TIMBER ROUTEMARKER

See UW dwg. 334-UW-P-008
Sign Location no. 1, 2, 4 & 5

- 1
- Timber Routemarker; FSC Hardwood Timber Post; with Aluminium panel or engraved detail; Height 1150mm
- 2
- Root fix detail to Engineer's specification
- 3
- Directional PROW Signage

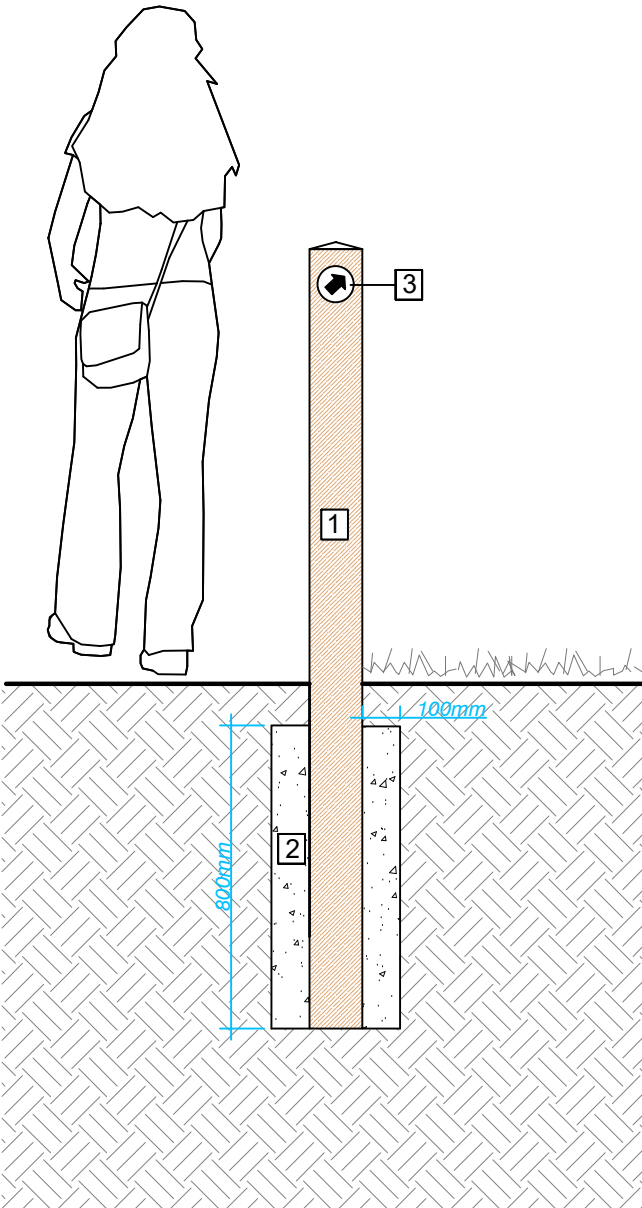

NOTES

All dimensions to be verified on site. Do not scale this drawing. All discrepancies to be clarified with project Landscape Architect.

This drawing is the property of Urban Wilderness Ltd and is issued on the condition it is not reproduced, retained or disclosed to any unauthorised person, either wholly or in part without written consent of Urban Wilderness Ltd.

Urban Wilderness Ltd has the non-exclusive & non-transferable right to copy Ordnance Survey Paper Mapping subject to agreed Terms and Conditions.
Licence No: LAN1001412

B Details amended		4 Nov 21
A Details amended		26 Oct 21
- First Issue		28 Apr 21
rev	details	date
URBAN WILDERNESS 7 Saw Mill Yard, Water Lane, Holbeck, Leeds, LS115WH www.urbanwilderness.co.uk design@urbanwilderness.co.uk 0113 472 0030 registered in Scotland SC371979		
client Harworth Group PLC		
project Gateway 36 (Reserved Matters)		
drawing title Footpath Signage Detail Landscape Details		
drawing status PLANNING		
drawn by BVL	checked by SDJ	date 21 Apr 21
scale 1:20	paper size A3	
job/dwg no. 334-UW-P-017	rev. B	