



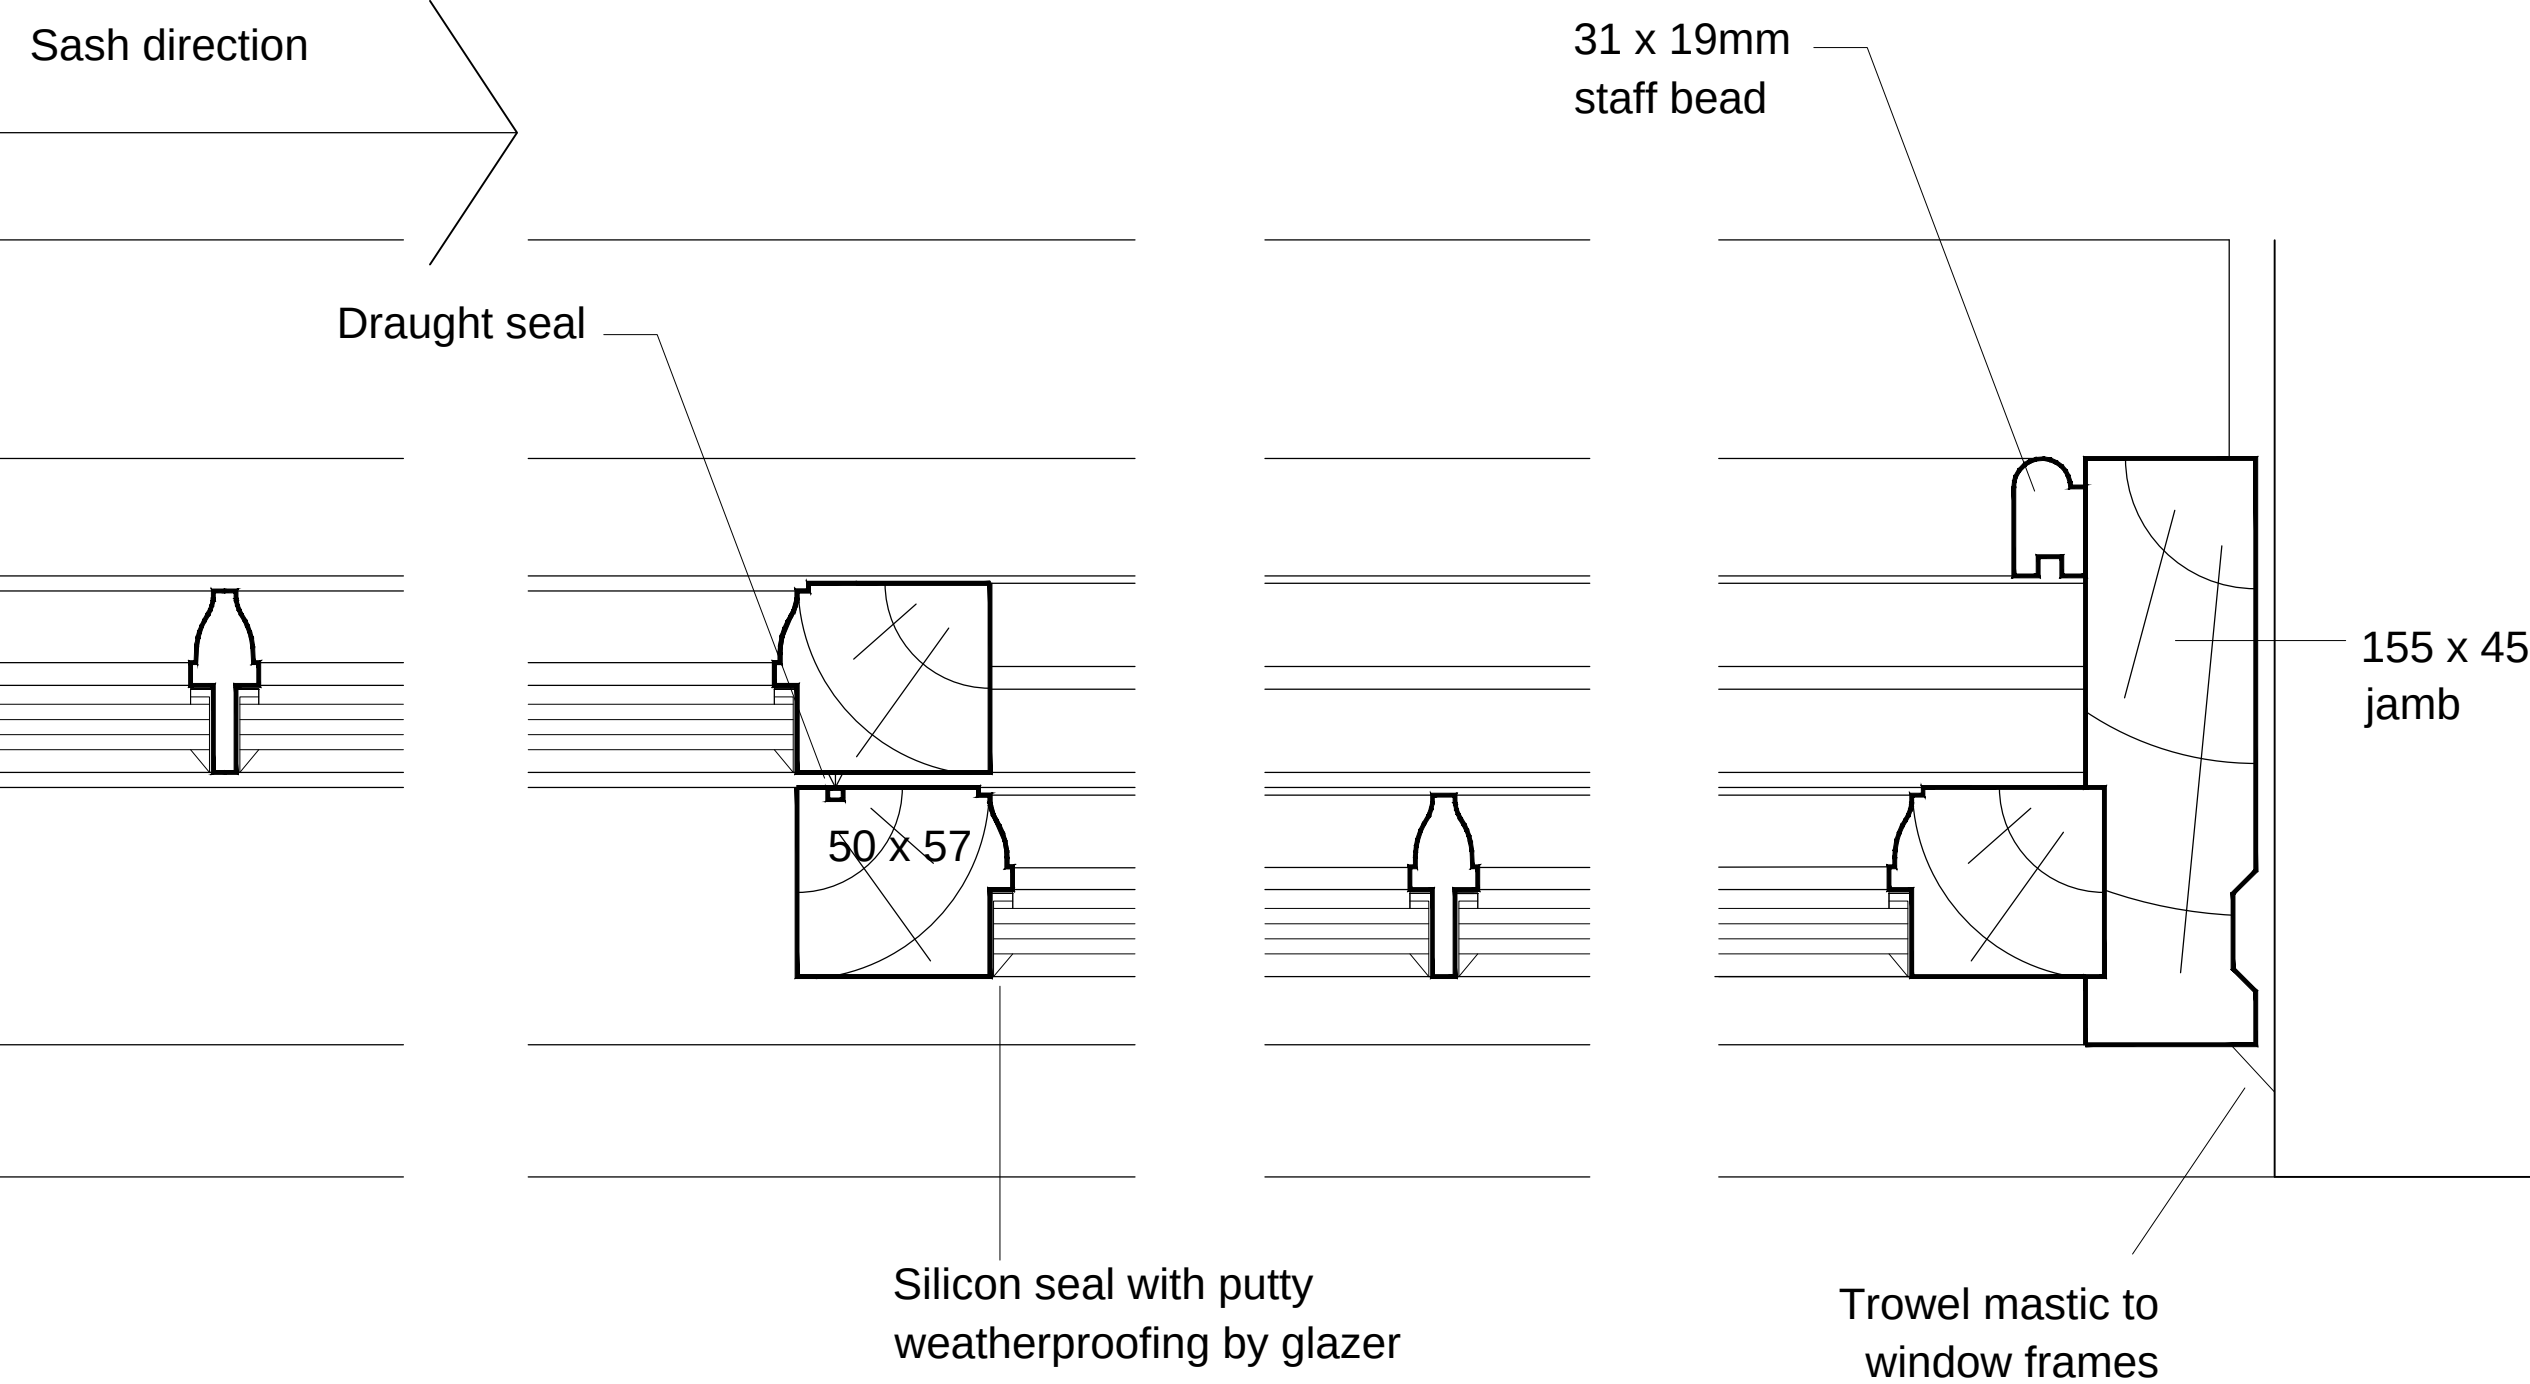

Ironmongery
1 no brass fastener by Jim Lawrence (01206) 263459
2 no brass sash pull Jim Lawrence 776PB
1 no chubb sash lock in brass finish
Sliding guide plate - Hendersons +44 (0) 191 377 7345

Note: Window locks to ground floor only. Means of escape at first floor.

 

Drawing notes amended										THIS DRAWING IS PRODUCED FOR USE IN THIS PROJECT ONLY AND MAY NOT USED FOR ANY OTHER PURPOSE. NPS PROPERTY CONSULTANTS LTD ACCEPT NO LIABILITY FOR THE USE OF THIS DRAWING OTHER THAN THE PURPOSE FOR WHICH IT WAS INTENDED IN CONNECTION WITH THIS PROJECT AS RECORDED IN THE PURPOSE FOR ISSUE AND FILE STATUS CODE.										RESPONSIBILITY IS NOT ACCEPTED FOR OTHERS SCALING DIRECTLY FROM THIS DRAWING. DO NOT SCALE FROM THIS DRAWING. USE WRITTEN DIMENSIONS ONLY.										CLIENT Berneslai Homes										PROJECT Listed Buildings Consent - Replacement doors and windows										 NPS Barnsley Ltd Gateway Plaza, Sackville St, Barnsley, South Yorkshire, S70 2RD. Tel: 01226 774605, Email: barnsley@nps.co.uk web: www.nps.co.uk										SCALES 1:10 / 1:2										DISCIPLINE ARCHITECT										PROJECT NUMBER 18-1-1013	
P2 PHepp 7.7.17 B5T 7.7.17 ☐ ☐										Planning and listed buildings application																				ORIGINAL SHEET SIZE A1										TITLE 118 Wath Road; Elsecar; Barnsley. Window detail type 2																				DRAWING NUMBER NPS-DR-A-(00) -140										REV CODE P 2	
P1 PHepp 29.6.17 SBL 29.6.17 LS 29.6.17										THIS DRAWING MAY NOT BE REPRODUCED IN ANY FORM WITHOUT PRIOR WRITTEN AGREEMENT OF NPS PROPERTY CONSULTANTS LTD.	