



THURSDAY WORKING
MENS CLUB.

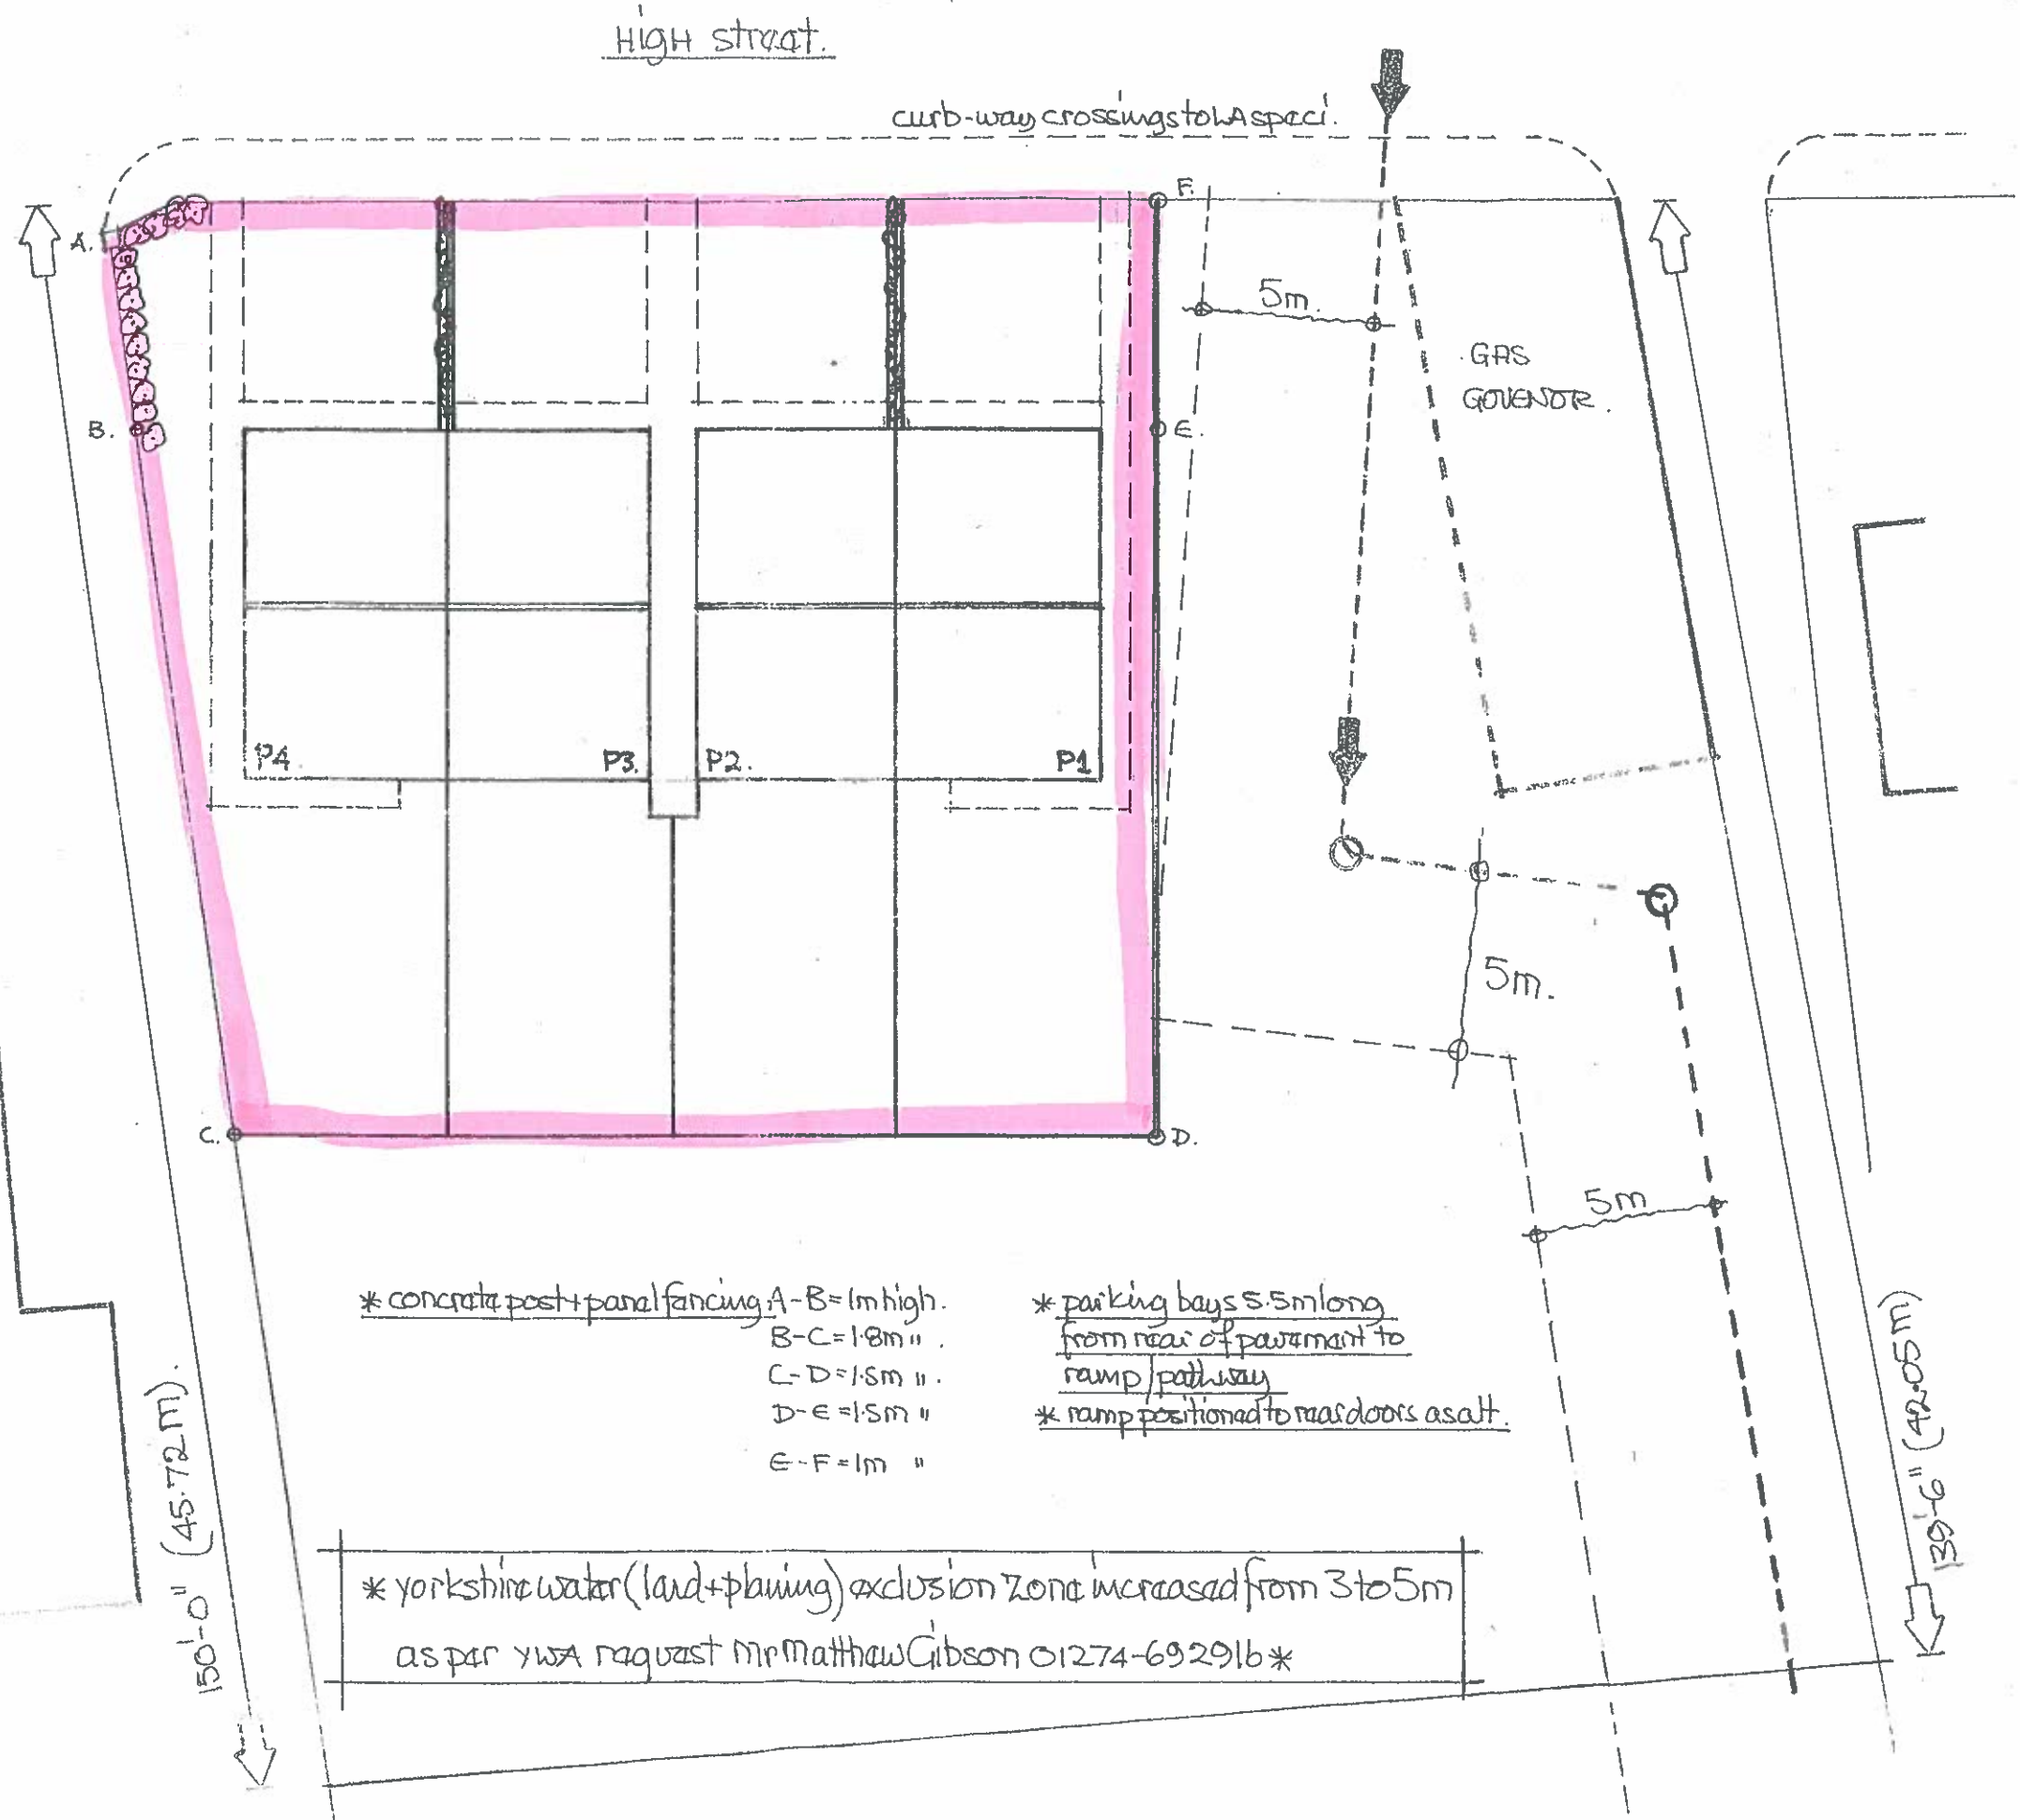

* all heating works shall be carried out by a person who is a member + qualified under the current gas safety registration scheme.

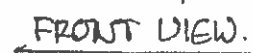

REAR VIEW.

* all fixtures + fittings to clients
choice + positioning.

Obscure glaze - stagger position of frame in passage access.

GABLE VIEW.

SCALE: 100M.

GABLE VIEW.

