



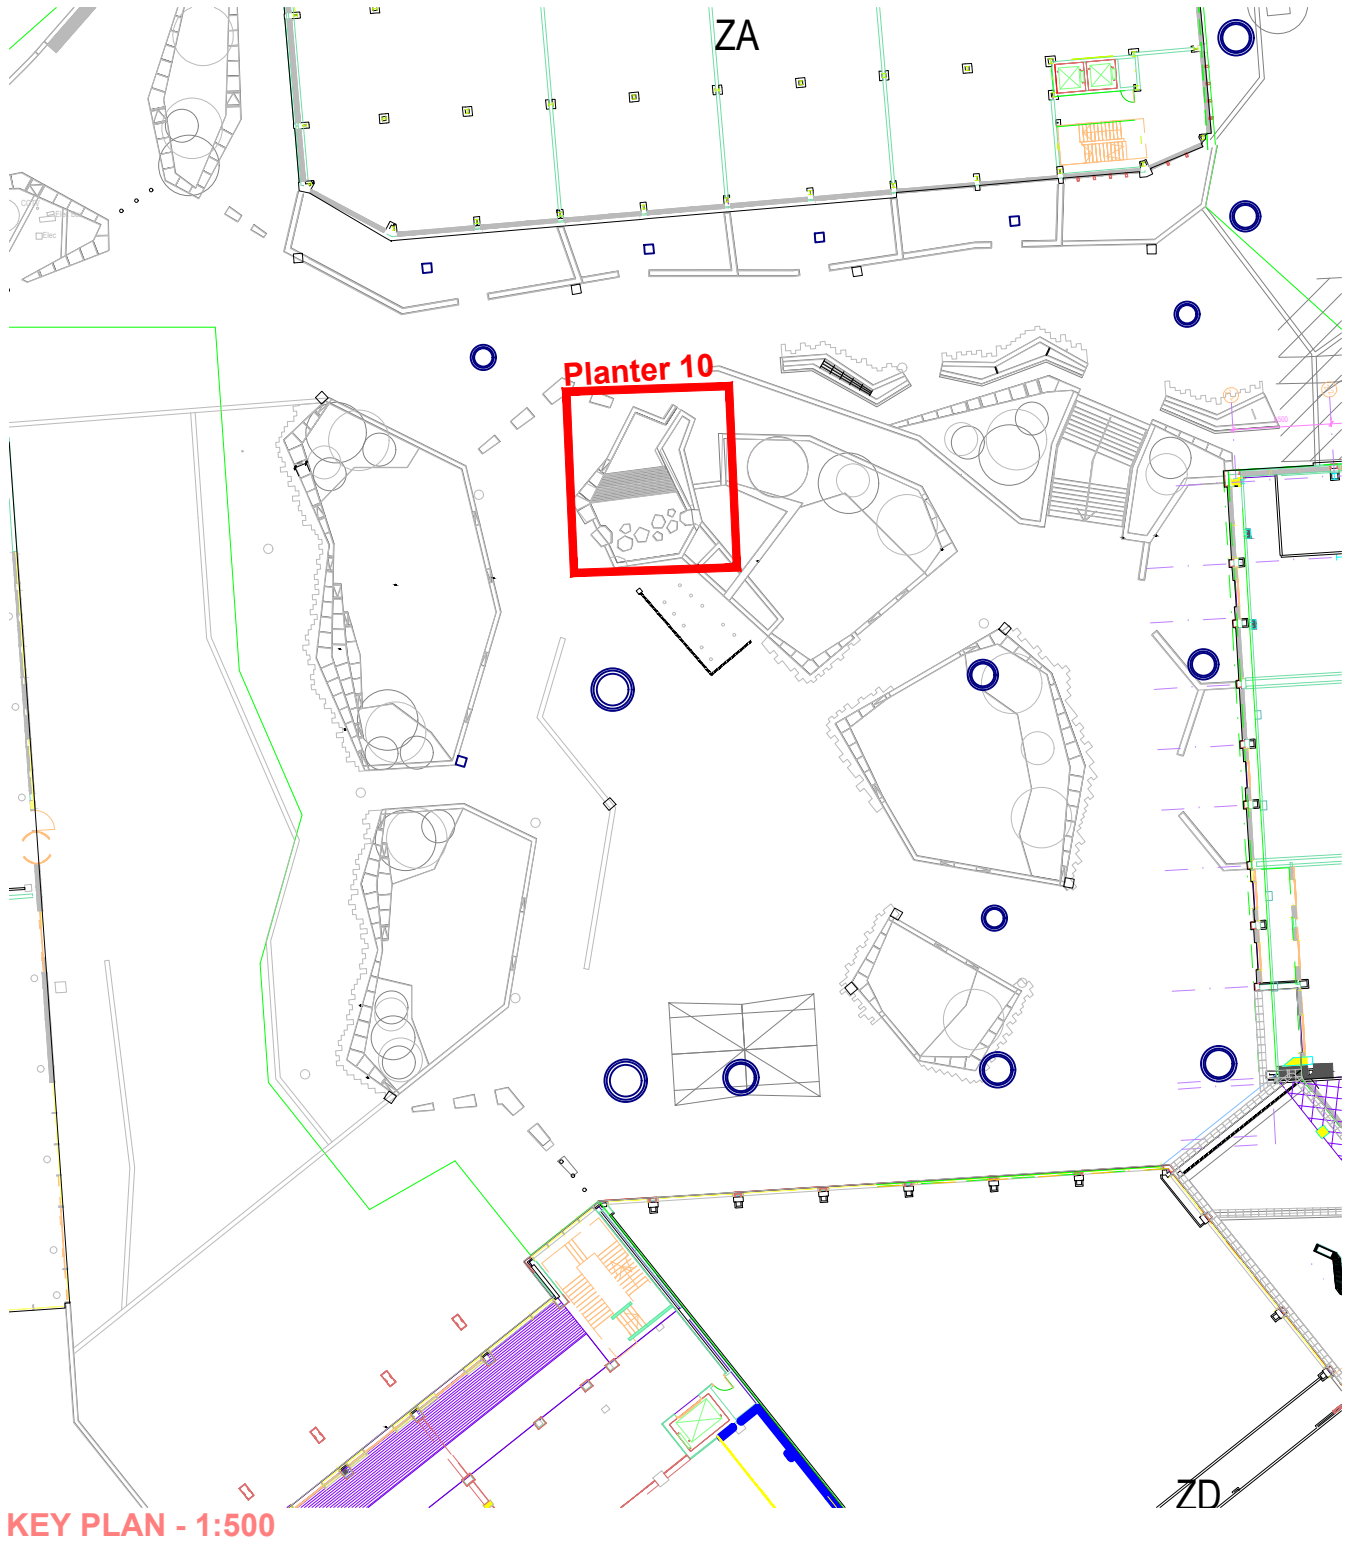

KEY PLAN - 1:50

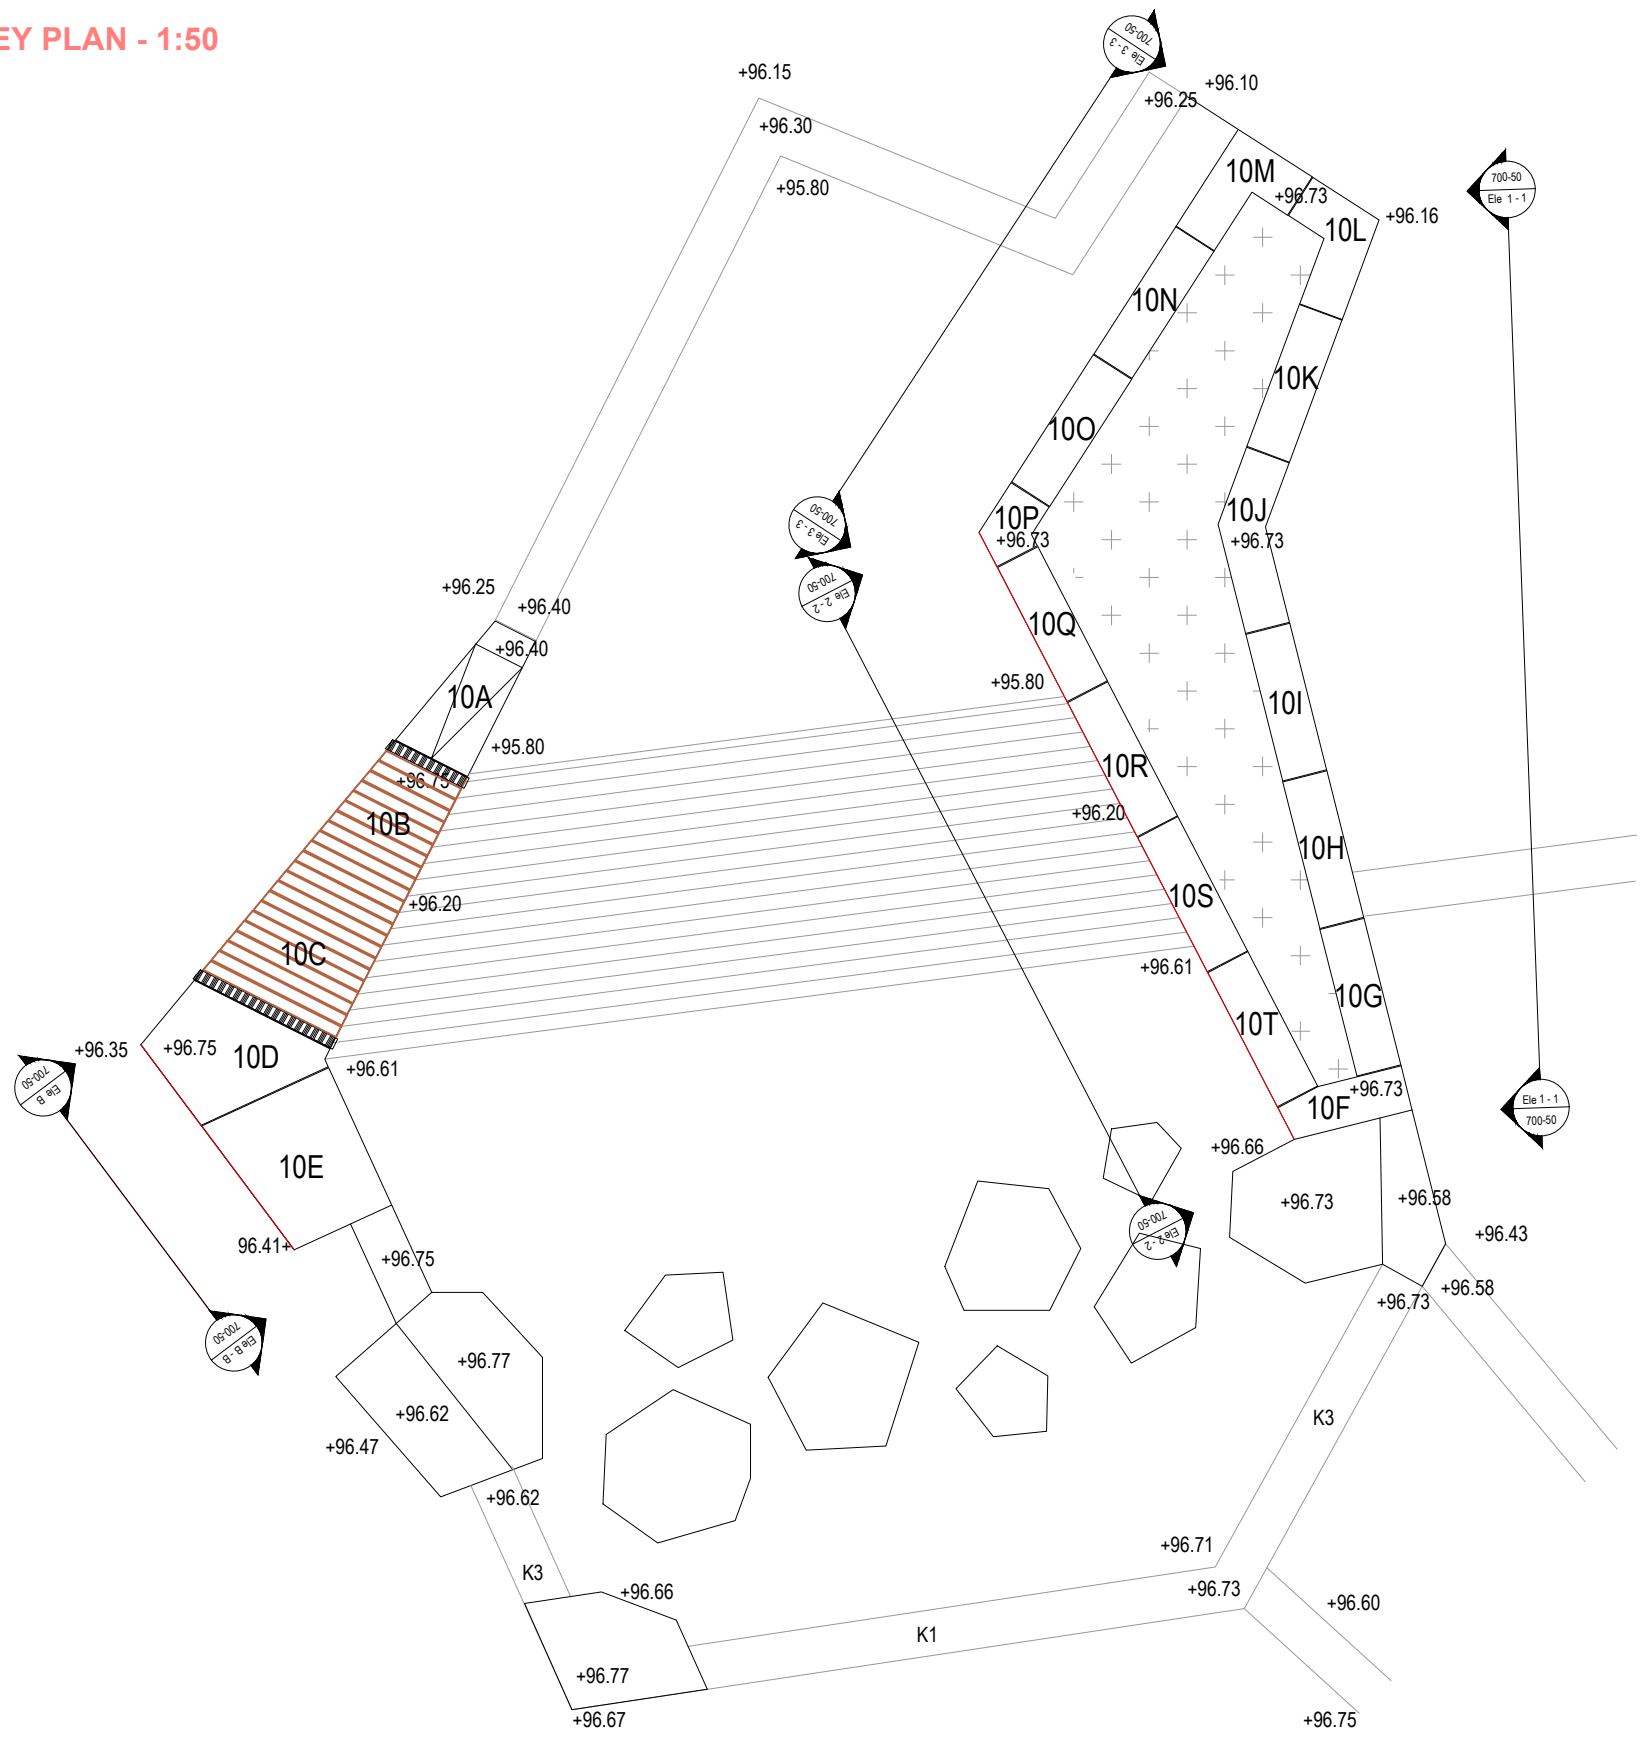

- LEGEND
- P6 Paving Type 6 - NBS Q25 / 330
 - Linear Light Strip - See Lighting Engineers Details
 - W1 Wall Type 1 & Be1 Bench Type 1 - NBS Q50 / 220A
 - P17 Paving Type 17 - NBS Q25 / 310E
 - 75mm depth Bark Mulch - NBS Q28 / 84S
 - PL1 Planting Type 1 - See Planting Plans PL_00_08, PL_00_09, PL_00_10, PL_00_24, PL_00_25
 - E1 Edging Type 1 - Q10 / 200
 - G1 Grass Type 1 - NBS Q26 / 350A
 - P5 Paving Type 5 - NBS Q25 / 310
 - Bedding Mortar - See engineers details
 - Structural Slab - See engineers details
 - Waterproof membrane - See engineers details
 - K1 Kerb Type 1 - NBS Q10 / 120
 - K3 Kerb Type 3 - NBS Q10 / 120B
 - Stainless steel armrests - NBS Q50 / 220A
 - Bark mulch - NBS Q28
 - Base of W1 Wall Unit
 - Bedding sand layer - see engineers details
 - Topsoil - NBS Q28
 - Concrete Foundation - to engineers details
 - Cropped finish to front face of W1 Wall Type 1 - NBS Q50 / 220A
 - Angled Timber Backrest - NBS Q50/220A
 - Proposed Tree - NBS Q31 and Planting Plans PL_00_08, PL_00_09, PL_00_10, PL_00_24, PL_00_25
 - Flamed finish to granite to lower section of vertical face
 - W2 Wall Type 2 - NBS F10 / 110A
 - GBA - Glass Balustrade - NBS L37 / 160#
 - Stainless steel armrests - NBS Q50 / 220A

Notes:


- This drawing is copyright.
- Do not scale dimensions from this drawing.
- This drawing is to be read in conjunction with all other relevant drawings.
- All discrepancies on this drawing are to be reported to the architect.
- Do not modify any element of this drawing.
- Use drawing only for purpose(s) issued.

North Sign / Key Plan


The following external model files are included within this drawing:

Note: For all below surface structural elements and drainage details refer to engineers drawings and specifications. For illustrative purposes only to demonstrate a design intent. Contractor's engineer to develop proposals to submit for approval


Raised seating area 10 - Elevation A-A
Scale 1:20

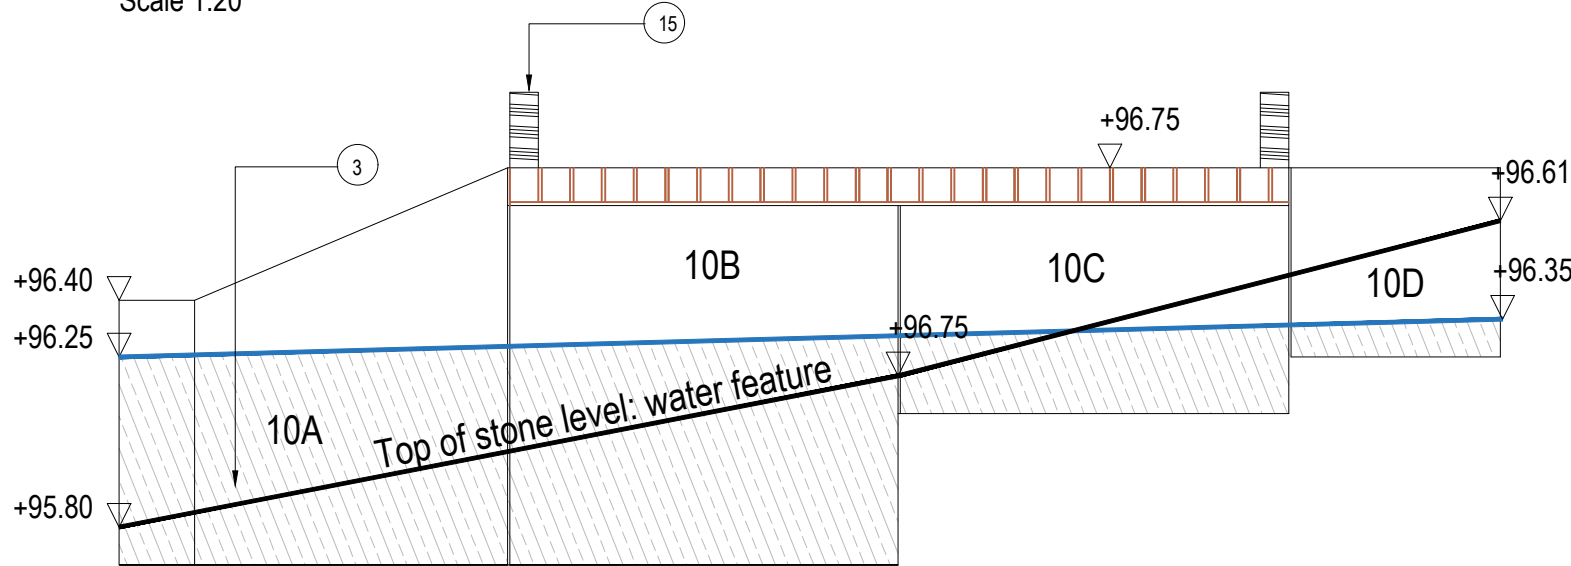

Raised seating area 10 - Elevation B-B
Scale 1:20

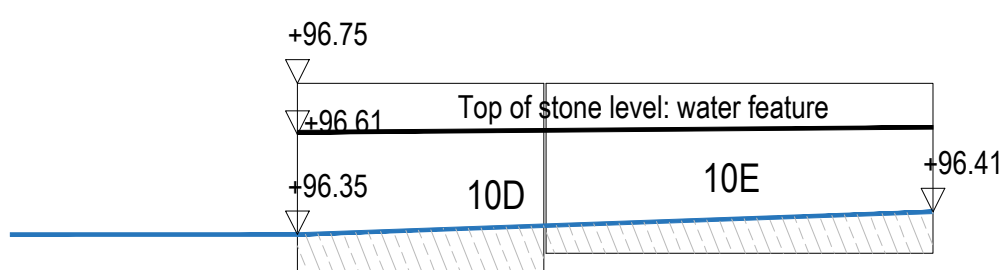


Planter 10 - Elevation 1 F - L
Scale 1:20

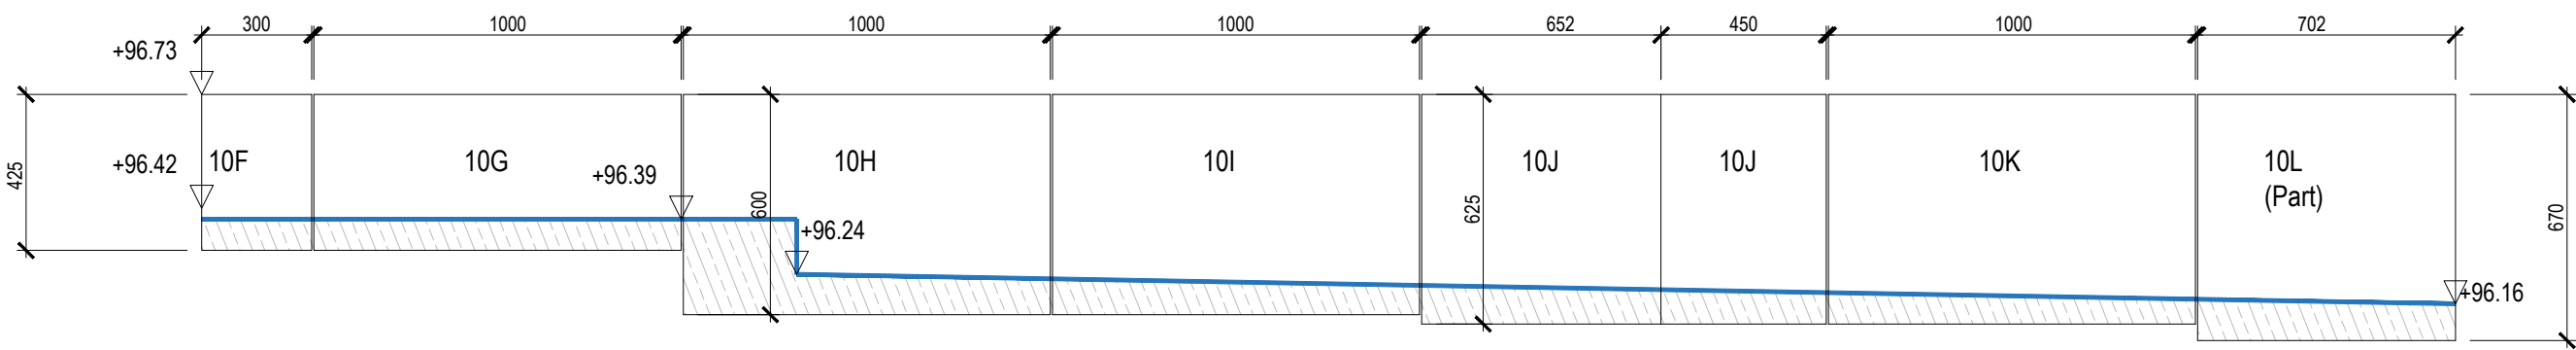


Note:
All wall pieces to be 300mm deep.

Planter 10 - Elevation 2 P - T
Scale 1:20

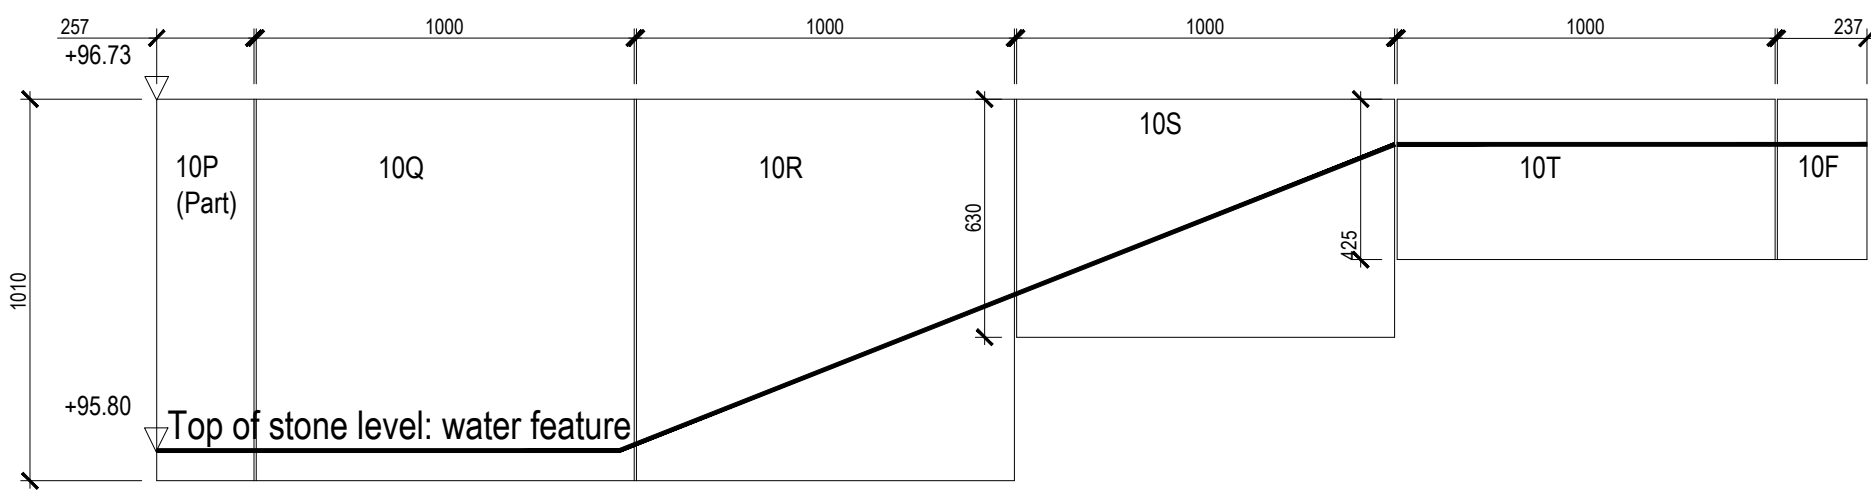

Note:
All wall pieces to be 300mm deep.

Planter 10 - Elevation 3 M - P
Scale 1:20

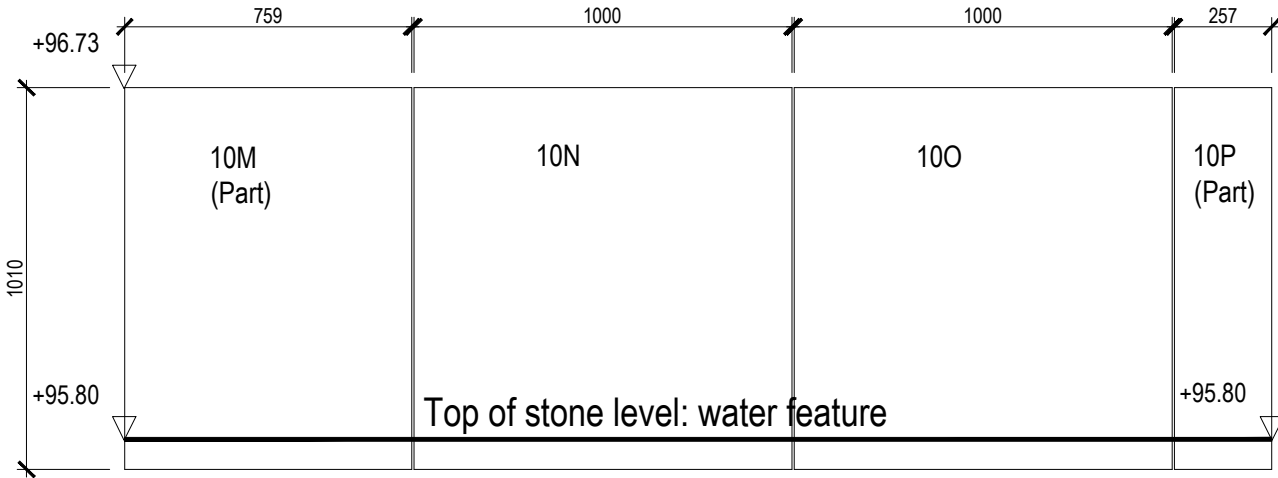

Note:
All wall pieces to be 300mm deep.

A	21/02/20	Construction Issue	NV	CL
Rev	Date	Revision Notes	Dn	Rv

Client / Contractor

IBI Intelligence Buildings Infrastructure

www.ibigroup.com

Project
BARNLEY PUBLIC REALM

Drawing Title
WALL TYPE 1 DETAILS [RAISED PLANTER 10]
- MAIN SQUARE - [SHEET 1 OF 2]

Job Number 50035	Drawing Originated Date 21/02/21	PAS 1192 Status Code -
Scale@A1 As Shown	Purpose CONSTRUCTION	

Drawing Number BBTC_IBI_N1_L_G700_DT_00_50	Revision A
---	---------------