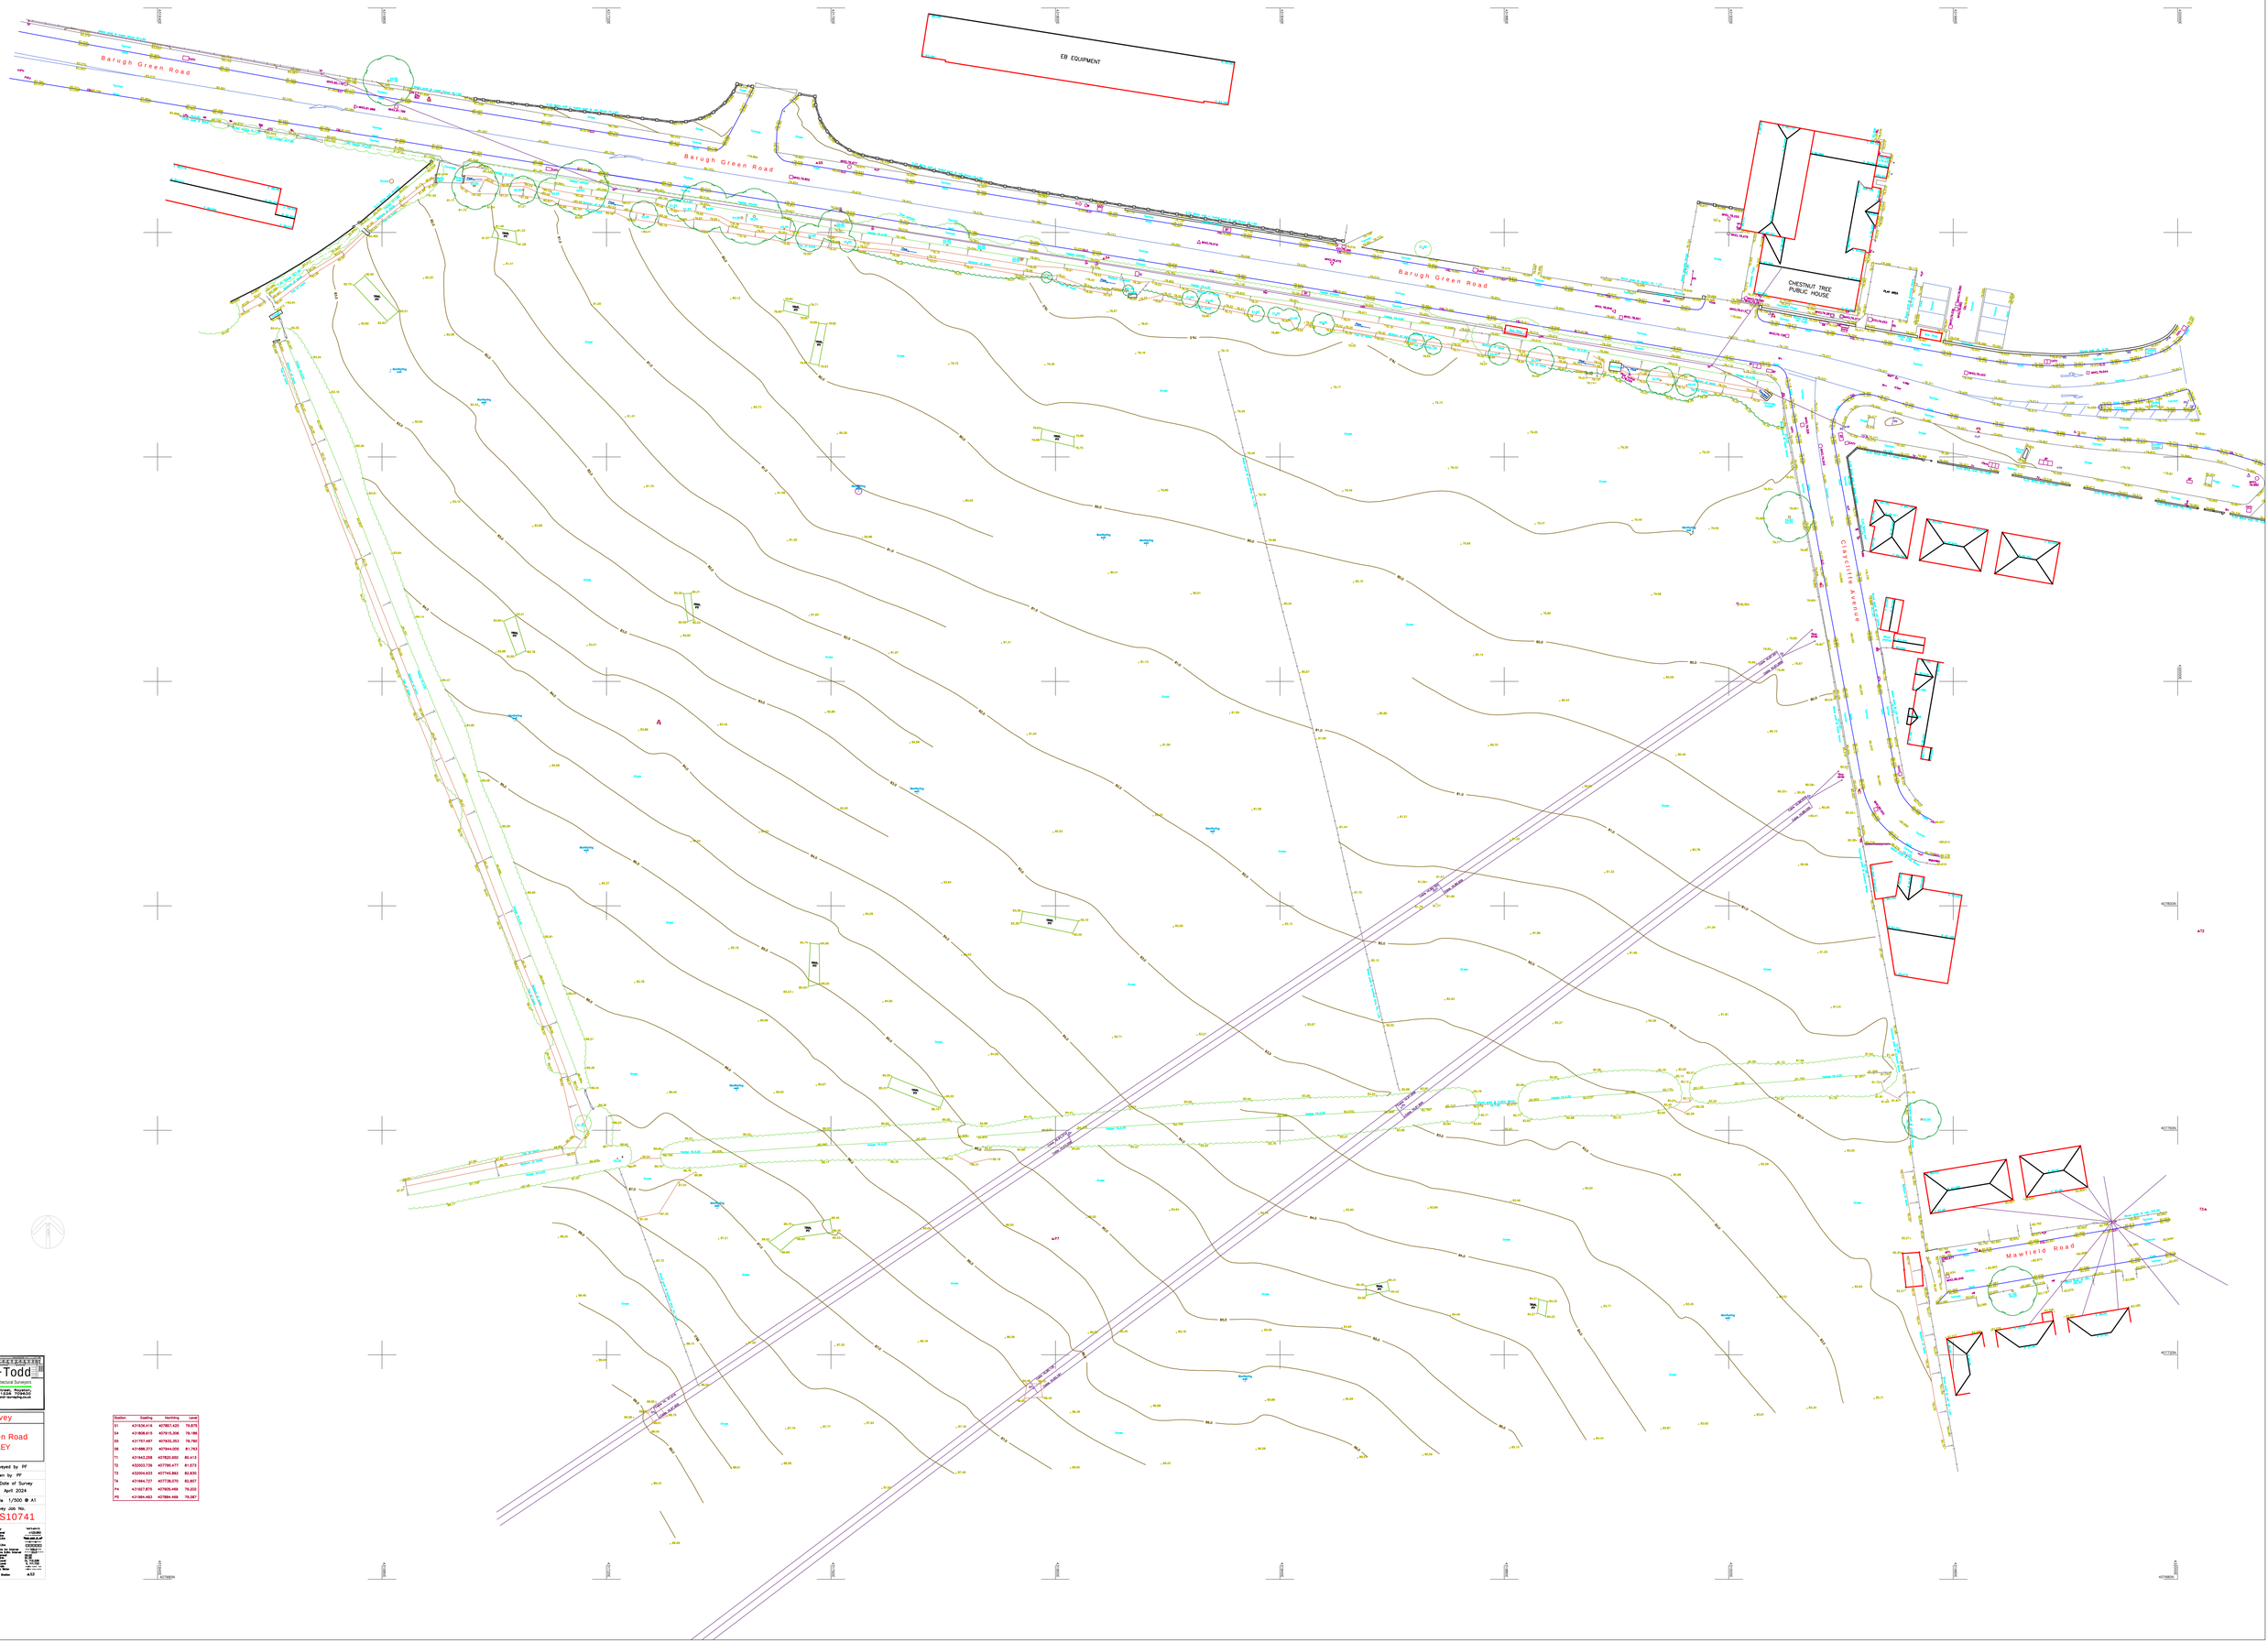

Haycock + Todd
Land Survey Consultants | Architectural Surveyors
The Hollies, 43 Church Street, Rossington, Doncaster, DN11 0PR. T: 01302 868 000
E: info@haycock-todd.co.uk W: haycock-todd.co.uk

Site Survey

Barugh Green Road
BARNSLEY

Sheet 1 of 1	Surveyed by PF
Datum:	Drawn by PF
GRID- Related to Ordnance Survey National Grid Point Location on Station SD, Orientation at OS Grid North.	Date of Survey April 2024
LEVEL- Related to Ordnance Datum Newlyn Connection to the OS Active Network by C.P.S.	Scale 1/500 @ A1
	Survey Job No. S10741

LEGEND

Bollards Known Bore	Cbh	Manhole	
Cable Box	Cb	Man Cover	
Cable Post	Cp	Man Chr	
Cable Pole	Cpole	Man Lev	79.00
Chainage Point	ch		00/00/00
Chainage Point	ch	Hedge Line	00/00/00
Cycle Stand	cs	Overhead Cable	——OH——
Dual Yellow Band	dyb	Overhead Wire	——OW——
Electric Box	eb	Pedestrian Gate	PG
Fence	fence	Post	Post
Flagpole	Flpole	Rail Line	
Gas Valve/Governor	Gv	Rail Chr	R 79.00
Gas Lamp	Gl	Rail Lev	
Gate Post	gp	Surface Water	——SW——
Grid Ref Bar	grb		
Grid Ref Pole	grp	Survey Station	a10
Internal Gulley	igy		

Station	Easting	Northing	Level
S1	431538.418	407867.420	79.875
S4	431808.610	407915.306	79.188
S5	431757.497	407633.353	79.790
S6	431688.373	407844.005	81.743
T1	431943.258	407820.600	80.413
T2	432002.726	407795.477	81.573
T3	432004.633	407740.863	82.820
T4	431944.727	407738.570	82.807
P4	431807.870	407905.488	79.202
P5	431964.463	407884.469	79.087