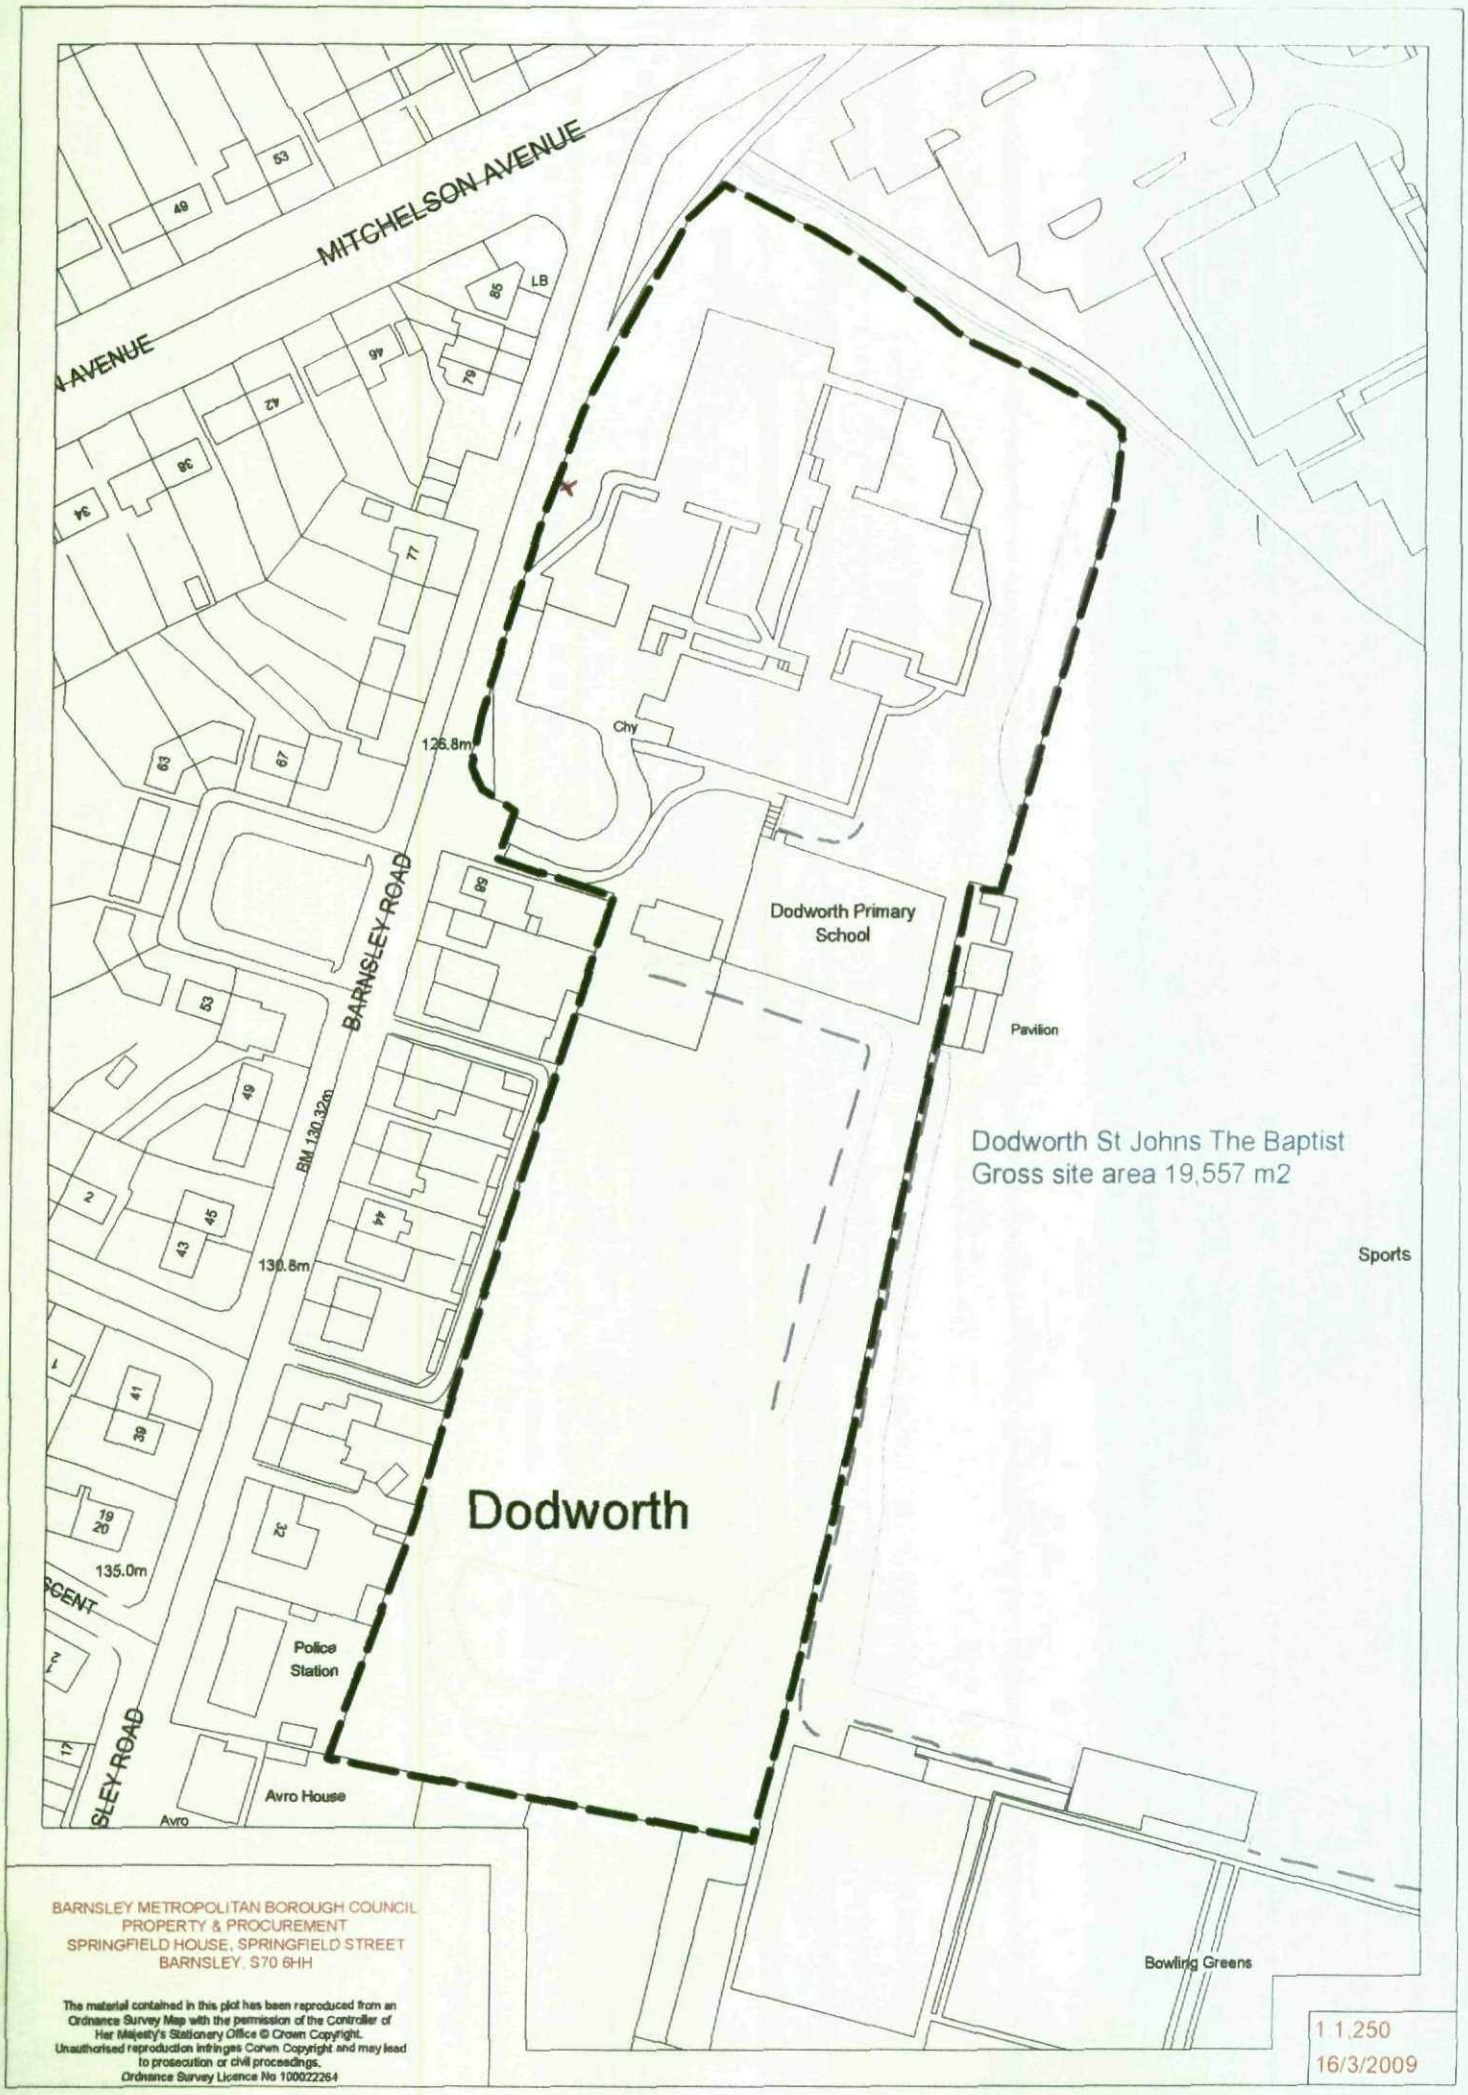

MITCHELSON AVENUE
BARNSLEY ROAD
Dodworth Primary School
Pavilion
Sports
Dodworth St Johns The Baptist
Gross site area 19,557 m2
Dodworth
Police Station
Avro House
Bowling Greens
Chy
126.8m
130.8m
135.0m
BM 130.32m
LB
53
49
85
79
42
38
34
71
67
63
88
53
49
45
43
44
41
39
32
17
2
1
BARNSLEY METROPOLITAN BOROUGH COUNCIL
PROPERTY & PROCUREMENT
SPRINGFIELD HOUSE, SPRINGFIELD STREET
BARNSLEY, S70 6HH
The material contained in this plot has been reproduced from an Ordnance Survey Map with the permission of the Controller of Her Majesty's Stationery Office © Crown Copyright. Unauthorised reproduction infringes Crown Copyright and may lead to prosecution or civil proceedings.
Ordnance Survey Licence No 100022264
1:1,250
16/3/2009