
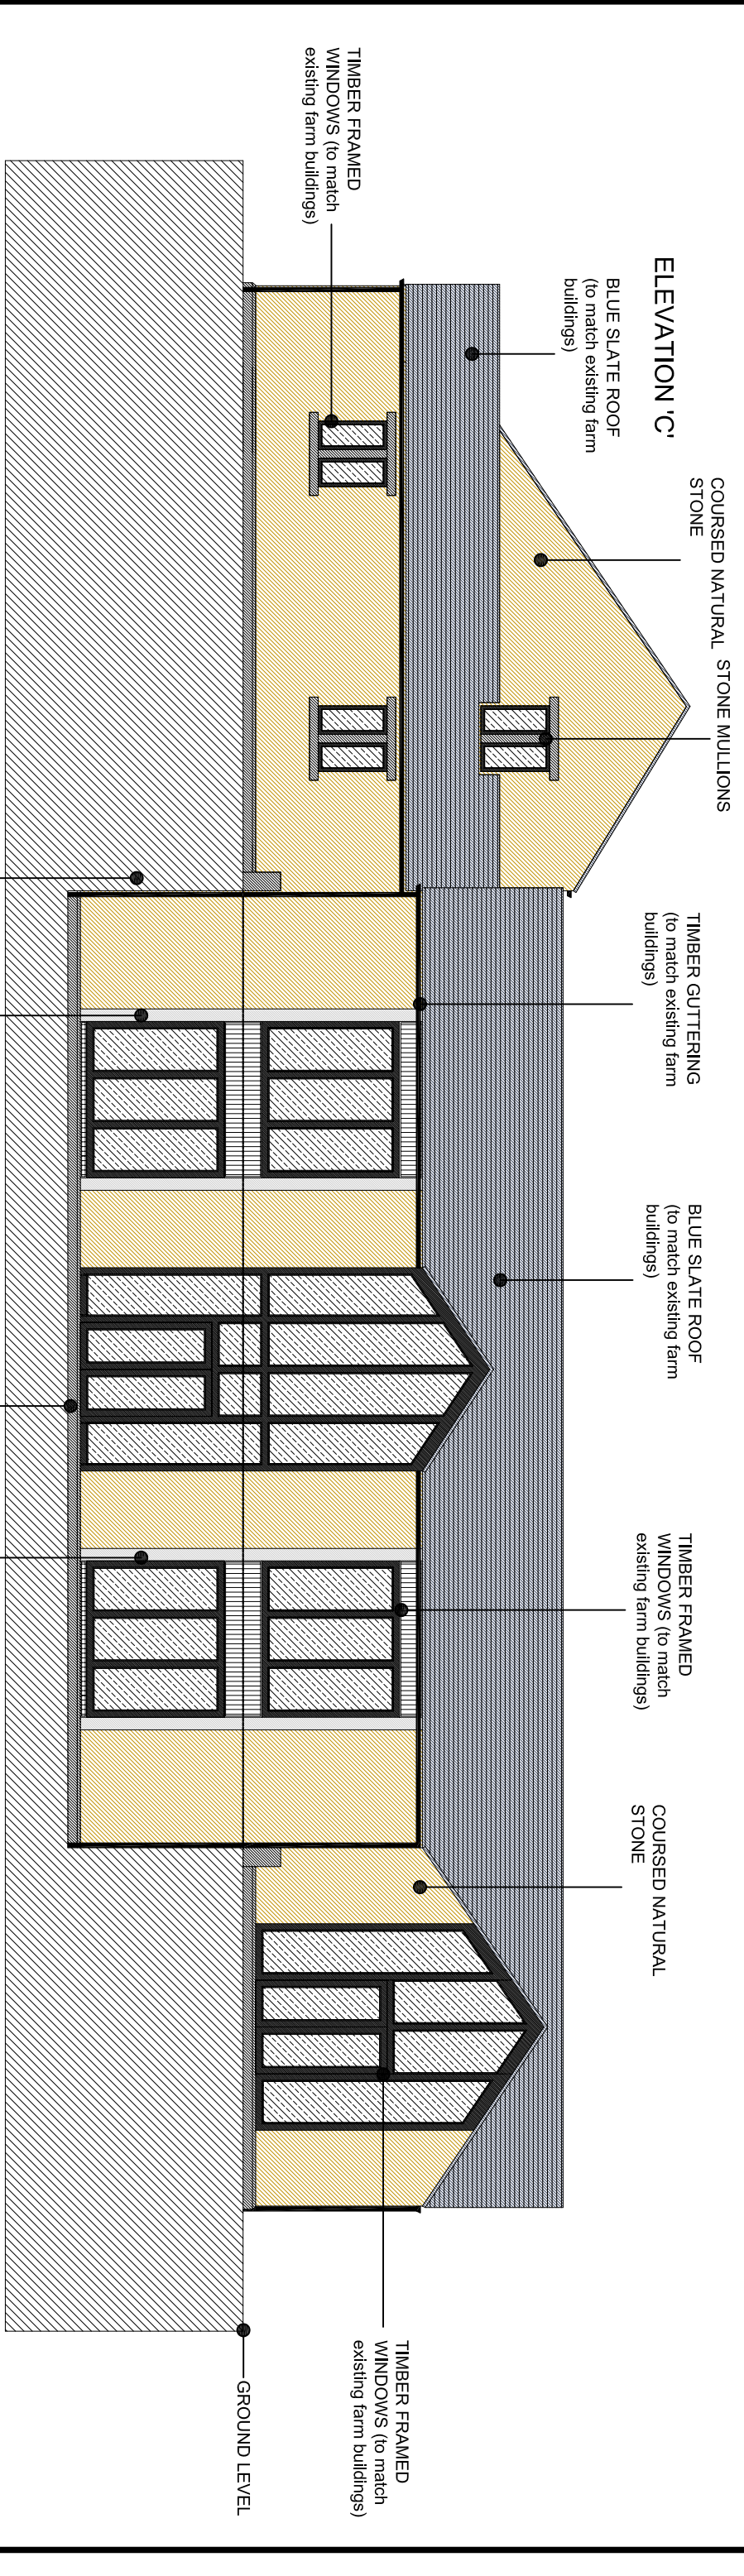


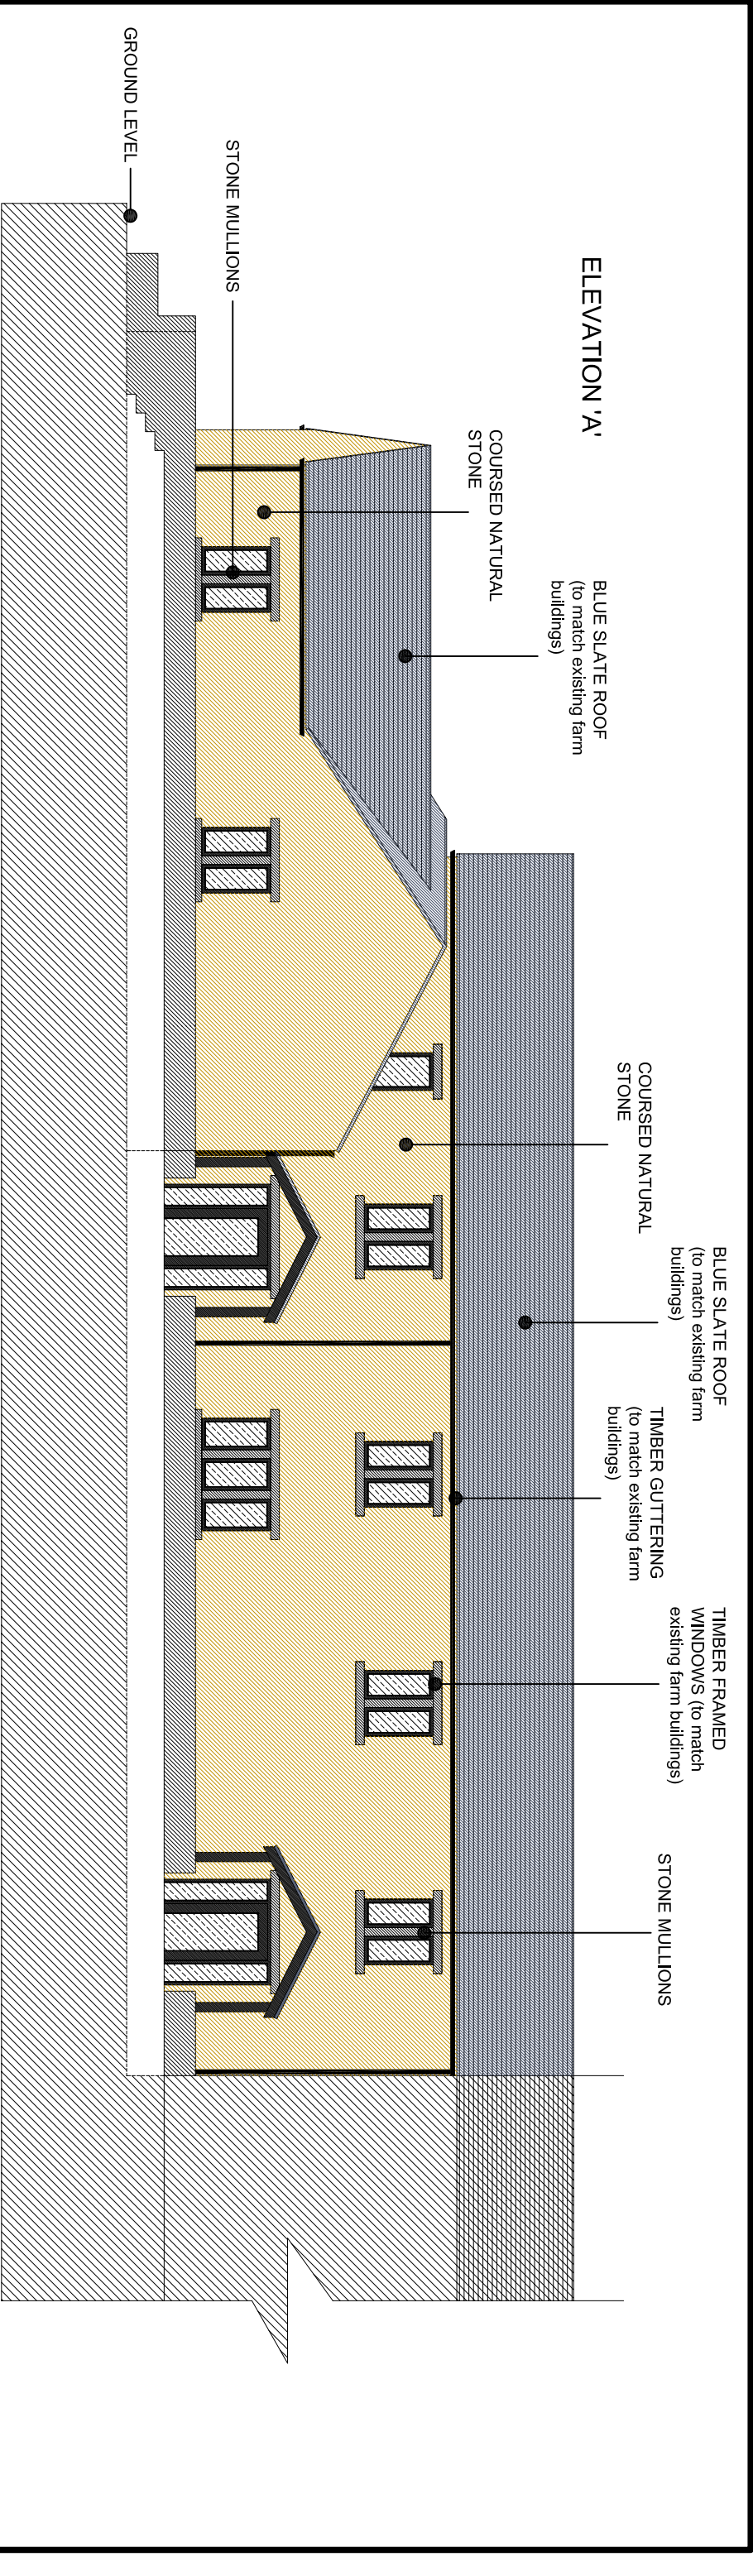

PROPOSED ELEVATIONS

SCALE 1:100

PLANNING

ROBERT NICHOLSON
LANE HEAD FARM, NORTH LANE,
CAWTHORNE, BARNSLEY

25 Queens Square Business Park
Huddersfield Road
Horley, Huddersfield
West Yorkshire HD9 6DZ

DRAWING No	SCALE	DATE	DRAWN
H107/307	1:100@A3	Sept 2008	DR

Tel 01484 303 800
Fax 01484 664 133



J + J BOLCHOVER
ARCHITECTS