Note: This drawing is to be used for "Proposed Site Signage Location" purposes only

Note: This drawing is to be read in conjunction with the following DLA Architecture drawing numbers:


2018-036/100 'LocationPlan'
2018-036/201 'General Arrangement Plan'
2018-036/204 'Proposed Elevations'
2018-036/800 'Topographical Survey'
2018-036/801 'Proposed Levels'
2018-036/802 'External Works'

Note: This drawing is to be read in conjunction with 'Bensons Signs Signage Brochure Par Approved - July 2018 - Pack Revision 2'

Site signs schedule - Final locations to be agreed onsite

For signage design and specifications refer Benson Signs Specialist Design Information.

(A) Refer to Page 8 (2no off).
(B) Refer to Page 9.
(C) Refer to Page 10.
(D) Refer to Page 11.
(E) Refer to Page 12.
(F) Refer to Page 13.
(G) Refer to Page 14 (2no. off).
(H) Refer to Page 15.
(J) Refer to Page 16.
(K) Refer to Page 17.
(L) Refer to Page 18.
(M) Refer to Page 19.
(N) Refer to Page 20.
(P) Refer to Page 22.

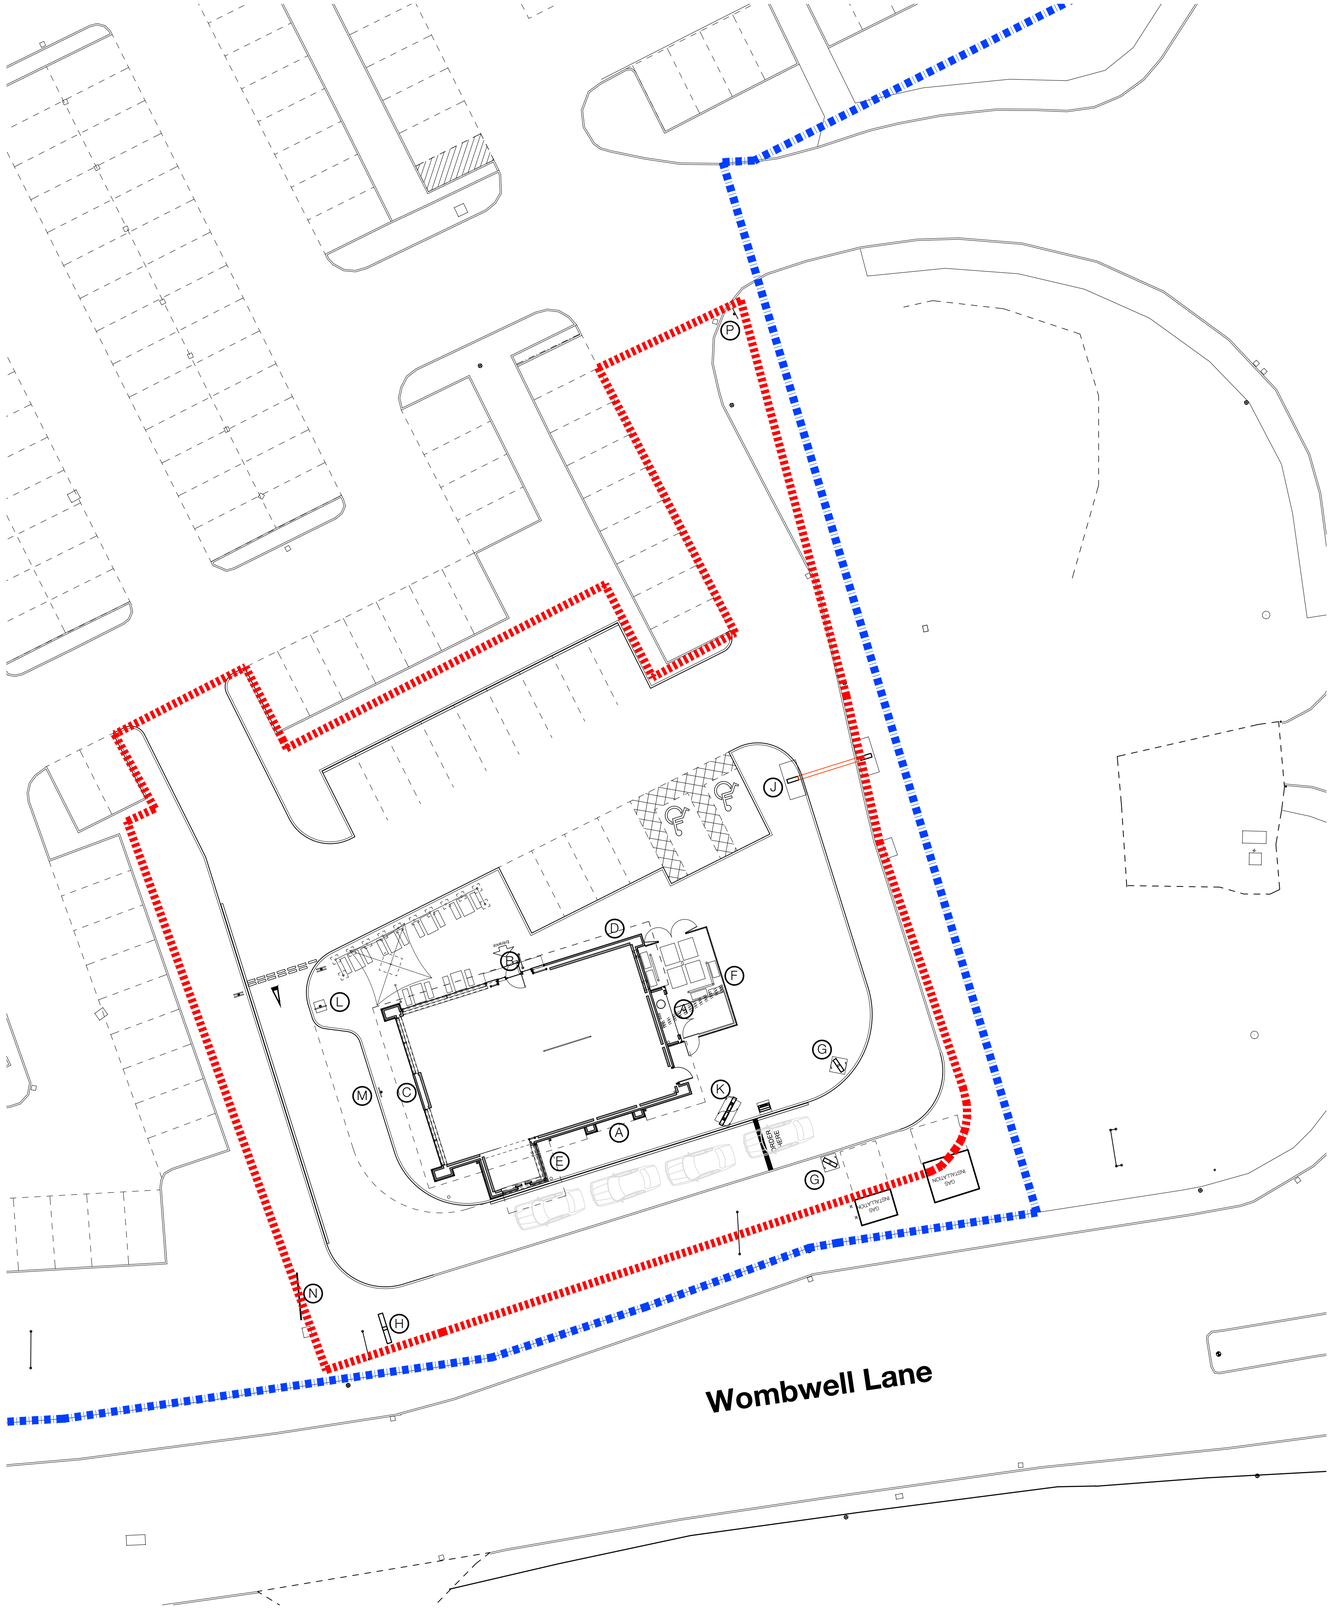

Note: This is a colour drawing, in order to ensure any subsequent reproduction is viewed correctly it is to be re-printed in full colour

THE INFORMATION ON THIS DRAWING HAS BEEN INTERPOLATED FROM THE SURVEY UNDERTAKEN BY LANDMARK SURVEYS (MARCH 2009).

0 1 2 3 4 5 8 10 12 16

north

DLA DESIGN

REVISIONS

A	14/02/20	EE	JB

RED LINE BOUNDARY UPDATED TO INCLUDE ALL SITE SIGNAGE.

B	09/04/20	JB	-

EXTERNAL SIGNAGE SCHEME UPDATED IN ACCORDANCE WITH BENSON SIGNS DEATILS. (Bension Signs brocuhure Par Approved - July 2018 Pack Rev 2)

ARCHITECTURE
No.55 | St Pauls Street | Leeds | LS1 2TE
0113 887 3100 www.dla-design.co.uk

PROJECT
WOMBWELL LANE RETAIL PARK
PROPOSED DRIVE THRU UNIT

TITLE
PROPOSED SITE SIGNAGE LOCATIONS

SCALE 1:200 @ A1
DATE 11/02/20
DRAWN EE
REVIEWED JB
DRAWING NO 2018-036/806
REVISION B
FILE PATH T:\2018\2018-036\CAD\05-Autocad\Dwgs\806
STATUS