


Conservatory Base Plan Report

PLEASE NOTE ALL DIMENSIONS IN MM. DIMENSIONS TO EXTERNAL WALL.

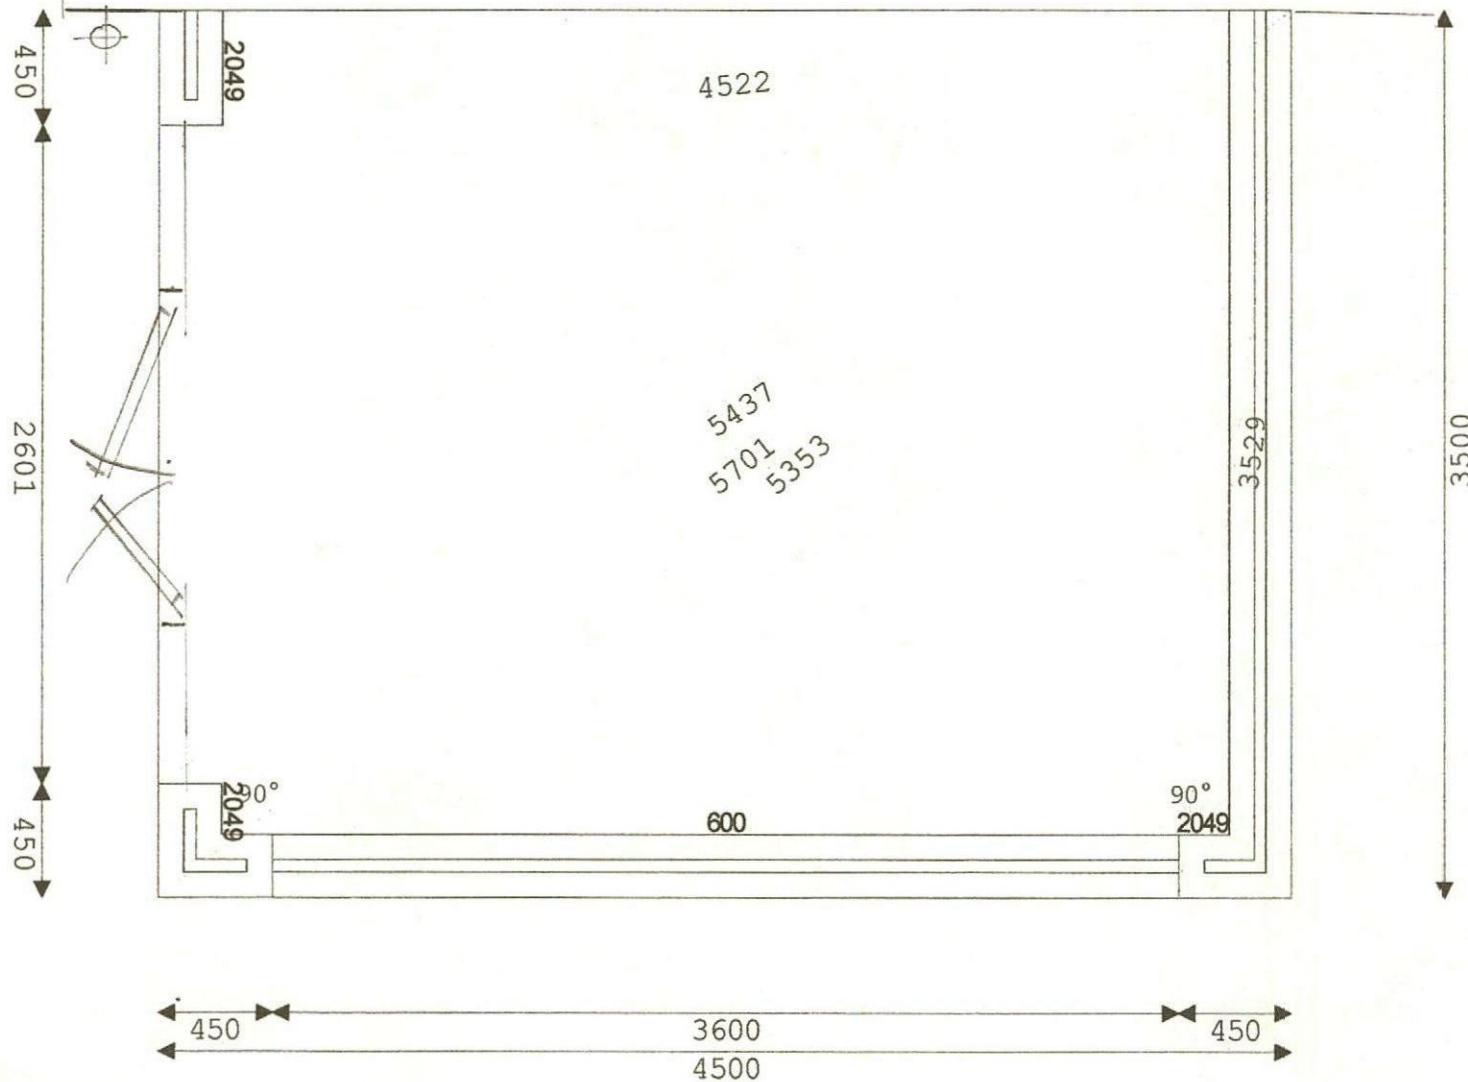

Notes / Options:

PHOTO.
FOOTINGS
FOR IAN /

Edwardian Standard - Colour: White

Scale: 1:30

Conservatory volume: 38.1 Cubic Metres

Floor Area to internal wall: 13.0 square metres

Base Area to external wall: 15.8 square metres

Dwarf Wall Thickness: 250mm

Dwarf Wall Height: 600mm

Outer Skin: Brick 100mm

Cavity: 50mm

Inner Skin: Block & Plaster 100mm

Approximate Bricks for Outer Skin: 1045

Approximate Bricks for Inner Skin: 197

Job No: QT01102 - Ref: PHILLIPS

Date: 29/8/2019 - Drawn By: ywc

Customer: KATHERINE

41 INCHBURN CRESCENT, PENISTONE, S36 6FE,
07903 229015, . Tel:

Job no: ORD00929 - Ref: PHILLIPS

KATHERINE
41 INCHBURN CRESCENT, PENISTONE , S36 6FE, 07908 229015,
Tel:


Notes:

Edwardian Standard


£ 0.00 inc VAT



LEFT VIEW

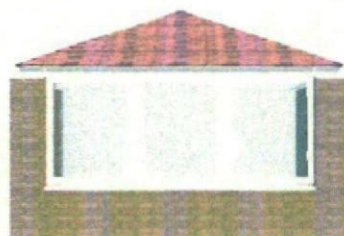


FRONT VIEW

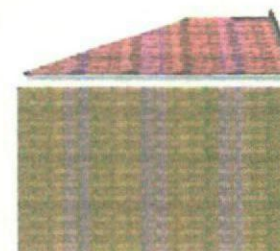

RIGHT VIEW



LEFT 3D VIEW

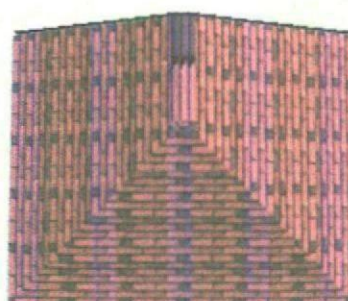


PLAN VIEW



RIGHT 3D VIEW

HM Land Registry Current title plan

Title number **SYK586684**
Ordnance Survey map reference **SE2503SW**
Scale **1:1250 enlarged from 1:2500**
Administrative area **South Yorkshire :**
Barnsley

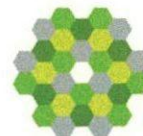

©Crown Copyright. Produced by HM Land Registry. Reproduction in whole or in part is prohibited without the prior written permission of Ordnance Survey. Licence Number 100026316



This is a copy of the title plan on 28 AUG 2019 at 14:22:55. This copy does not take account of any application made after that time even if still pending in HM Land Registry when this copy was issued.

This copy is not an 'Official Copy' of the title plan. An official copy of the title plan is admissible in evidence in a court to the same extent as the original. A person is entitled to be indemnified by the registrar if he or she suffers loss by reason of a mistake in an official copy. If you want to obtain an official copy, the HM Land Registry web site explains how to do this.

HM Land Registry endeavours to maintain high quality and scale accuracy of title plan images. The quality and accuracy of any print will depend on your printer, your computer and its print settings. This title plan shows the general position, not the exact line, of the boundaries. It may be subject to distortions in scale. Measurements scaled from this plan may not match measurements between the same points on the ground.

This title is dealt with by HM Land Registry, Nottingham Office.

2 copies

Paul Doherty

LAND REGISTRY

1:125

