


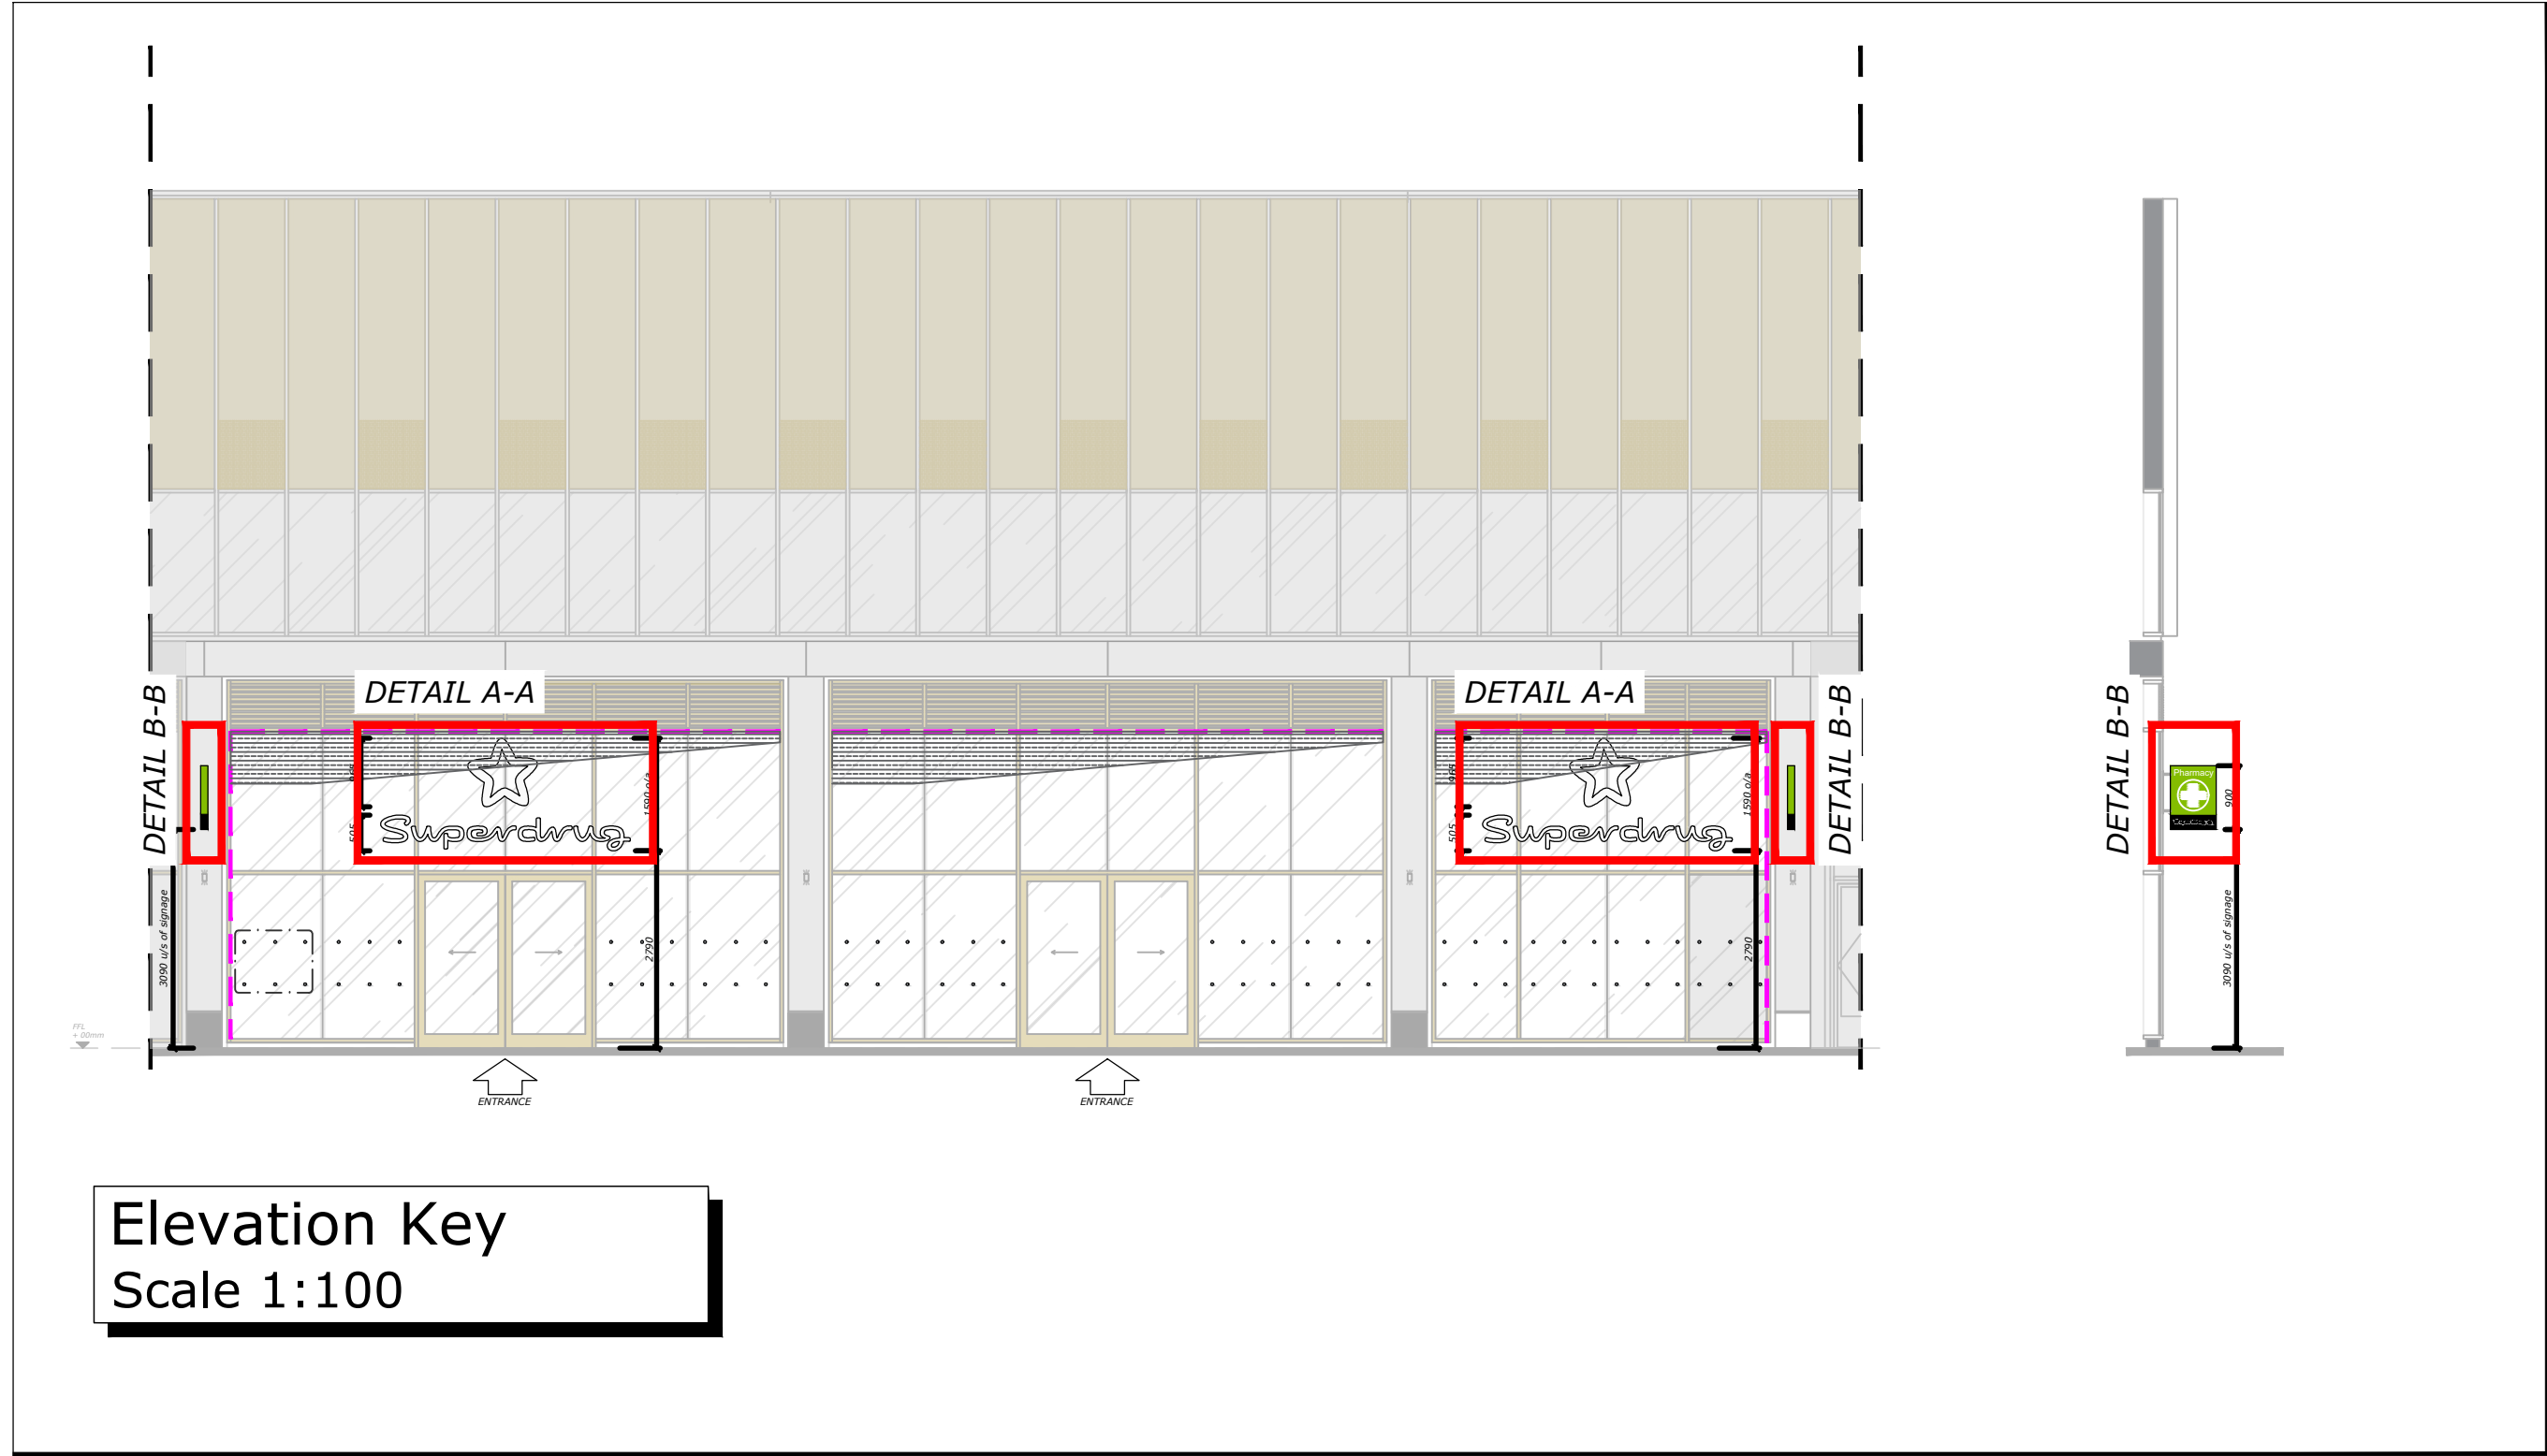


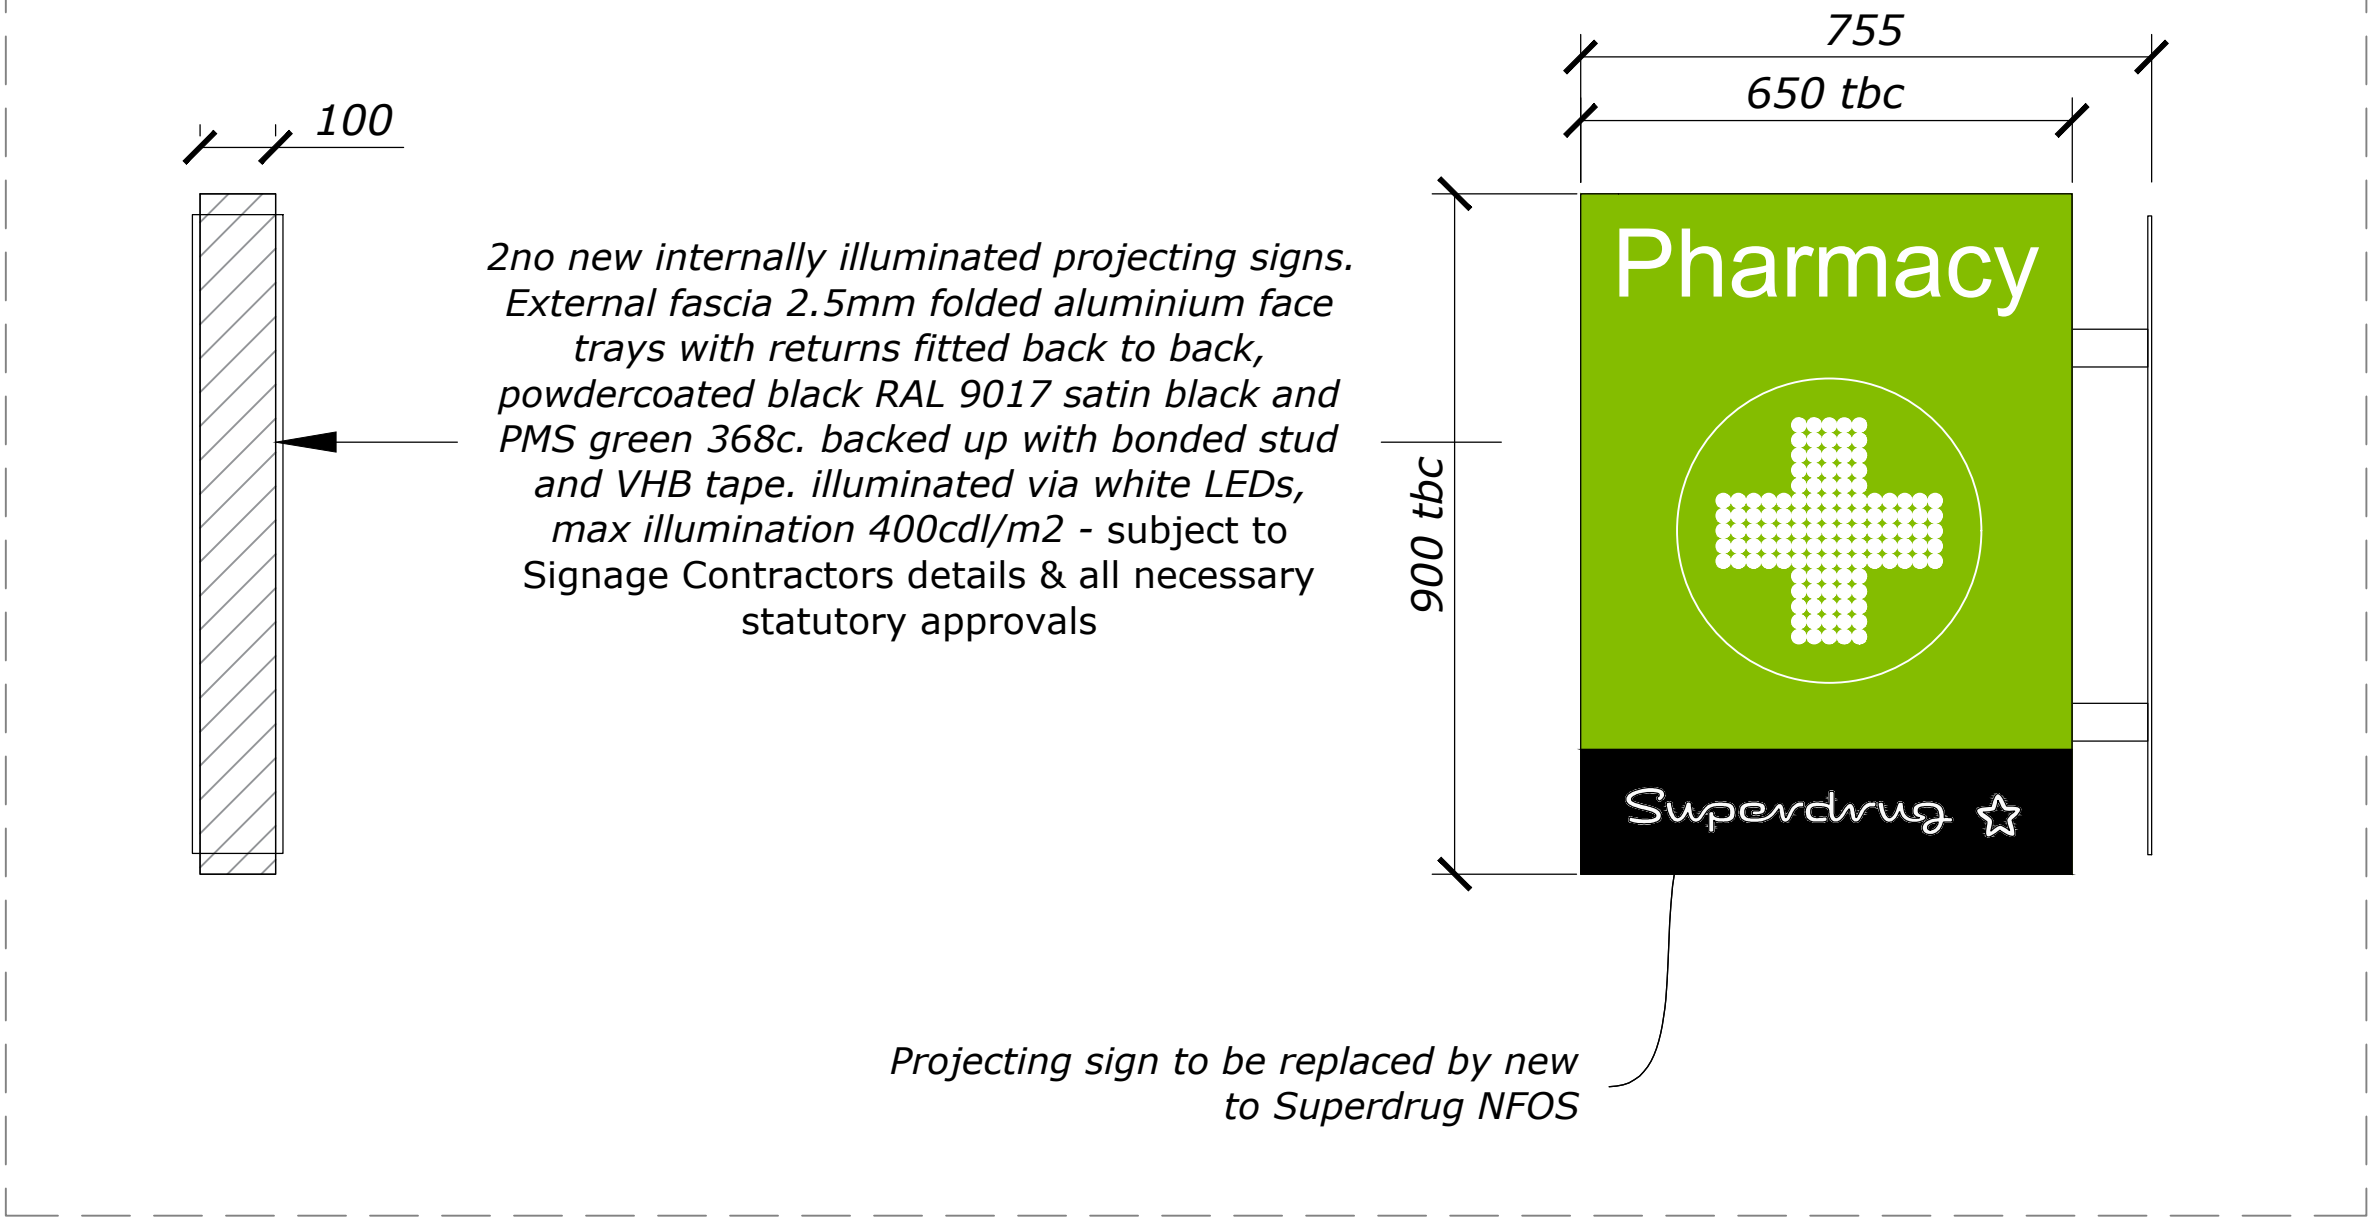


SECTION THROUGH PROJECTING SIGN INTERNALLY ILLUMINATED

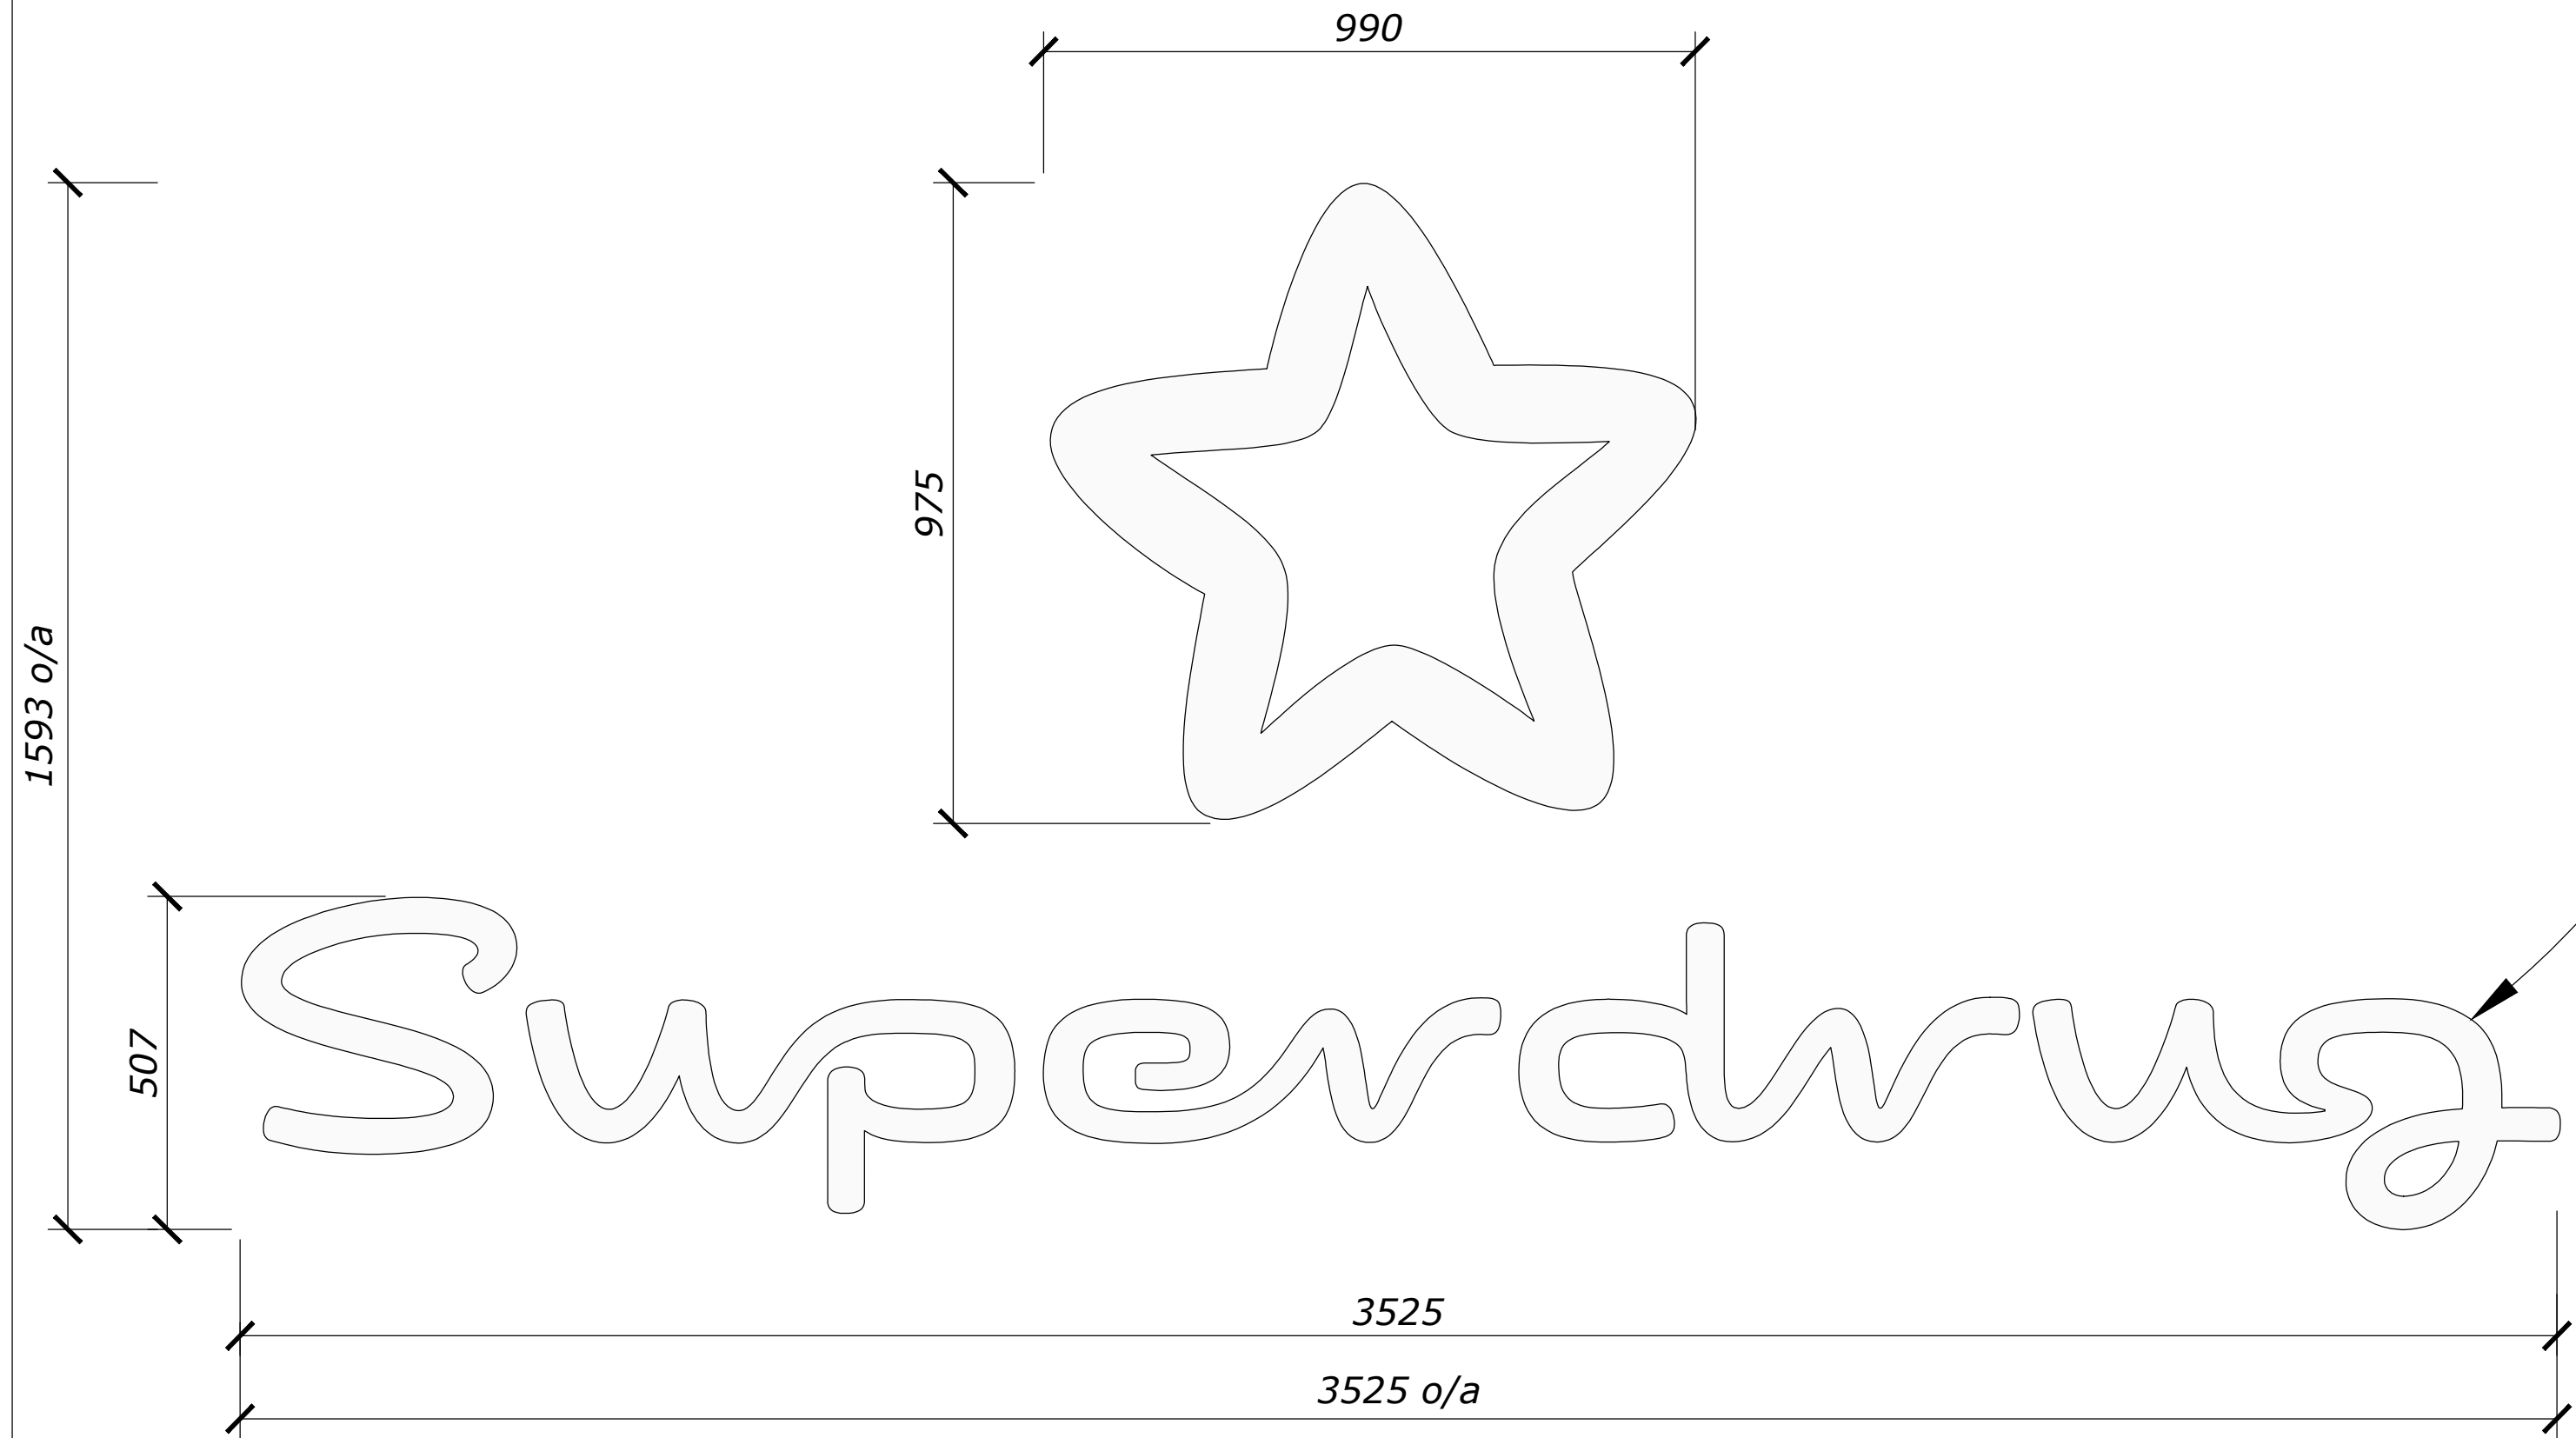

DETAIL B-B Projecting Signage Detail
Scale 1:10


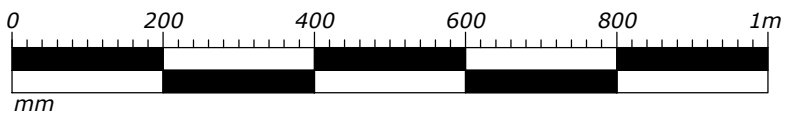


DETAIL A-A Fascia Signage Detail
Scale 1:20

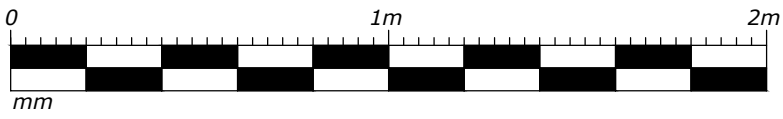

FASCIA SIGNAGE

New 2no fascia signage, individual built up letters, stainless steel returns and opal acrylic face fixed to glazing via low profile rails. Lettering internally illuminated with white LED letters, max illumination 400cd/m² - subject to Signage Contractors details & all necessary statutory approvals

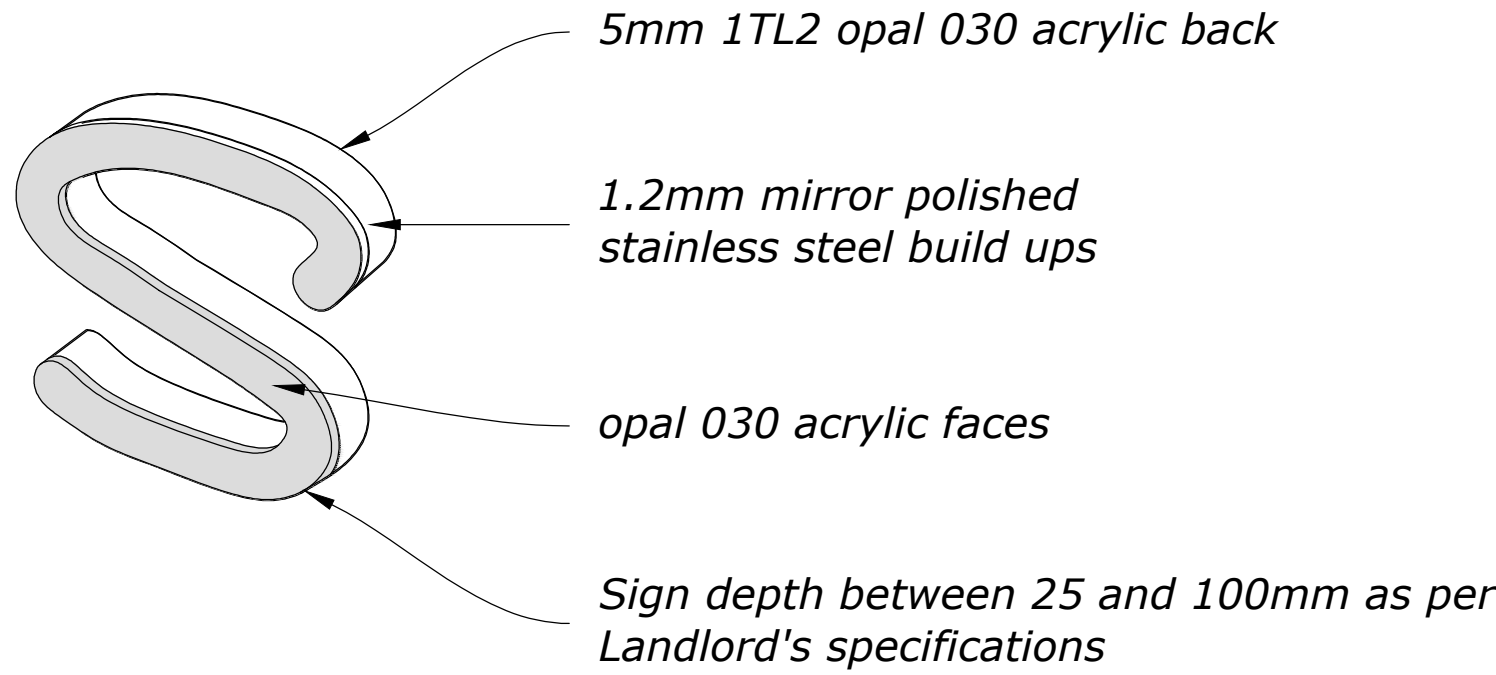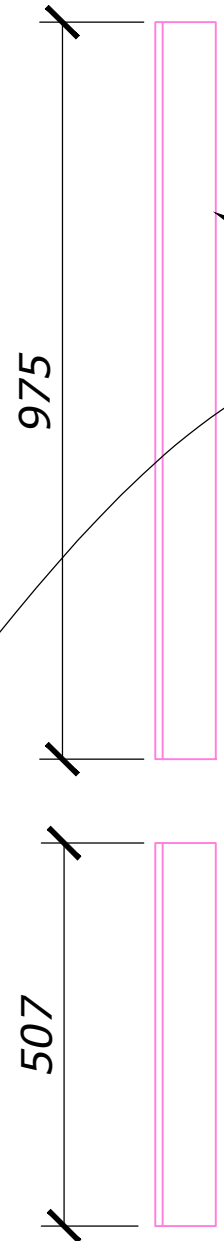

- The contractor must verify all dimensions on site before any works are undertaken, discrepancies are to be reported to the project architect/designer for clarification.
- All works will be carried out in accordance with the SUPERDRUG NFOS document & are to comply with the tenants fit out guidelines following landlords approval.
- HVAC, M&E layouts are indicative & must be verified with the relevant contractor before commencement of work.
- All works to be carried out in accordance with the fire strategy and fire cert application schedule produced by the landlord team issued at tender.
- The existing/proposed sprinkler system is to be assessed by contractor to ensure the system is in compliance with building regs part B.
- This drawing remains the property of ASWATSON/SUPERDRUG & may not be reproduced in any way without prior consent.

- SCHEDULE OF RISKS**
Standard risks and hazards normally associated with the types of work detailed on this drawing, include:
- Electrocution: M&E installation/alterations.
 - Working at height: Falls from scaffolds, platforms & ladders. Falling materials.
 - Noise: Use of power tools & demolition equipment.
 - Dust: Use of power tools & demolition equipment.
 - Suffocation: Fume inhalation from installation/alterations to incoming services, working with hazardous materials/solvents.
 - Trip hazards: Loose cables & materials.
 - Working in close proximity to the public.
 - Risks associated with structural works will be assessed by a structural engineer.
 - It is assumed that all works on this drawing will be carried out by a competent contractor working, where appropriate to an approved method statement.

REV	REVISION NOTE	DATE	BY

DRAWING TITLE			
PROPOSED SIGNAGE DETAILS			
DRAWING NUMBER	DATE	DRAWN	REVISION
CPS 25 048 201PL	07.04.25	SF	L2

SCALE	PROJECT
as shown @ A1	UNIT SU1 & SU2, THE GLASS WORKS THE MET CENTRE, CHEAPSIDE BARNESLEY, S70 1GW

STATUS
L2