


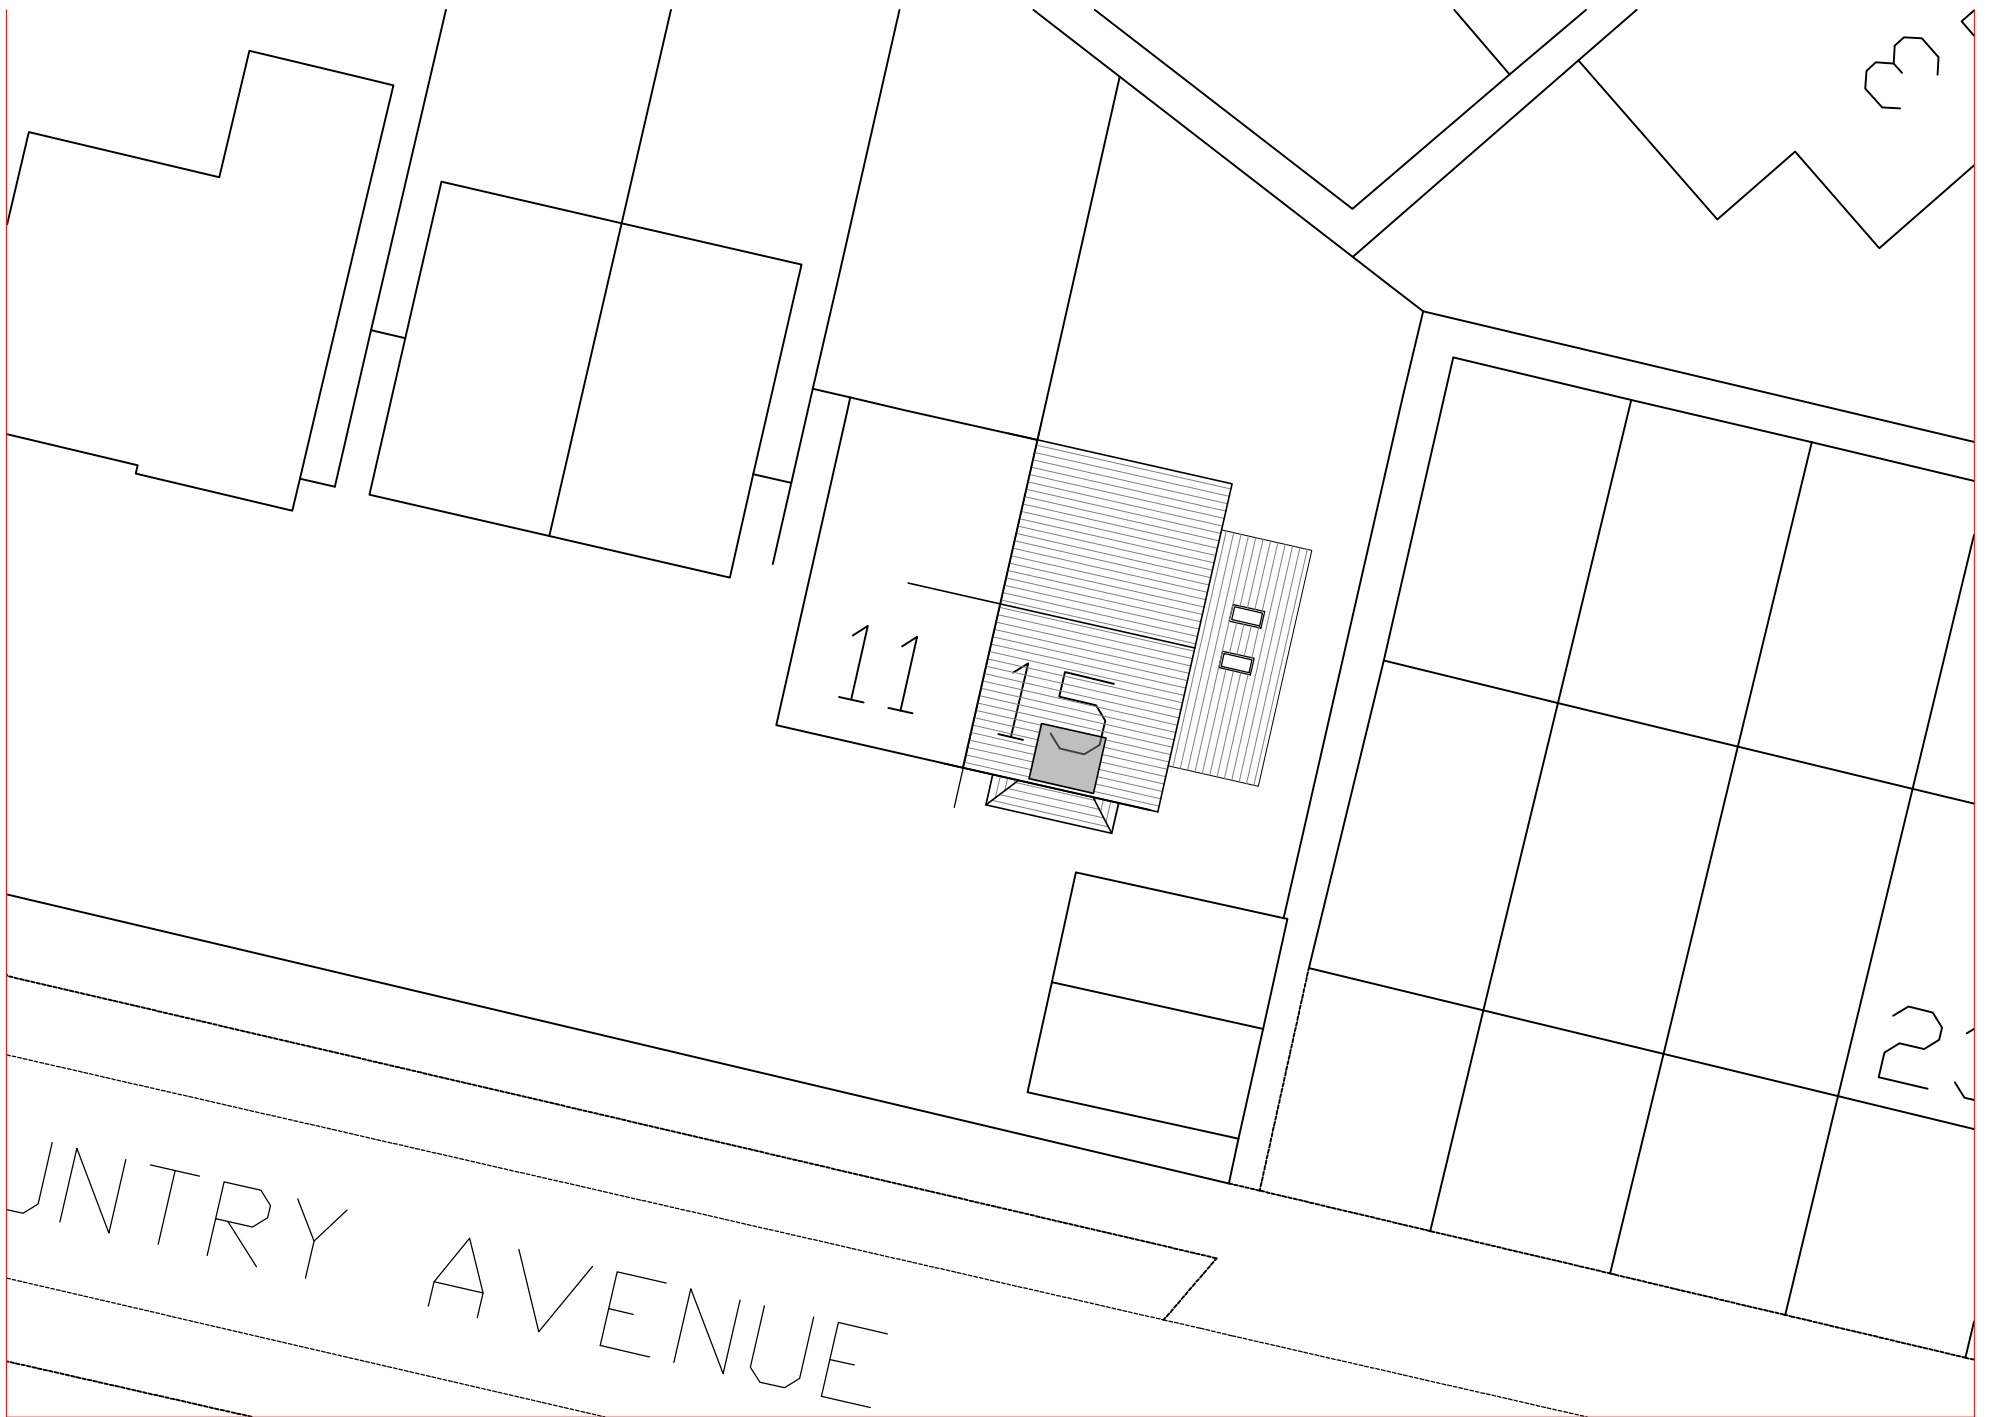

(08)001 -PROPOSED BLOCK PLAN- 1:200@A4