HIGH STREET.

6M VIS SPLAY

THURNSCOE WORKING MENS CLUB.

5·4X2·4 PARKING BAYS

disabled parking bays

PLOT 1.

" 2.

" 3.

" 4.

" 5.

" 6.

3·30M easmant to sewer.

300MM Ø

GAS GOVENOR

path access for refuse + recycle bins.

3·42 INV.

3·33 INV.

PLOT 7.

" 8.

" 9.


" 10.

900MM Ø


150ft (45.72m)

139ft 6ins (42.50m)


SITE PLAN SCALE 1:200M.

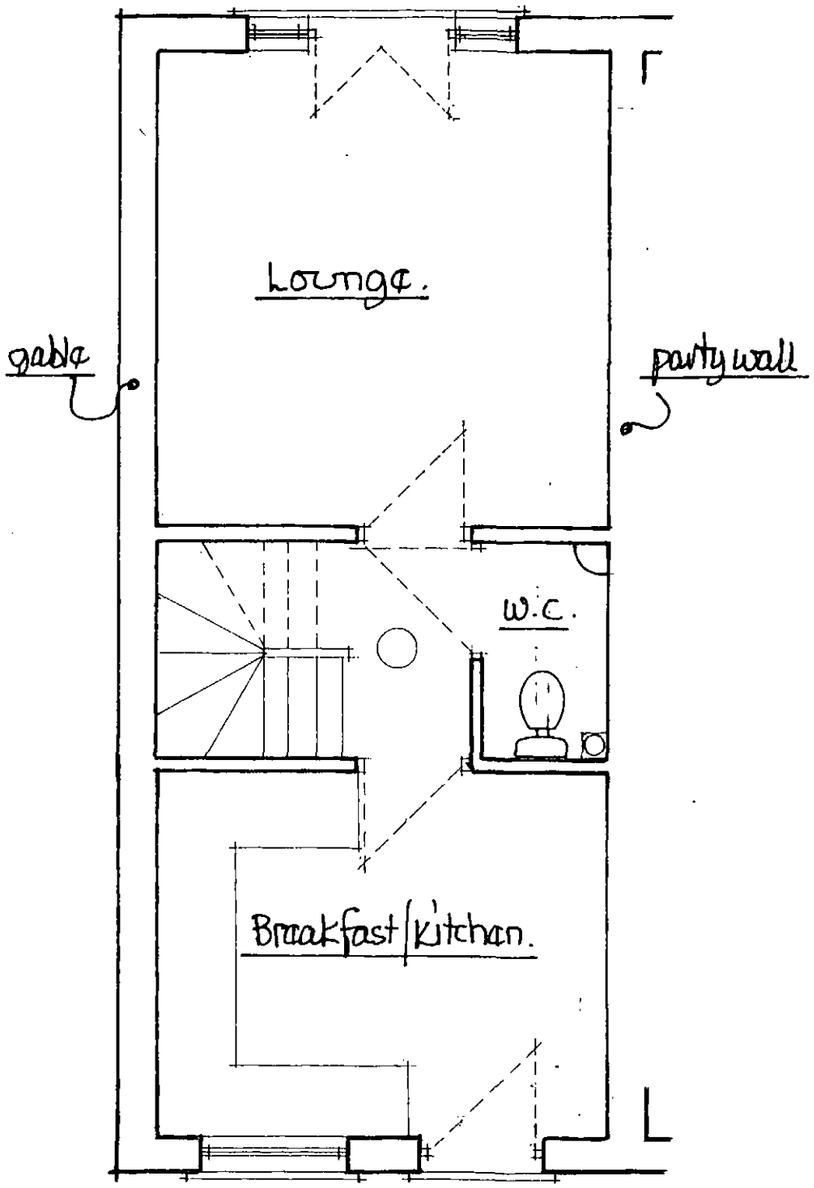

ground floor layout.

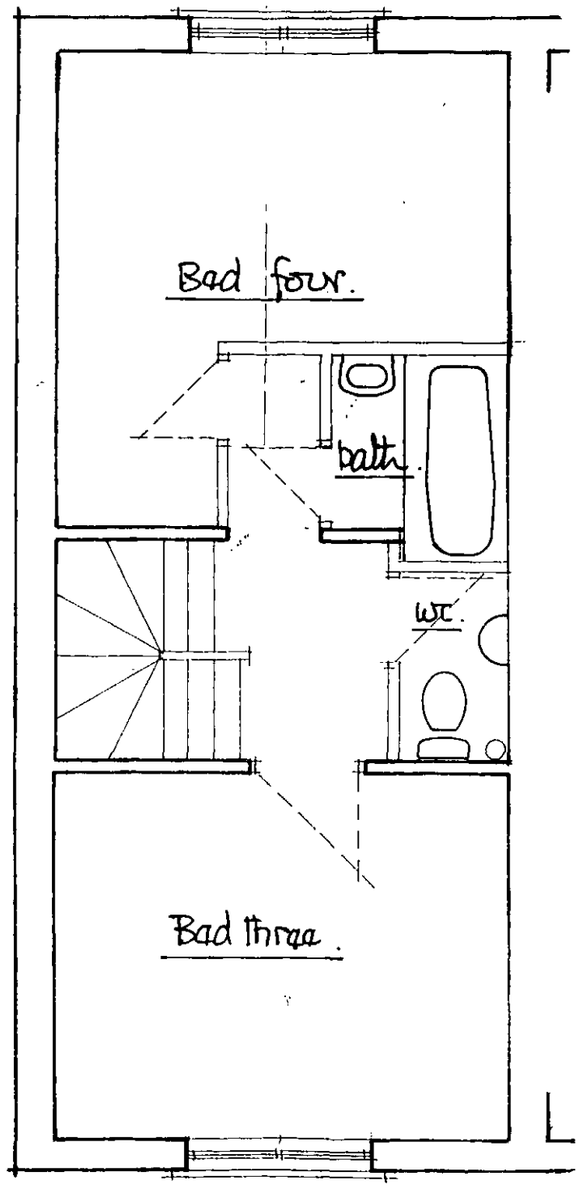


first floor layout.

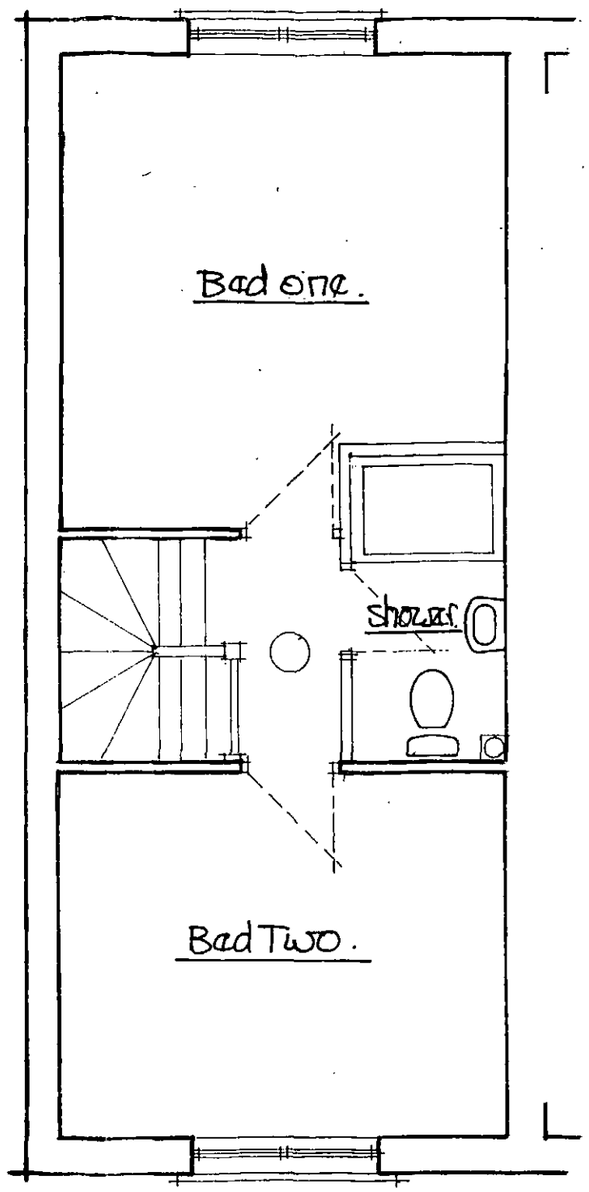

second floor layout.


scale 1:50m.

gable elevation.

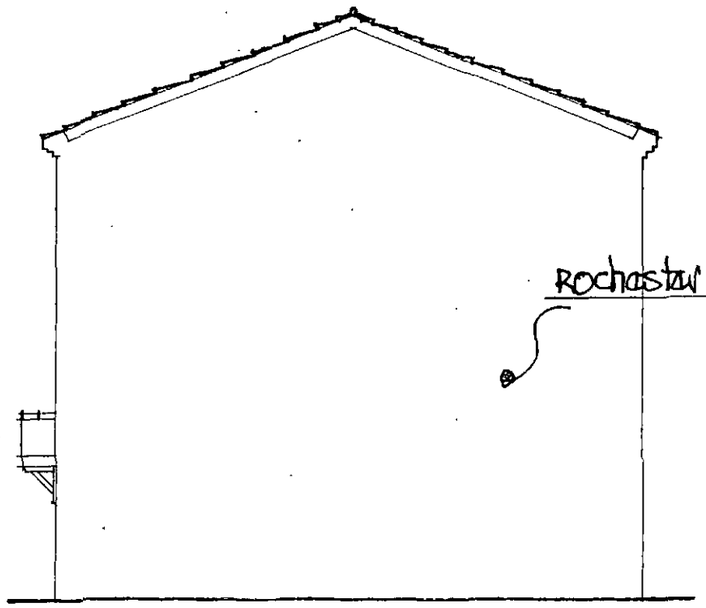


Rochester mixed facing brick

main elevation.

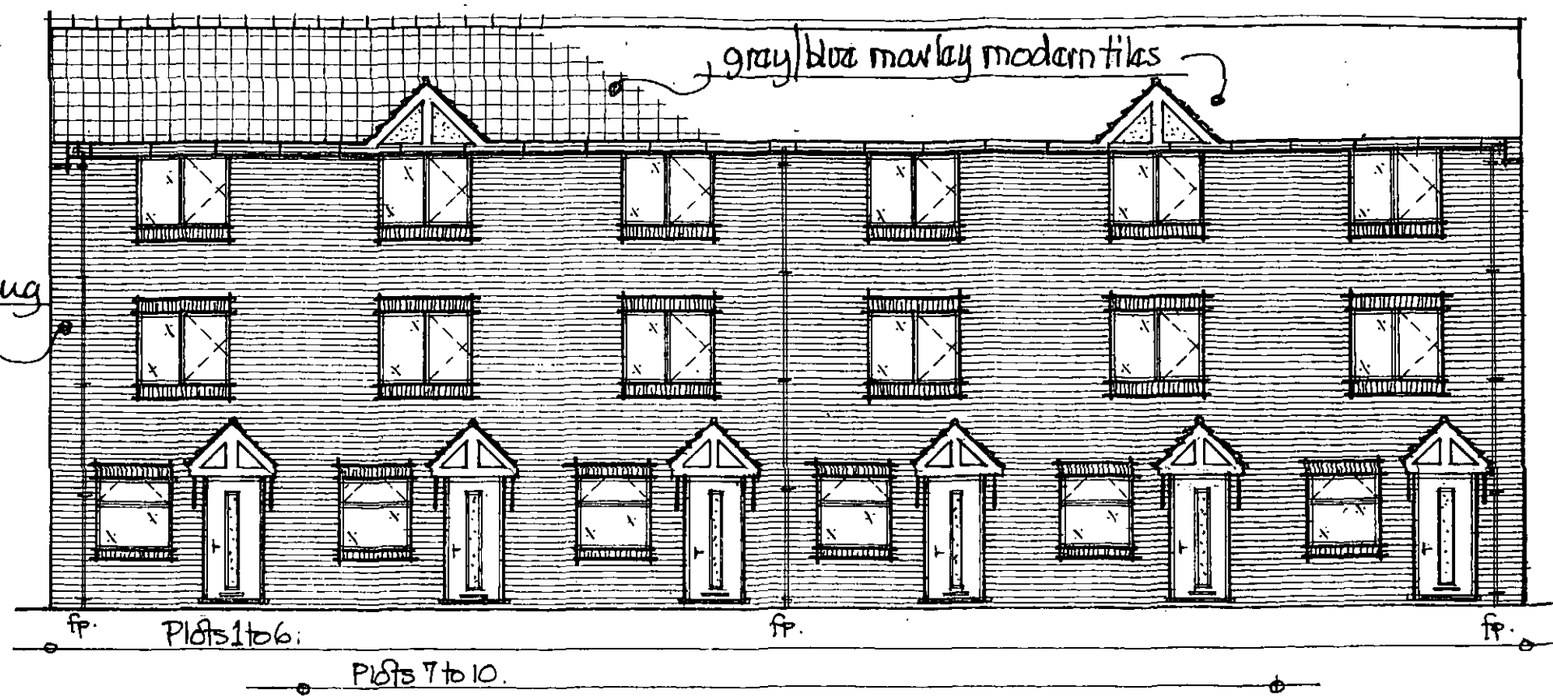

gable elevation from High Street.

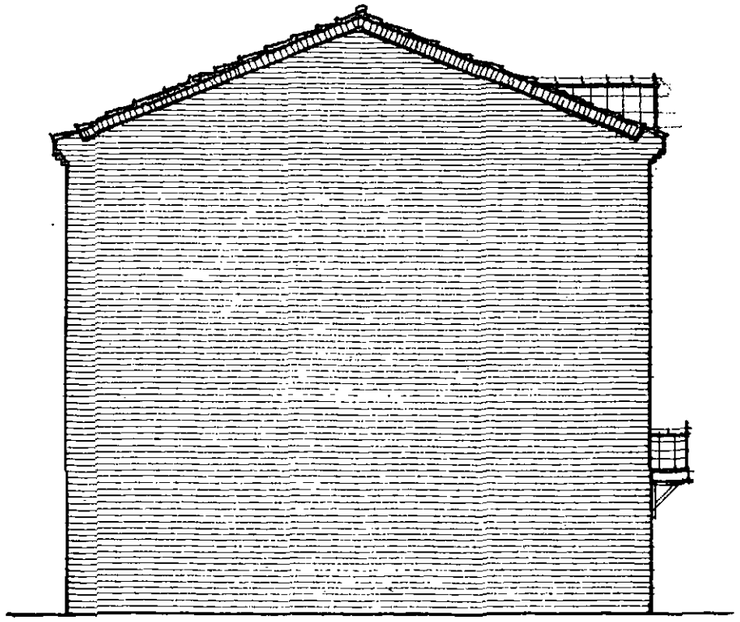

rear elevation.

