| Drawing No. | Rev No. |
|---|---|
| MDY001 -005 | |

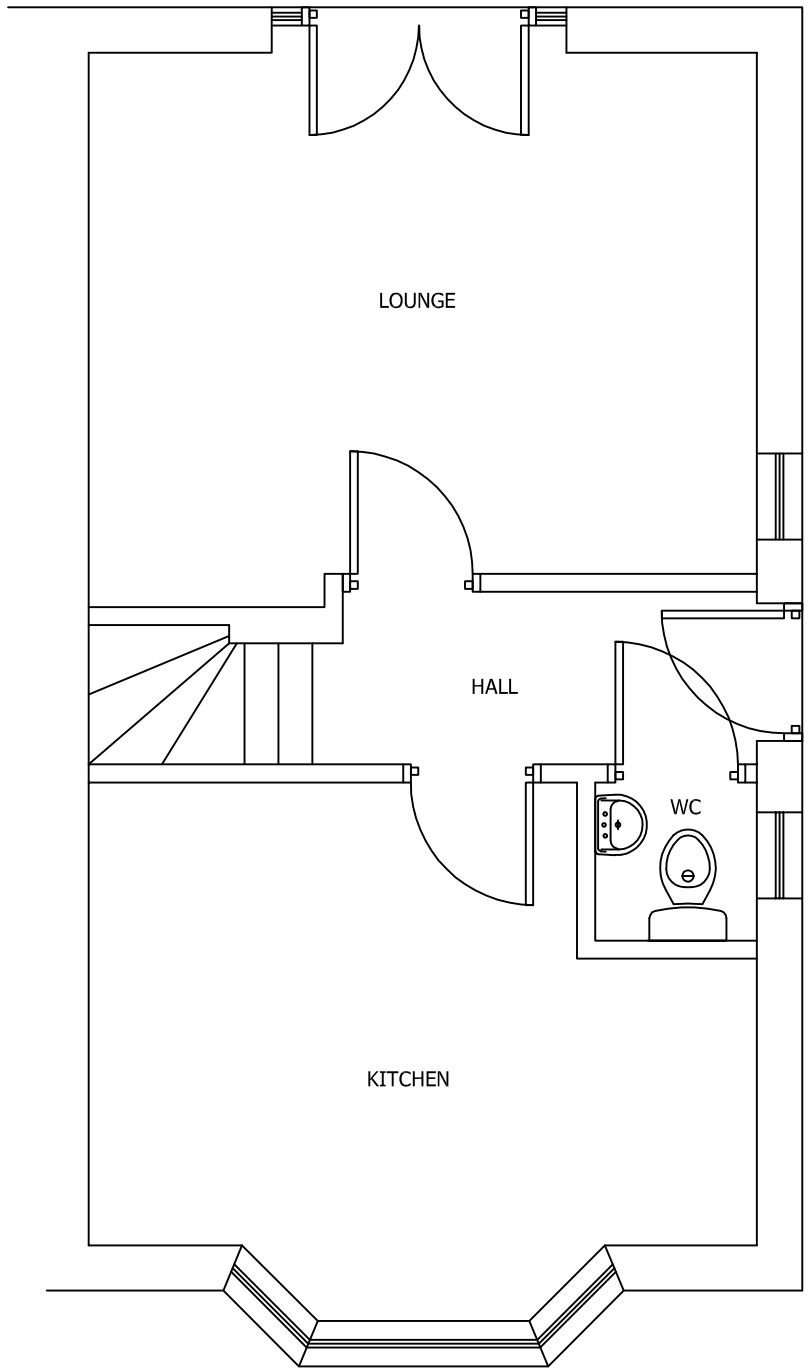


EXISTING GROUND FLOOR PLAN
SCALE 1:50 AT A3

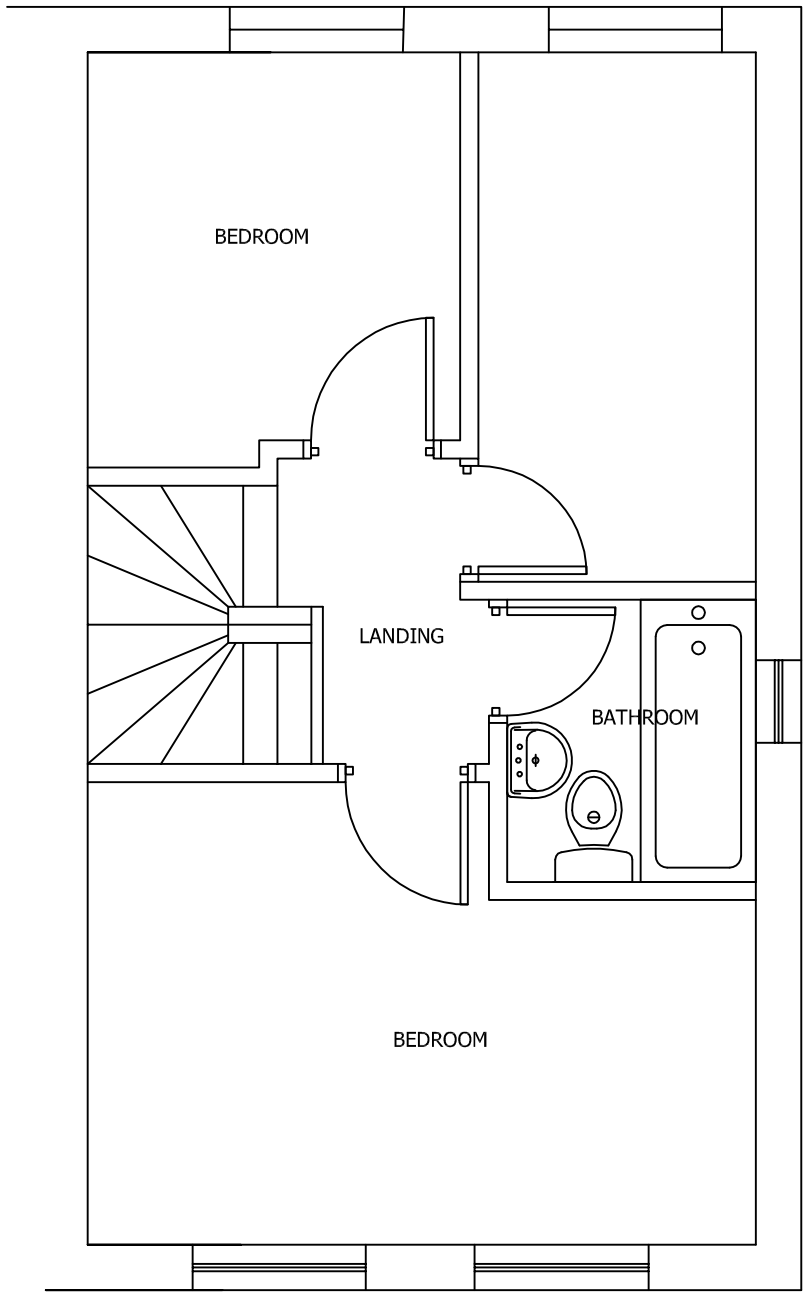


EXISTING FIRST FLOOR PLAN
SCALE 1:50 AT A3

DO NOT SCALE: Contractor to check all dimensions and report any omissions or errors

NOTES

| Rev | Description | By | Chk | App | Date |
|---|---|---|---|---|---|

JRB DESIGNS Ltd
1 Saville Road
Cudworth
Barnsley
S72 8LT
Tel: 01226 383542
Fax: 01226 380078
Mob: 07970 541192
Email: john@jrbdesigns.co.uk

This drawing is copyright. © jrbdesigns Ltd.

Client
MRS D YATES

Drawing Title
EXISTING PLANS

Address
20 GILDER WAY
SHAFTON
BARNSLEY
S72 8WP

Project Title:
PROPOSED TWO STOREY REAR EXTENSION

Purpose of Issue:
PLANNING

Drawing Status
FIRST ISSUE

| Scale at A3 | Drawn By | Date | |
|---|---|---|---|
| AS SHOWN | JRB | 29/04/2010 | |
| Checked By | Date | Approved By | Date |
| DY | 29/04/2010 | DY | 29/04/2010 |
| Project No. | Drawing No. | | Revision |
| MDY001 | 005 | | - |

APPROVAL [X] INFORMATION [ ] TENDER [ ] CONTRACT [ ] CONSTRUCTION [ ]