

← 811 2.44 →

T

2.44



Design Access Statement

Design

Steel Container Sit on Railway
Sleeper to be painted gray

Access


Access from meadow field drive
down pedestrian stone path

Sheep

6.6 metre


← 21^{ft} 6^{ins.}

→

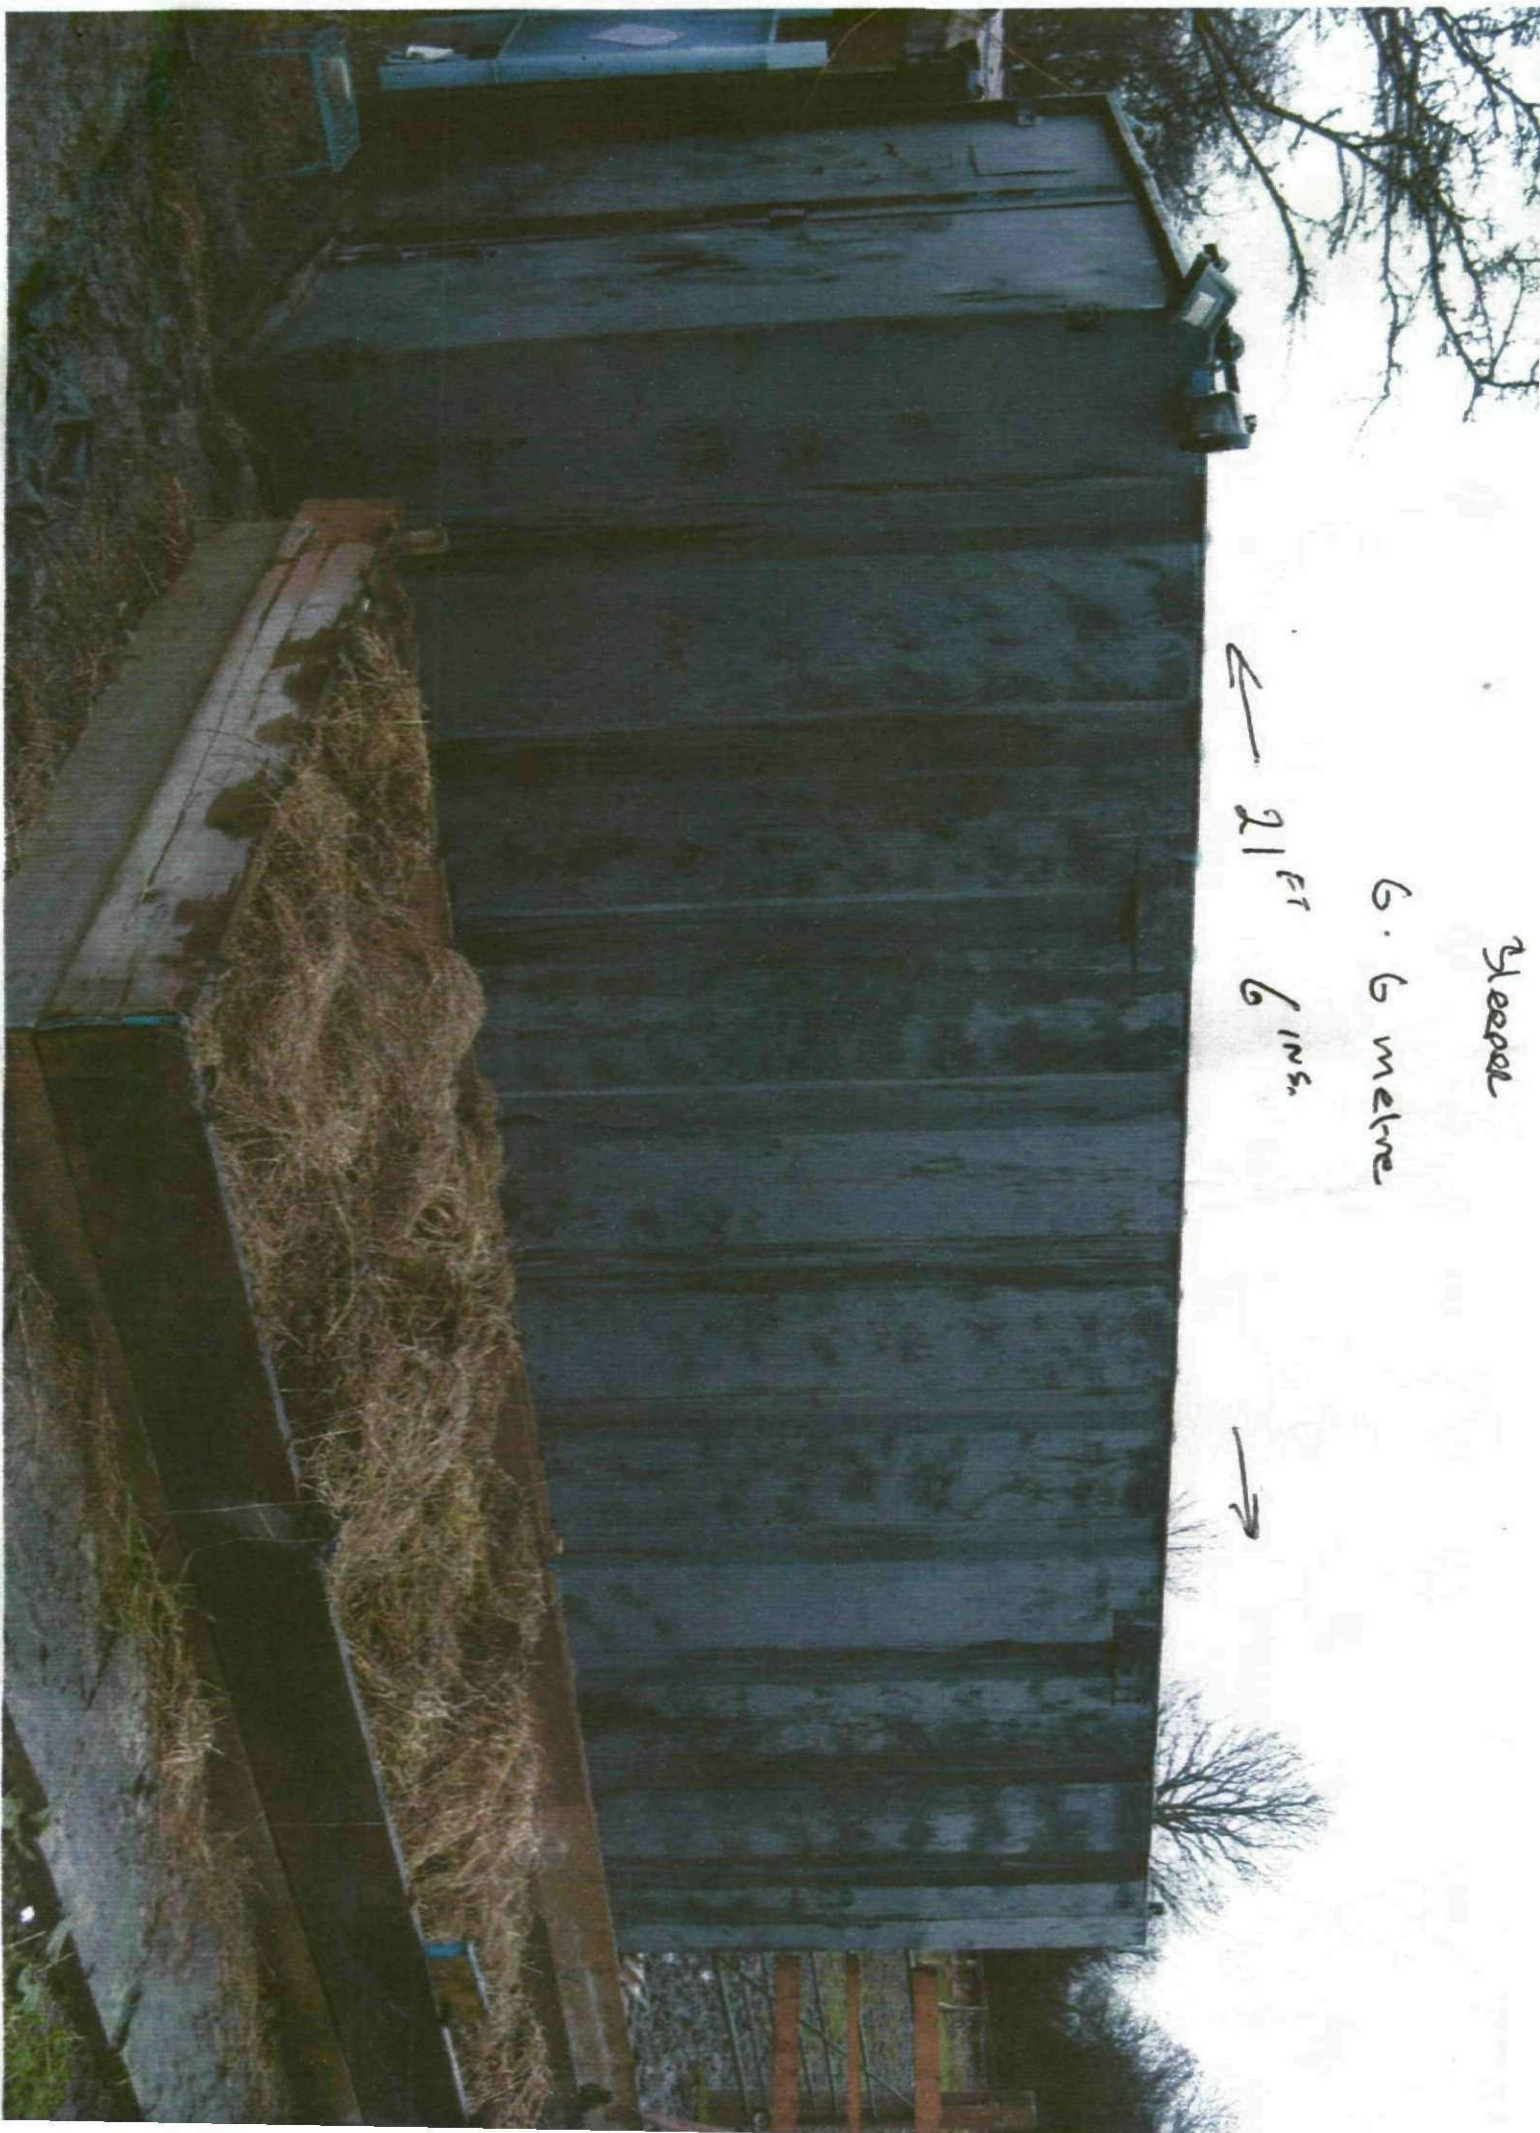

Plan referred to

HOYLAND

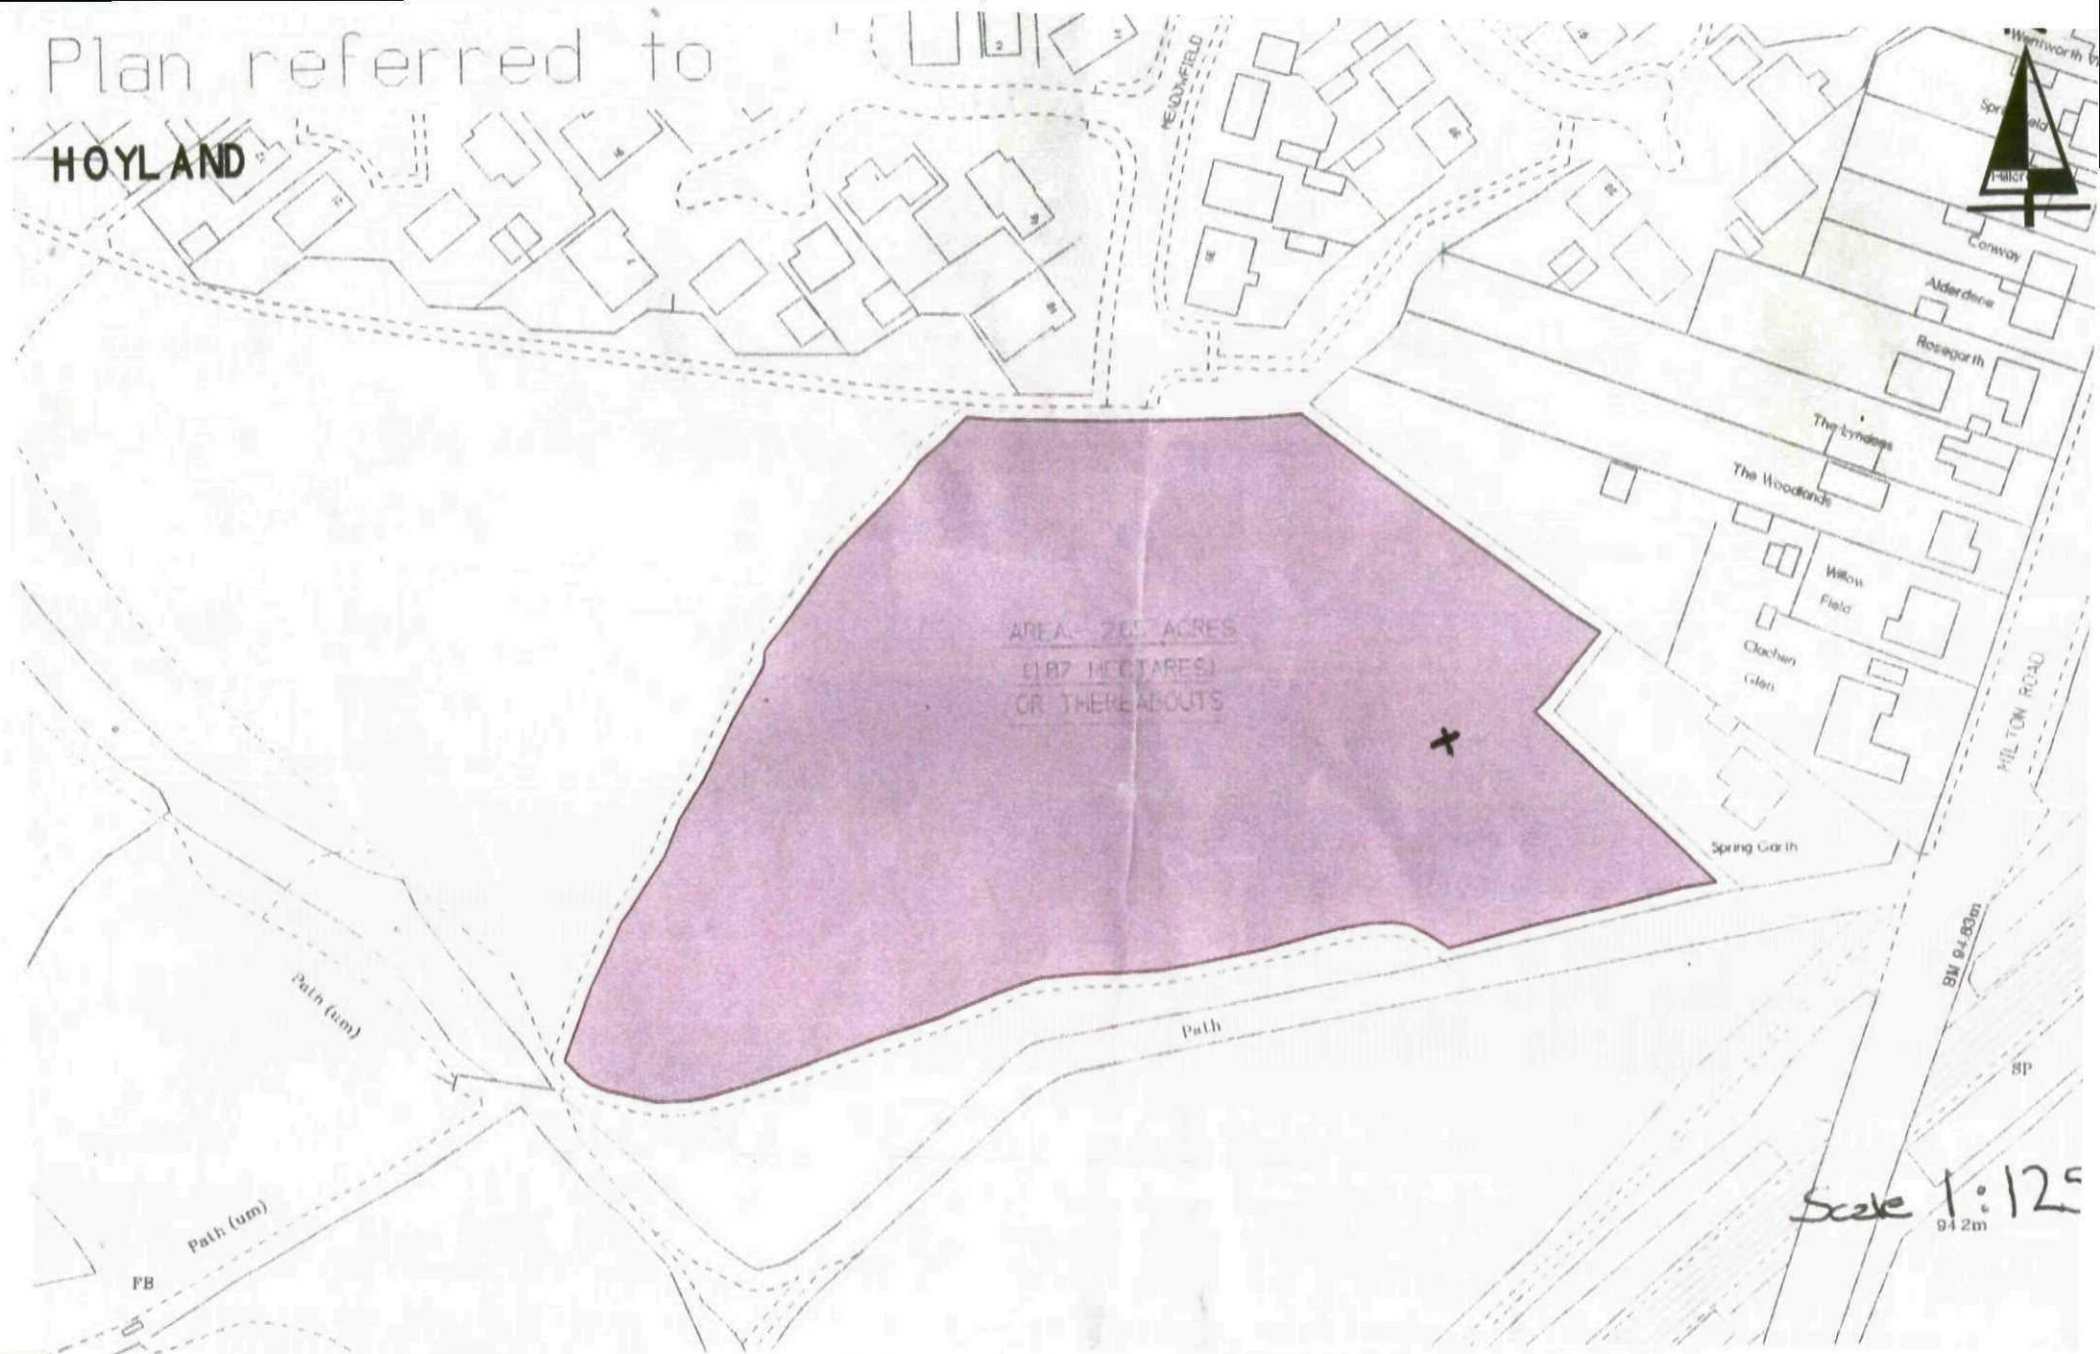

AREA - 265 ACRES
(107 HECTARES)
OR THEREABOUTS

MILTON ROAD

BN 94.83m

SP

Scale 1:125
94.2m