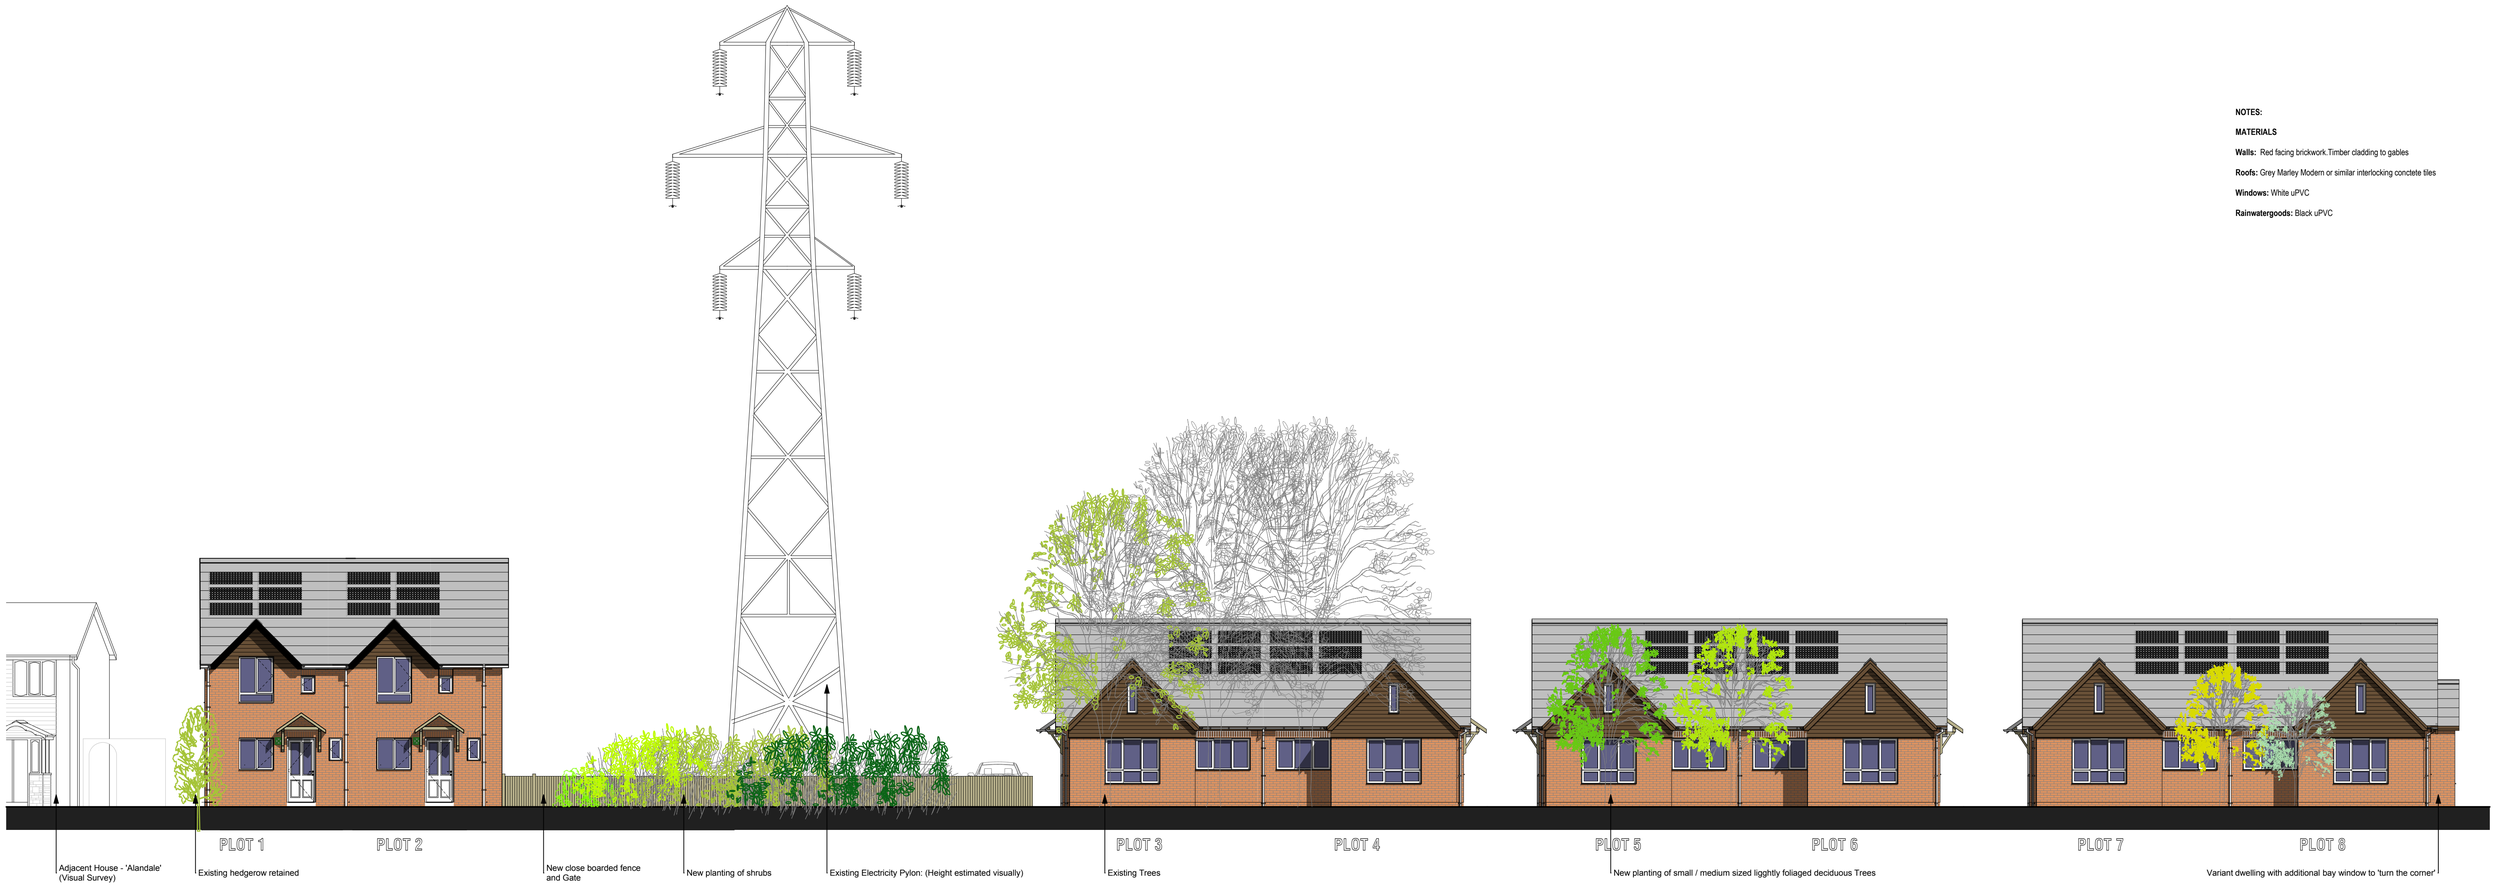



ELEVATION TO SNAPE HILL ROAD 1:100

**NOTES:**

**MATERIALS**

**Walls:** Red facing brickwork.Timber cladding to gables

**Roofs:** Grey Marley Modern or similar interlocking conctete tiles

**Windows:** White uPVC

**Rainwatergoods:** Black uPVC

Revisions

Birkett Cole Lowe
ARCHITECTS
UNIT R1a, RIVERSIDE BLOCK
SHEAF BANK BUSINESS PARK, SHEFFIELD S2 3DA
TEL: 0114 258 9306 FAX: 0114 250 8509
email: bclarchitects@btconnect.com

Client
L.C.E.

Project
NEW DWELLINGS

Site
1 UPPERWOOD ROAD
DARFIELD
S73 9QR

Drawing
**STREET ELEVATION: SNAPE HILL ROAD**

Scale 1:100 | Drawn By NL -
Paper size A1 | First issued MAR 2011

0 1 2 3 4 5m
1:100

Status
PLANNING

Drawing Number
**3490(0-)15**