





EXISTING FRONT ELEVATION

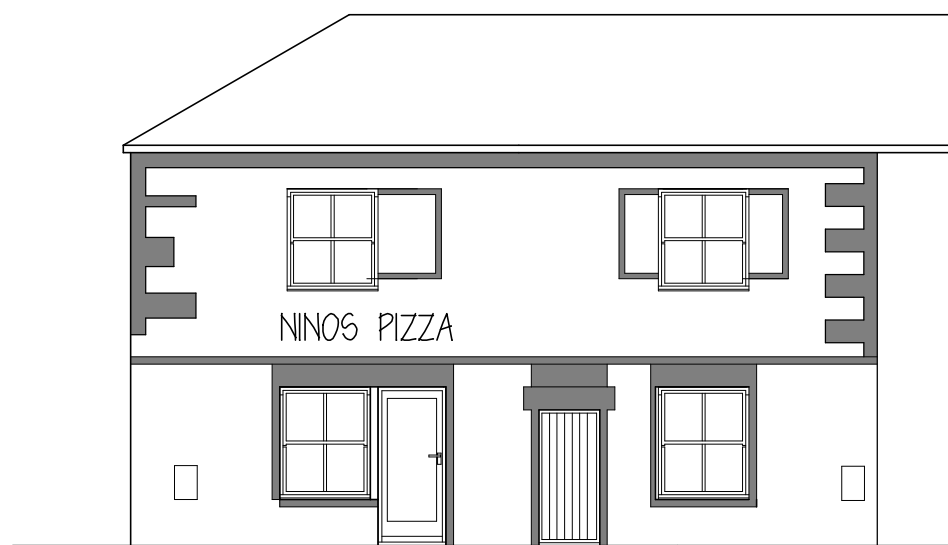


PROPOSED FRONT ELEVATION

existing window to be opened up to form new door opening, bottom part of door to be colour coded to match render and cills

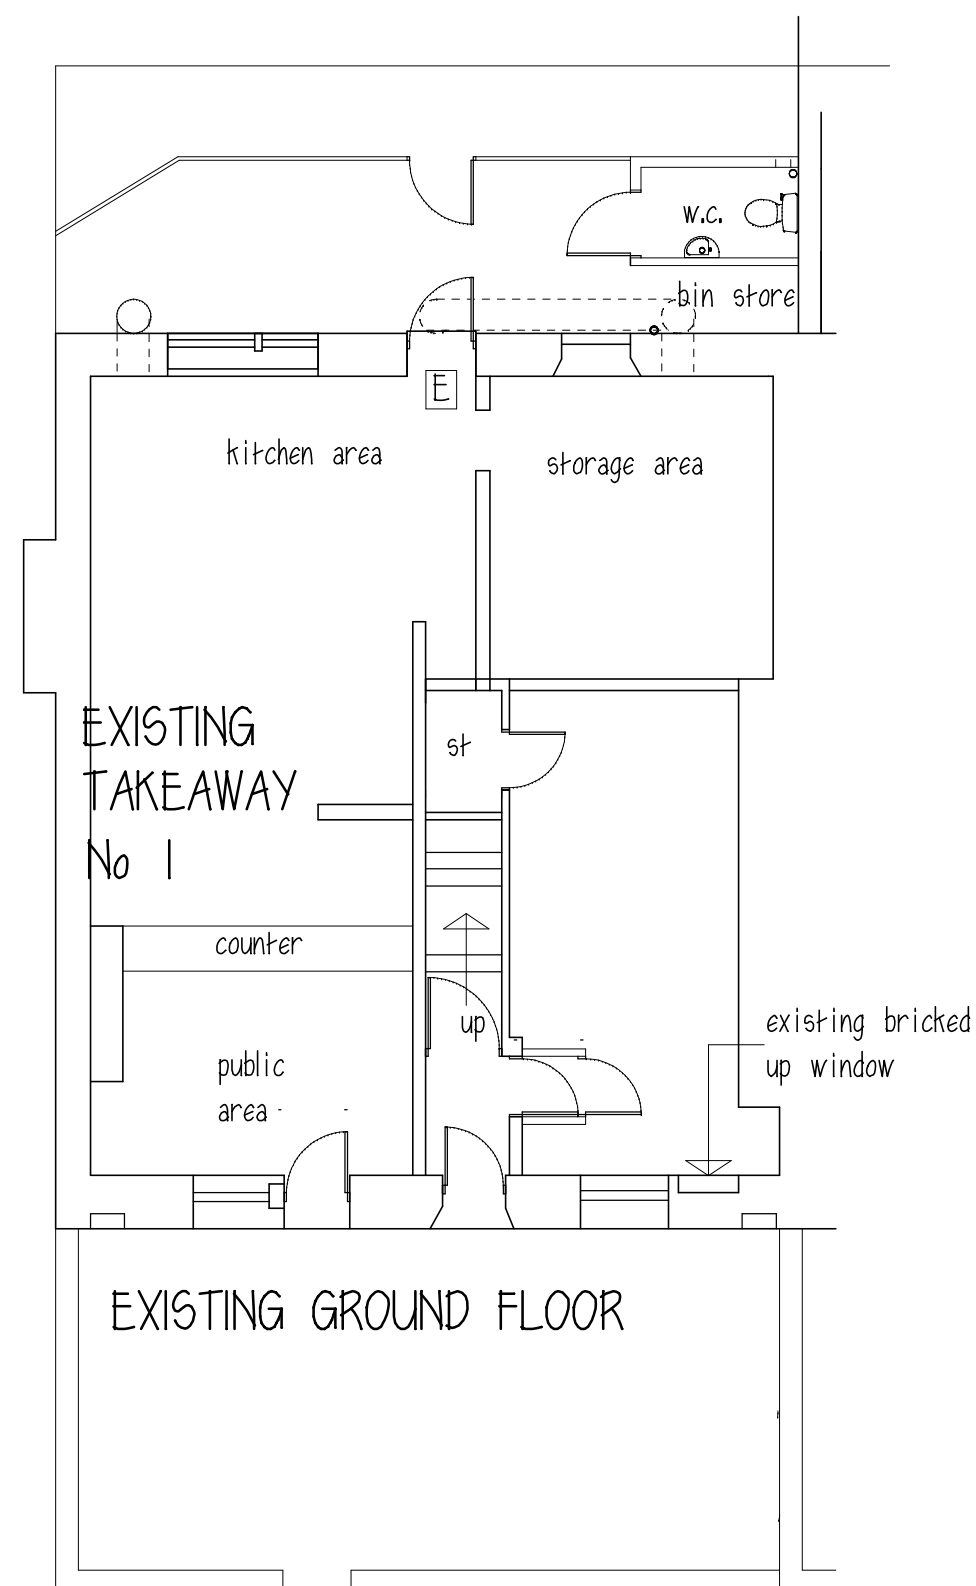

EXISTING GROUND FLOOR

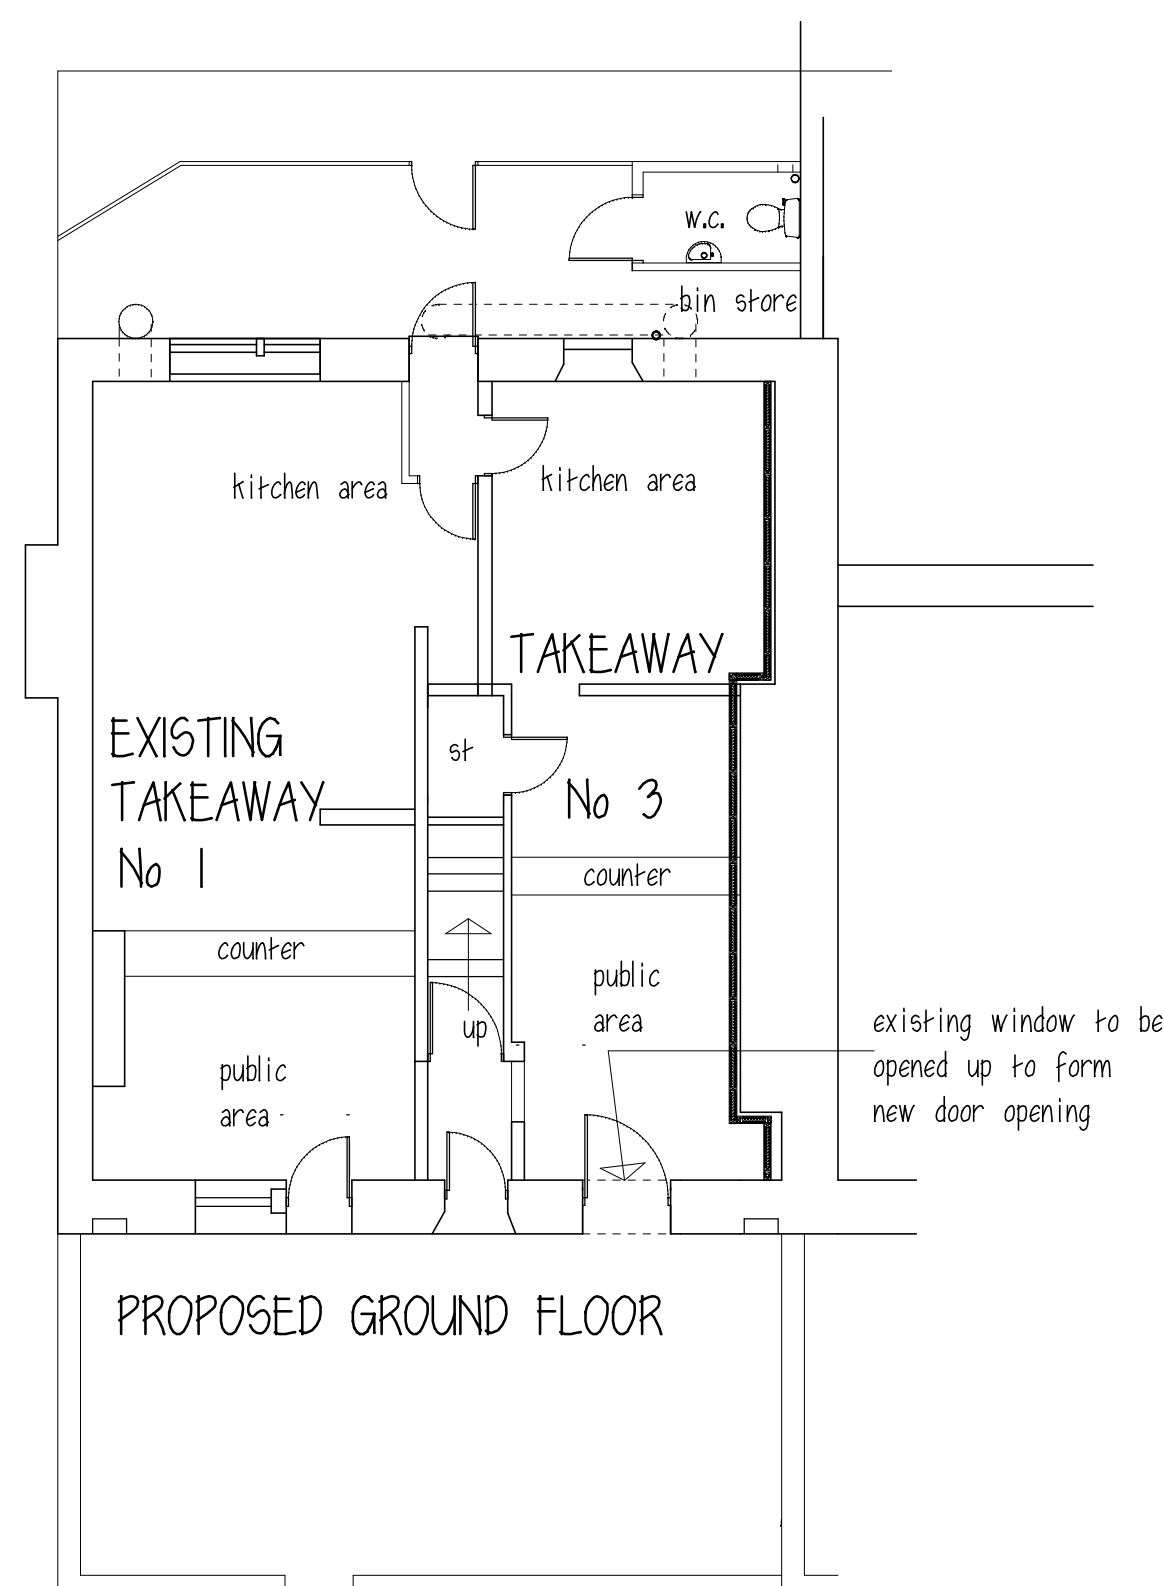

PROPOSED GROUND FLOOR

existing window to be opened up to form new door opening

Mrs LOWE

PROPOSED DOOR OPENING
3 HIGH STREET
DODWORTH

PLANS & ELEVATIONS

1:100@A2 JULY14 Rev B

Peter Thompson

"Linwood"
Barnsley Road
Dodworth

Barnsley S75 3JR t&f. 01226 201391
m. 07973251730
e-mail peter-thompson@hotmail.co.uk

