


- B1 STORE 1
- B2 STAIRS 1
- B3 LIFT 1
- B4 CORRIDOR 1
- B5 STORE 2
- B6 STORE 3
- B7 STORE 4
- B8 STORE 5
- B9 STAIRS 2
- B10 STORE 6
- B11 CORRIDOR 2
- B12 BOILER ROOM
- B13 LOBBY
- B14 MALE WC
- B15 FEMALE WC
- B16 CORRIDOR 3
- B17 ELECTRICAL INTAKE 1
- B18 STORE 9
- B19 STORE 10
- B20 STAIRS 3
- B21 STORE 11
- B22 STORE 12
- B23 ELECTRICAL INTAKE 2
- B24 STORE 13
- B25 STORE 14

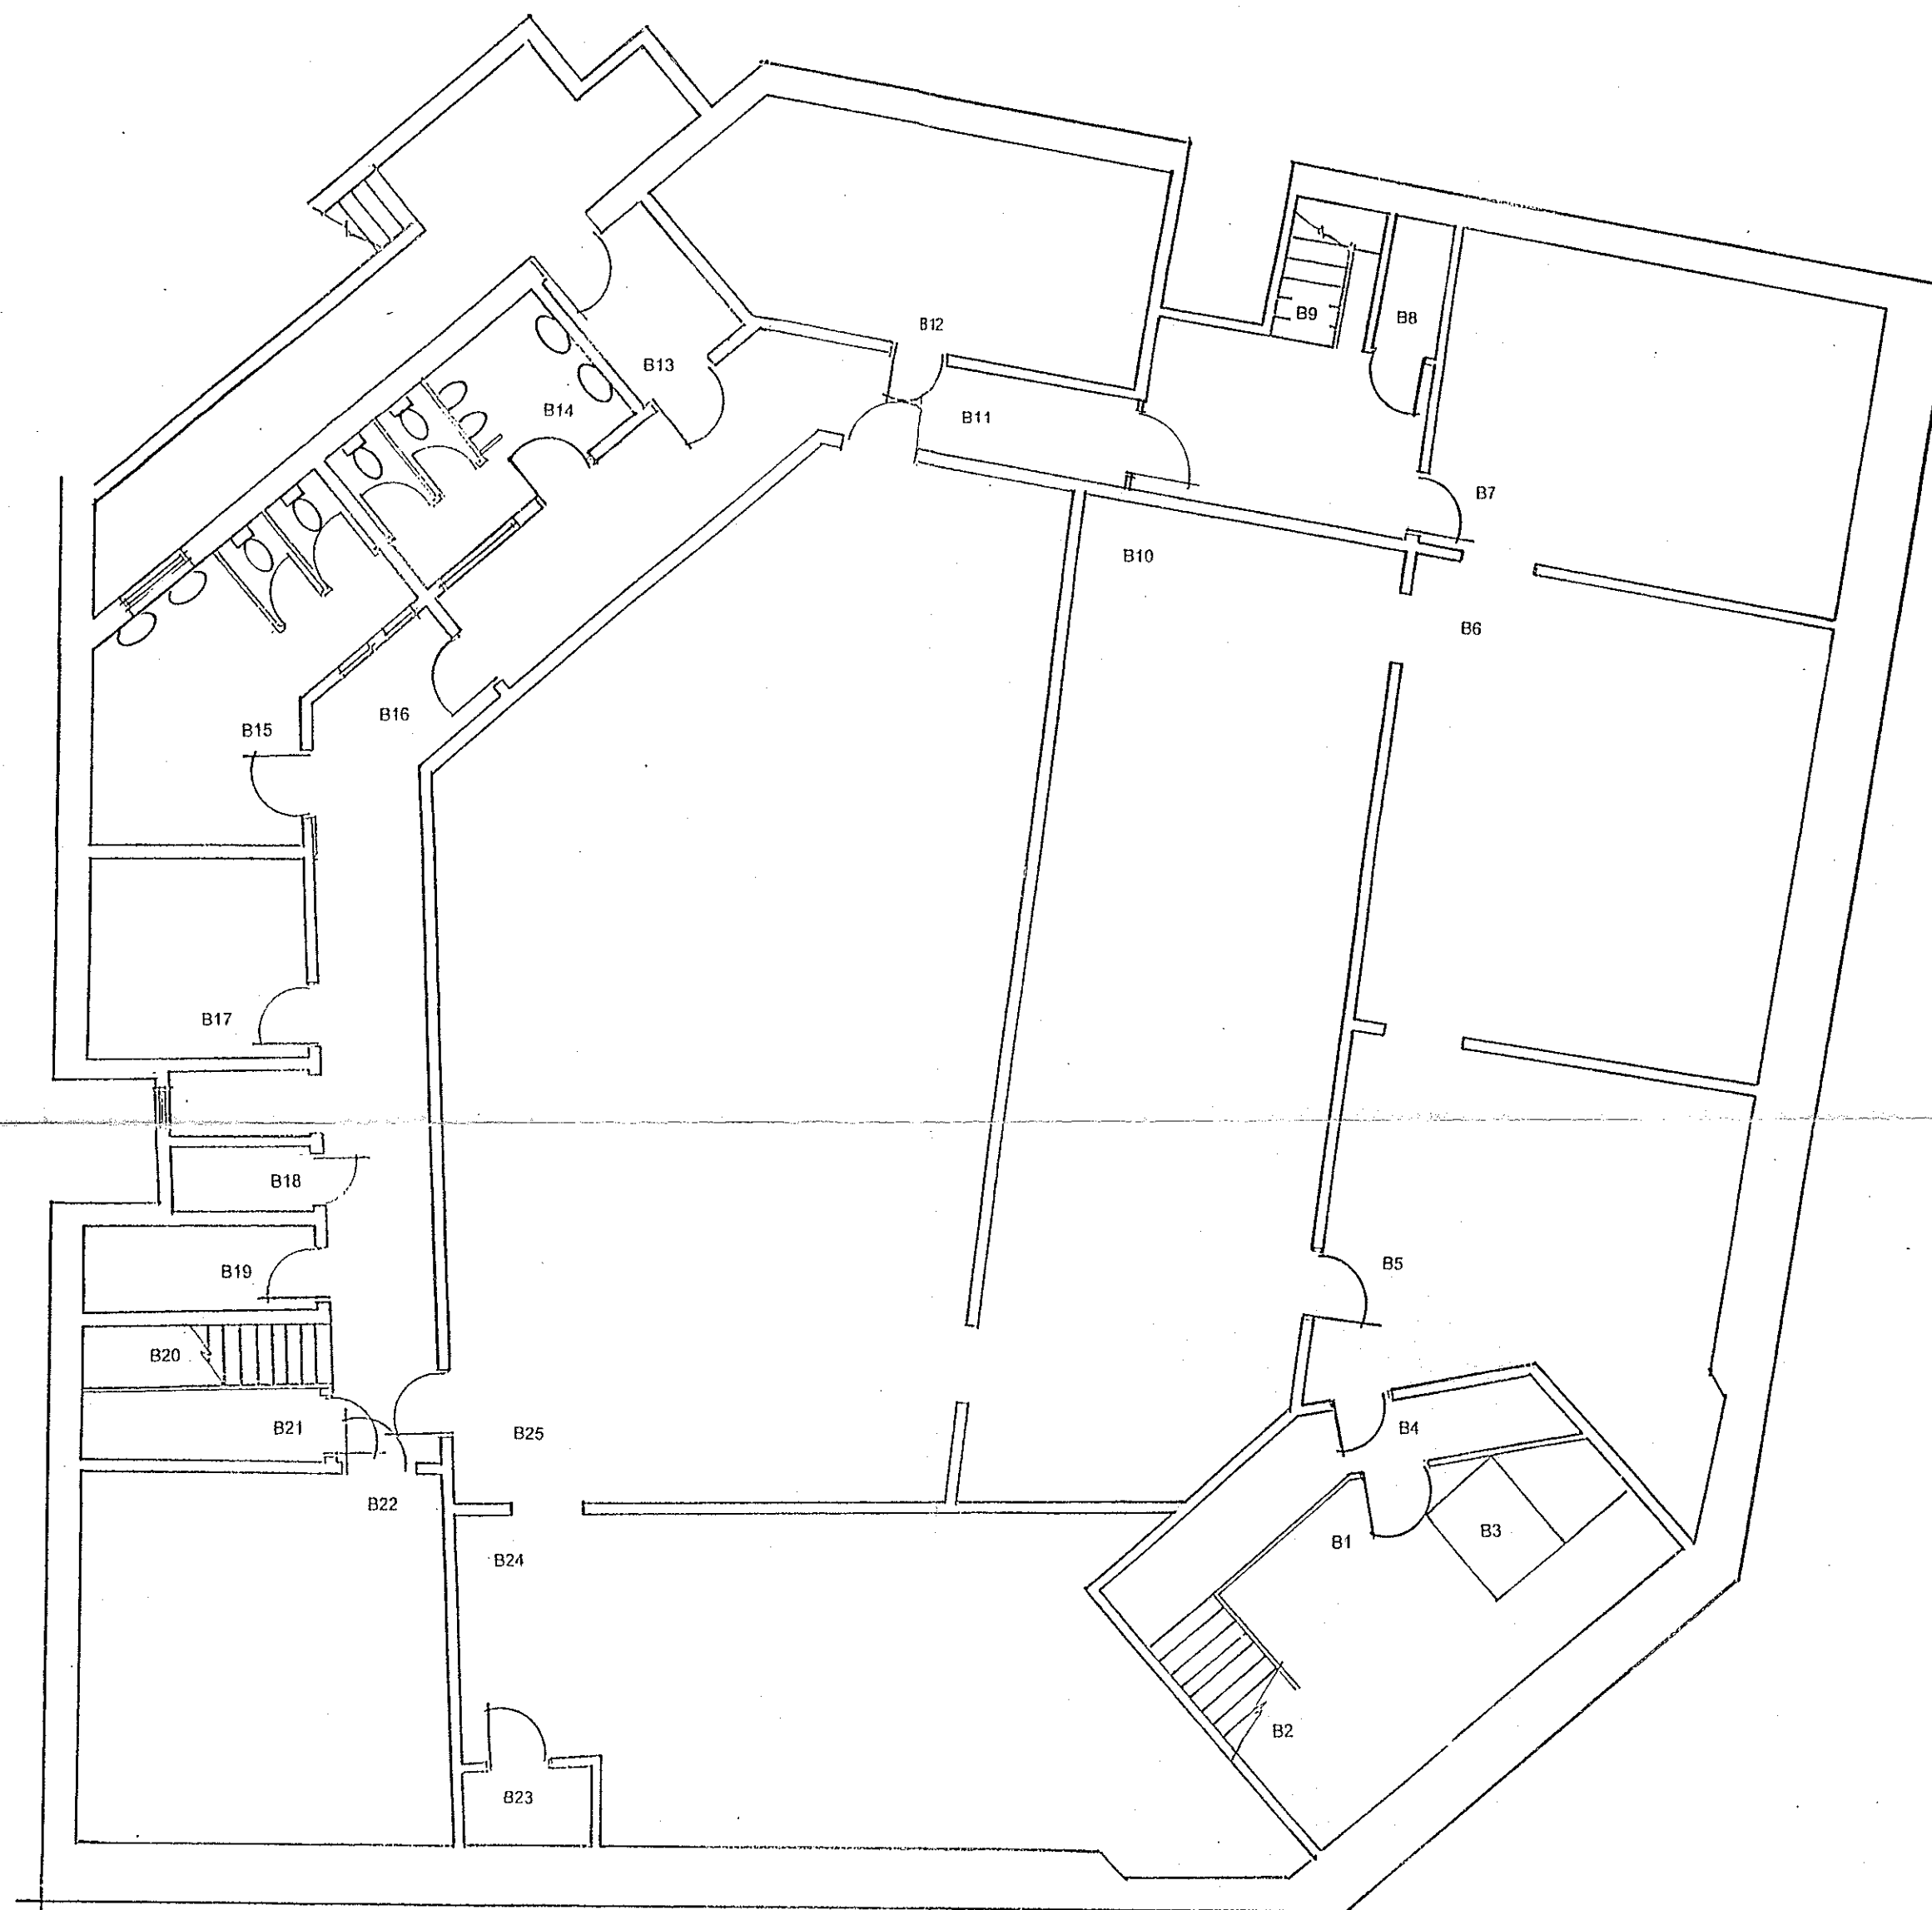

Revision A: Add door in B11

Do not scale

Report all changes and omissions to designer

Dimensions to be checked before fabrication



JOHN GOODYEAR & COMPANY LTD
Interior Design Project Management

128A Genn Lane, Worsbrough, Barnsley,
South Yorkshire, England, S70 6NW
Tel: +(0)1226 731159 Fax: +(0)1226 731157
Email: JohnGCo@aol.com

Job Title
Barnsley Building Society Permanent Building

Drawing Title
Basement GA Existing

Scale
1:100

Date
June 2006

Drawing No.
BBS06-9-B1

Revision
A

©