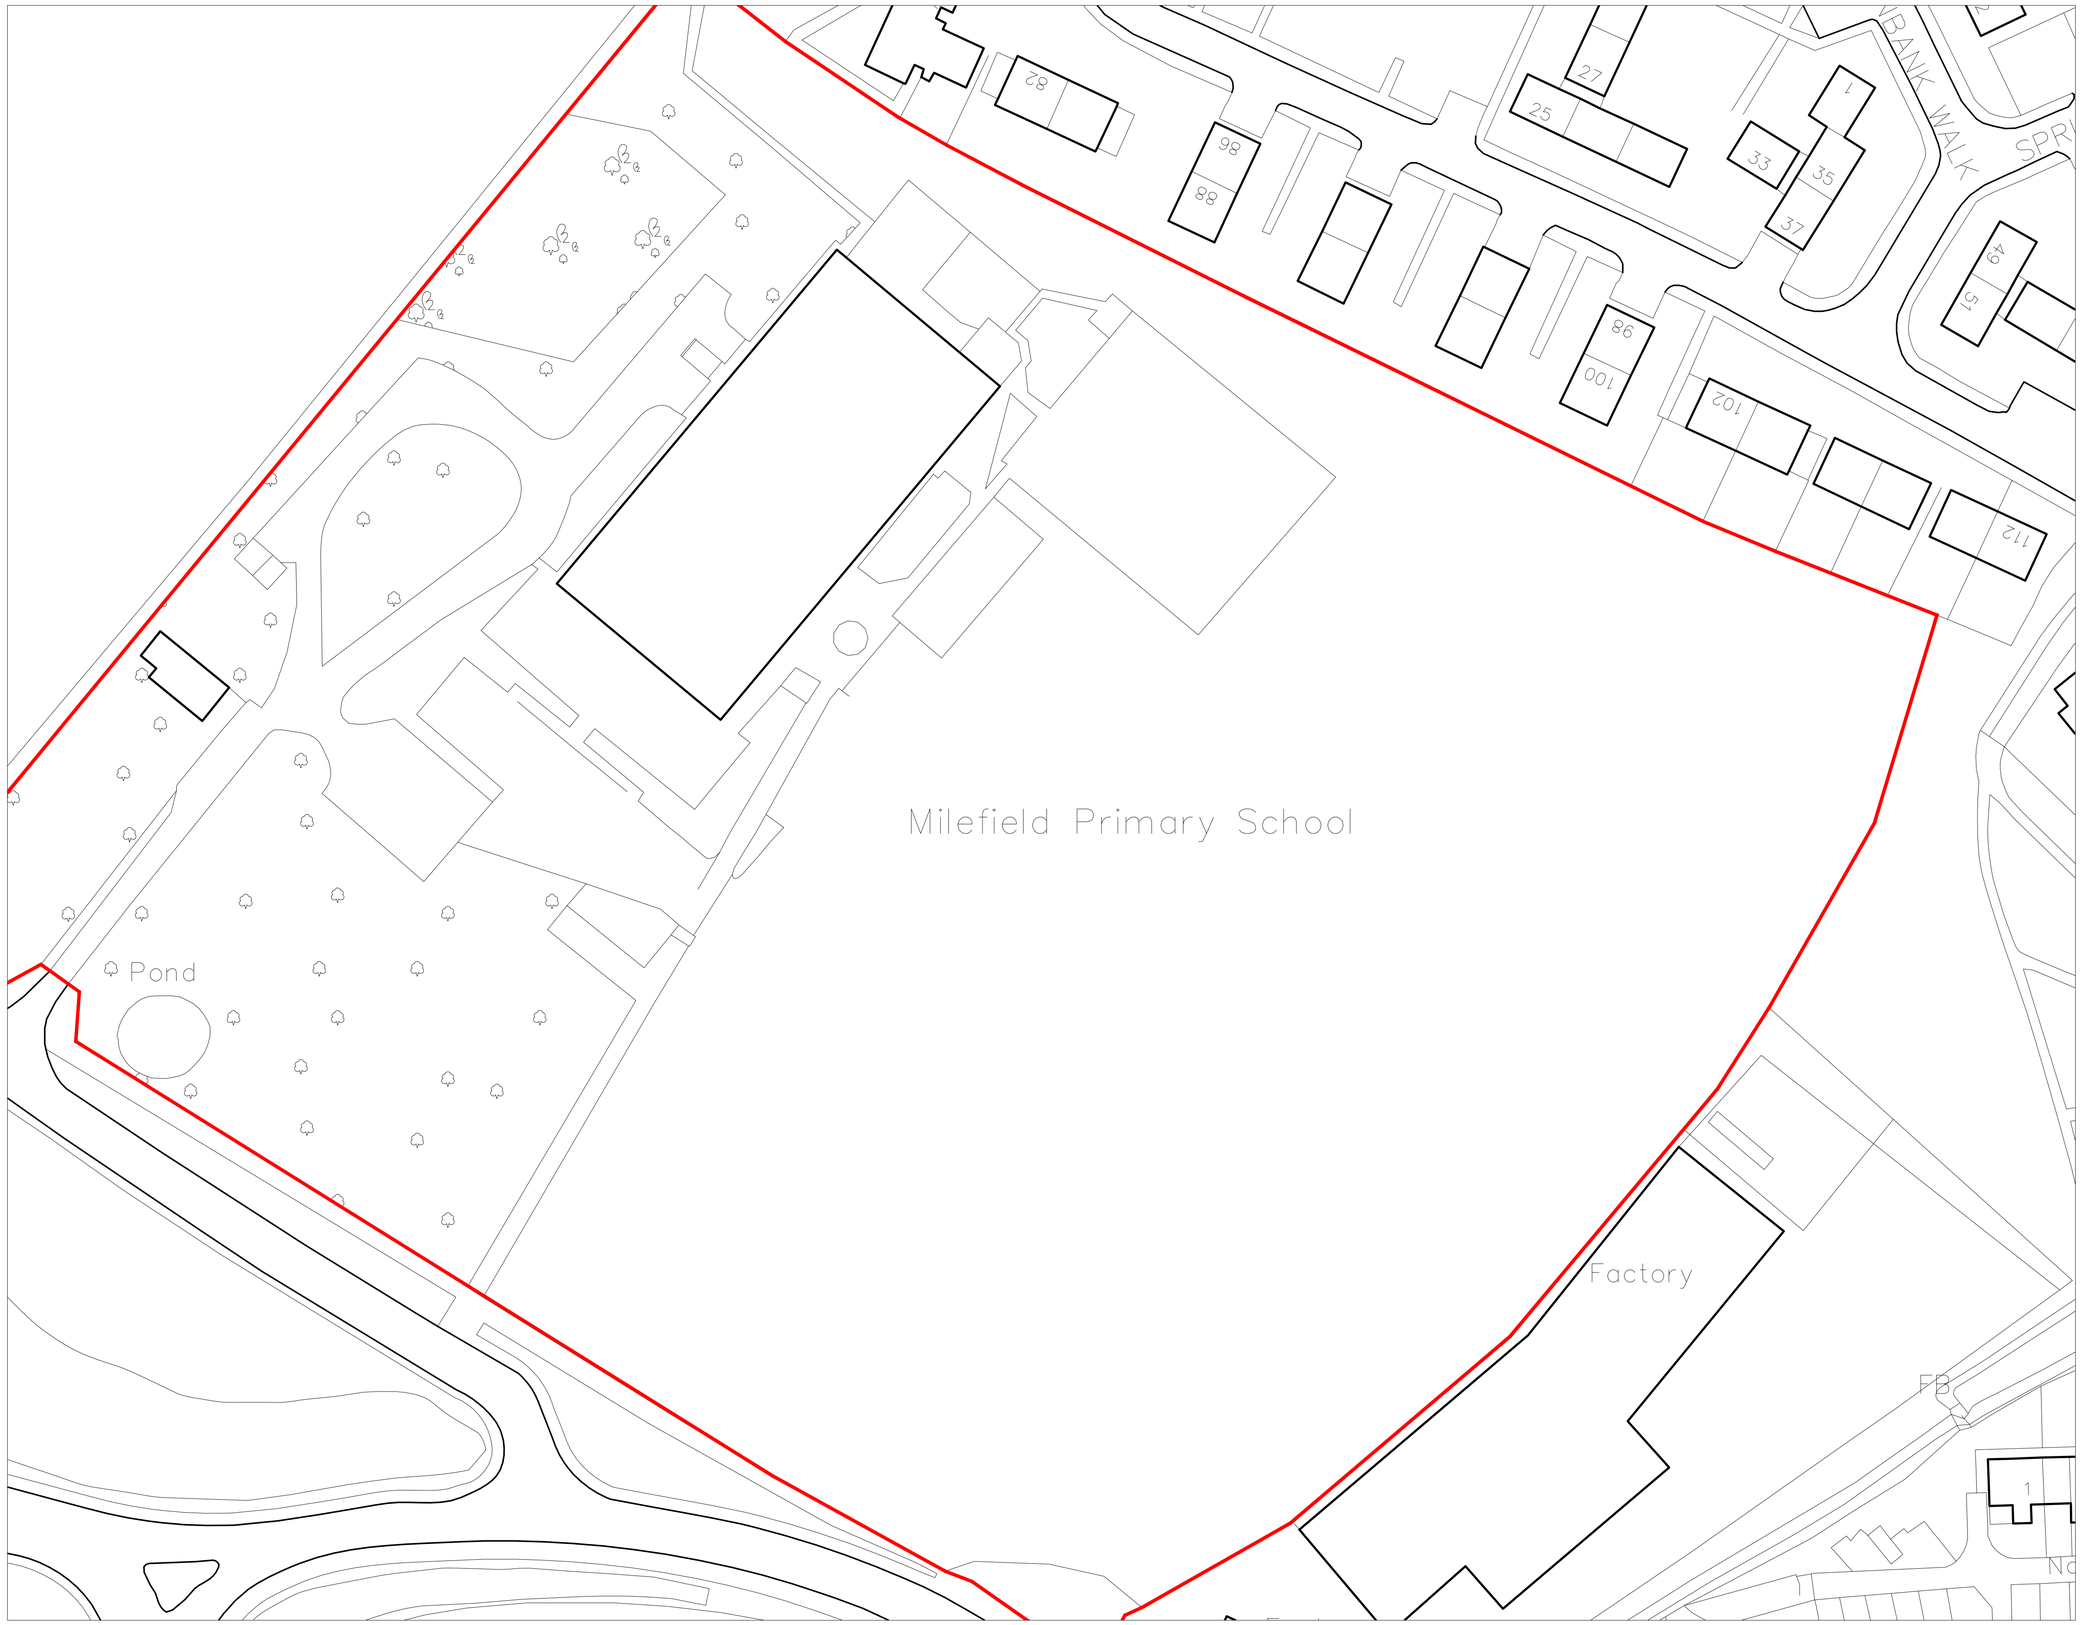



RESPONSIBILITY IS NOT ACCEPTED FOR OTHERS SCALING DIRECTLY FROM THIS DRAWING. DO NOT SCALE FROM THIS DRAWING, USE WRITTEN DIMENSIONS ONLY.

0m 5 10 15 30m

1:500

ORIGINAL SHEET SIZE A1

KEY PLAN

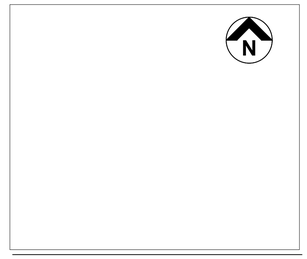

THIS DRAWING IS PRODUCED FOR USE IN THIS PROJECT ONLY AND MAY NOT BE USED FOR ANY OTHER PURPOSE. NPS PROPERTY CONSULTANTS LTD ACCEPT NO LIABILITY FOR THE USE OF THIS DRAWING OTHER THAN THE PURPOSE FOR WHICH IT WAS INTENDED IN CONNECTION WITH THIS PROJECT AS RECORDED IN THE 'PURPOSE FOR ISSUE' AND 'FILE STATUS CODE'.

THIS DRAWING MAY NOT BE REPRODUCED IN ANY FORM WITHOUT PRIOR WRITTEN AGREEMENT OF NPS PROPERTY CONSULTANTS LTD.

© CROWN COPYRIGHT AND DATABASE RIGHTS 2016 ORDNANCE SURVEY LICENCE NUMBER 100022264

Notes:

FIRST ISSUE						
P1						
COMMENT						
REV	DRAWN	DATE	CHECKED	DATE	APPROVED	DATE

nps group

NPS Barnsley Ltd
Gateway Plaza, Sackville St, Barnsley, South Yorkshire, S70 2RD,
Tel: 01226 774605, **Email**: barnsley@nps.co.uk; **web**:www.nps.co.uk

CLIENT
Education

PROJECT
Milefield Primary School Extension & Reorder

TITLE
Block Plan

SCALES	DISCIPLINE	PROJECT NUMBER
1:500	ARCHITECT	16-1-1205

DRAWING NUMBER	REV CODE
NPS-DR-A-(00)-011	P1
STATUS CODE / PURPOSE OF ISSUE	DRAWN BY
S0 PRELIMINARY	LS

© COPYRIGHT NPS GROUP 2016

File Path: H:\temp milefield cad drawings\011 OS Block Plan Sheet.dwg, Saved: 11 November 2016 16:35:57, By: Selvon , Luke

Date Plotted: 14 November 2016 18:59:45