




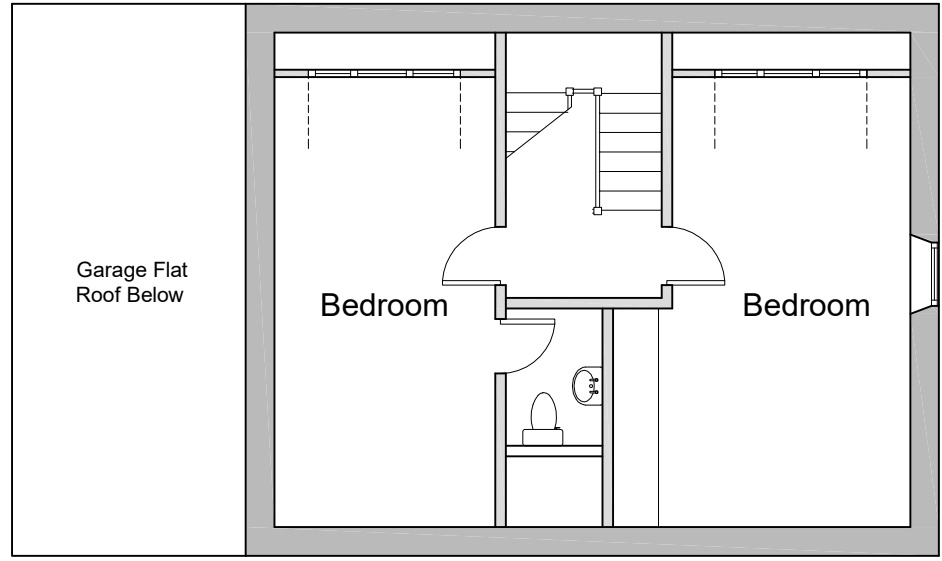

Attic Floor Plan

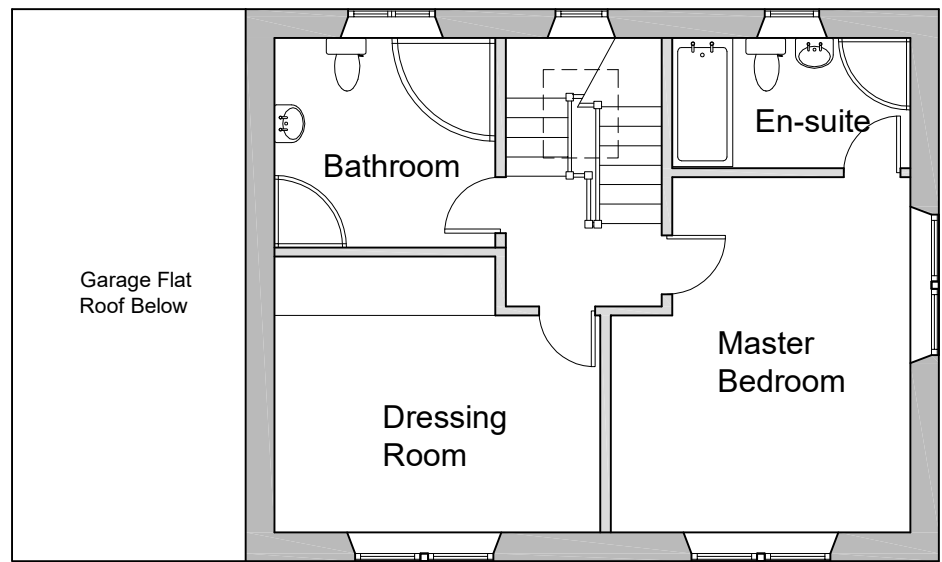


First Floor Plan

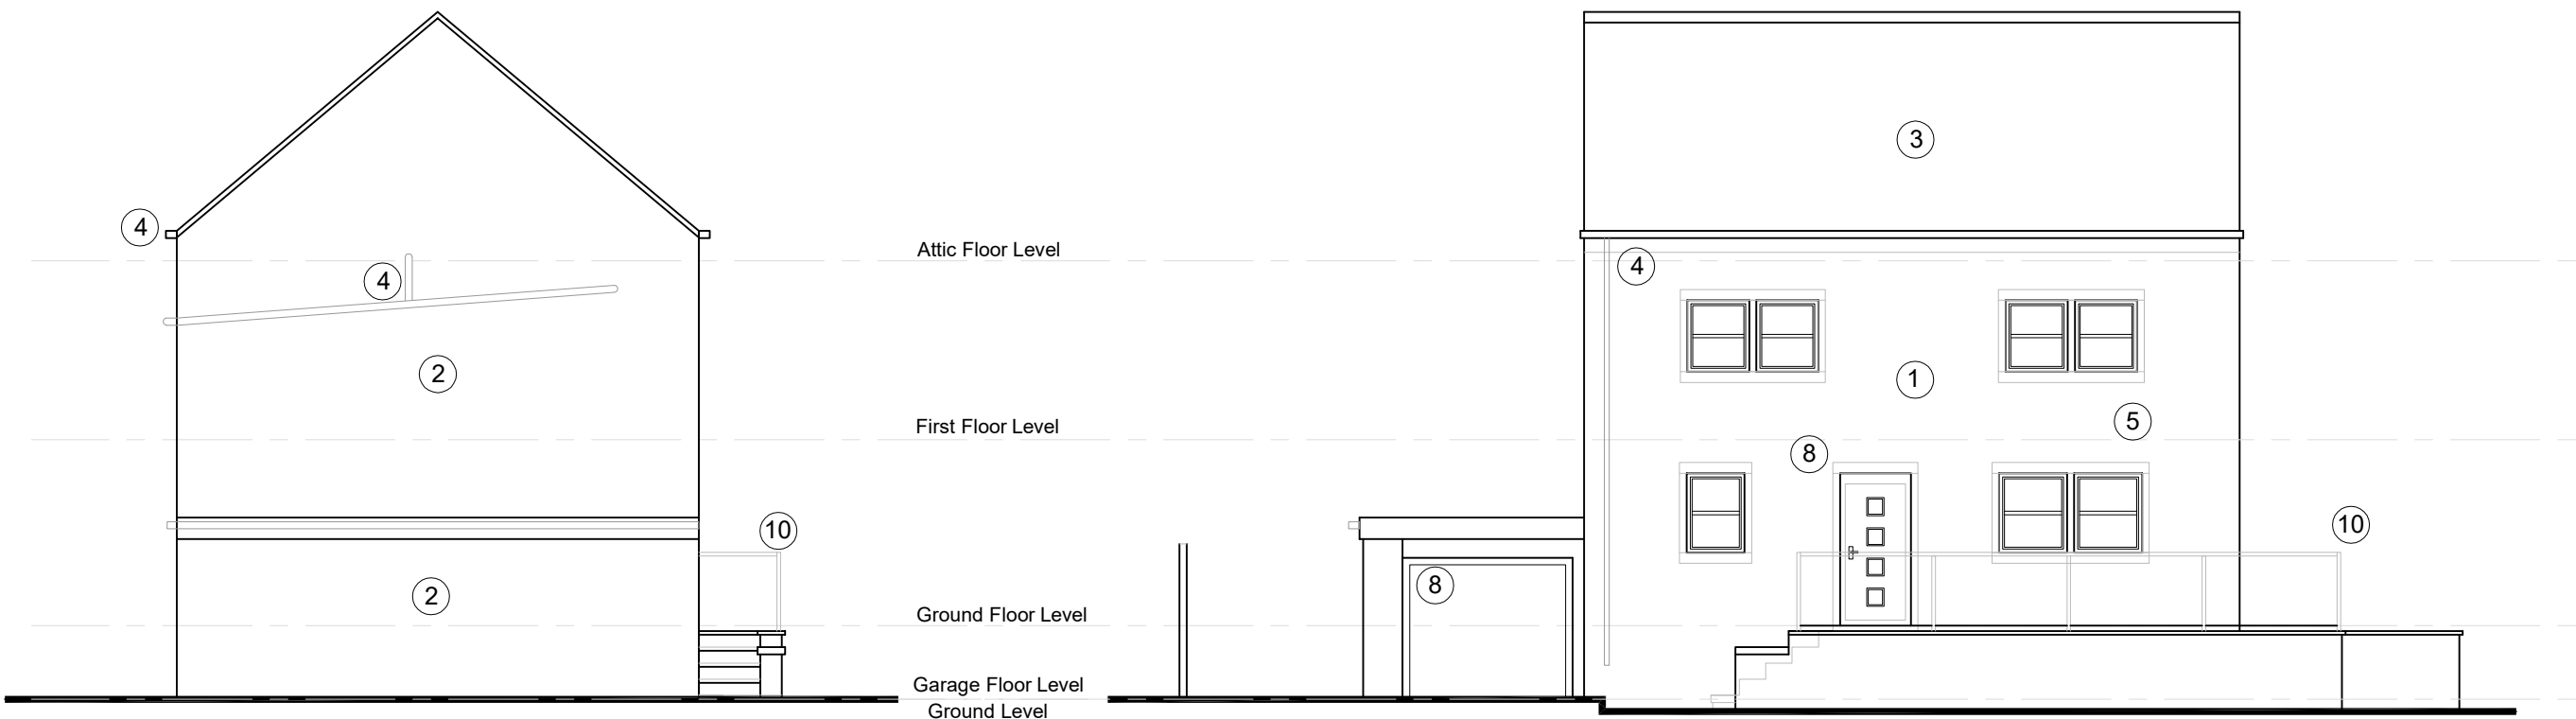

West Elevation


South Elevation

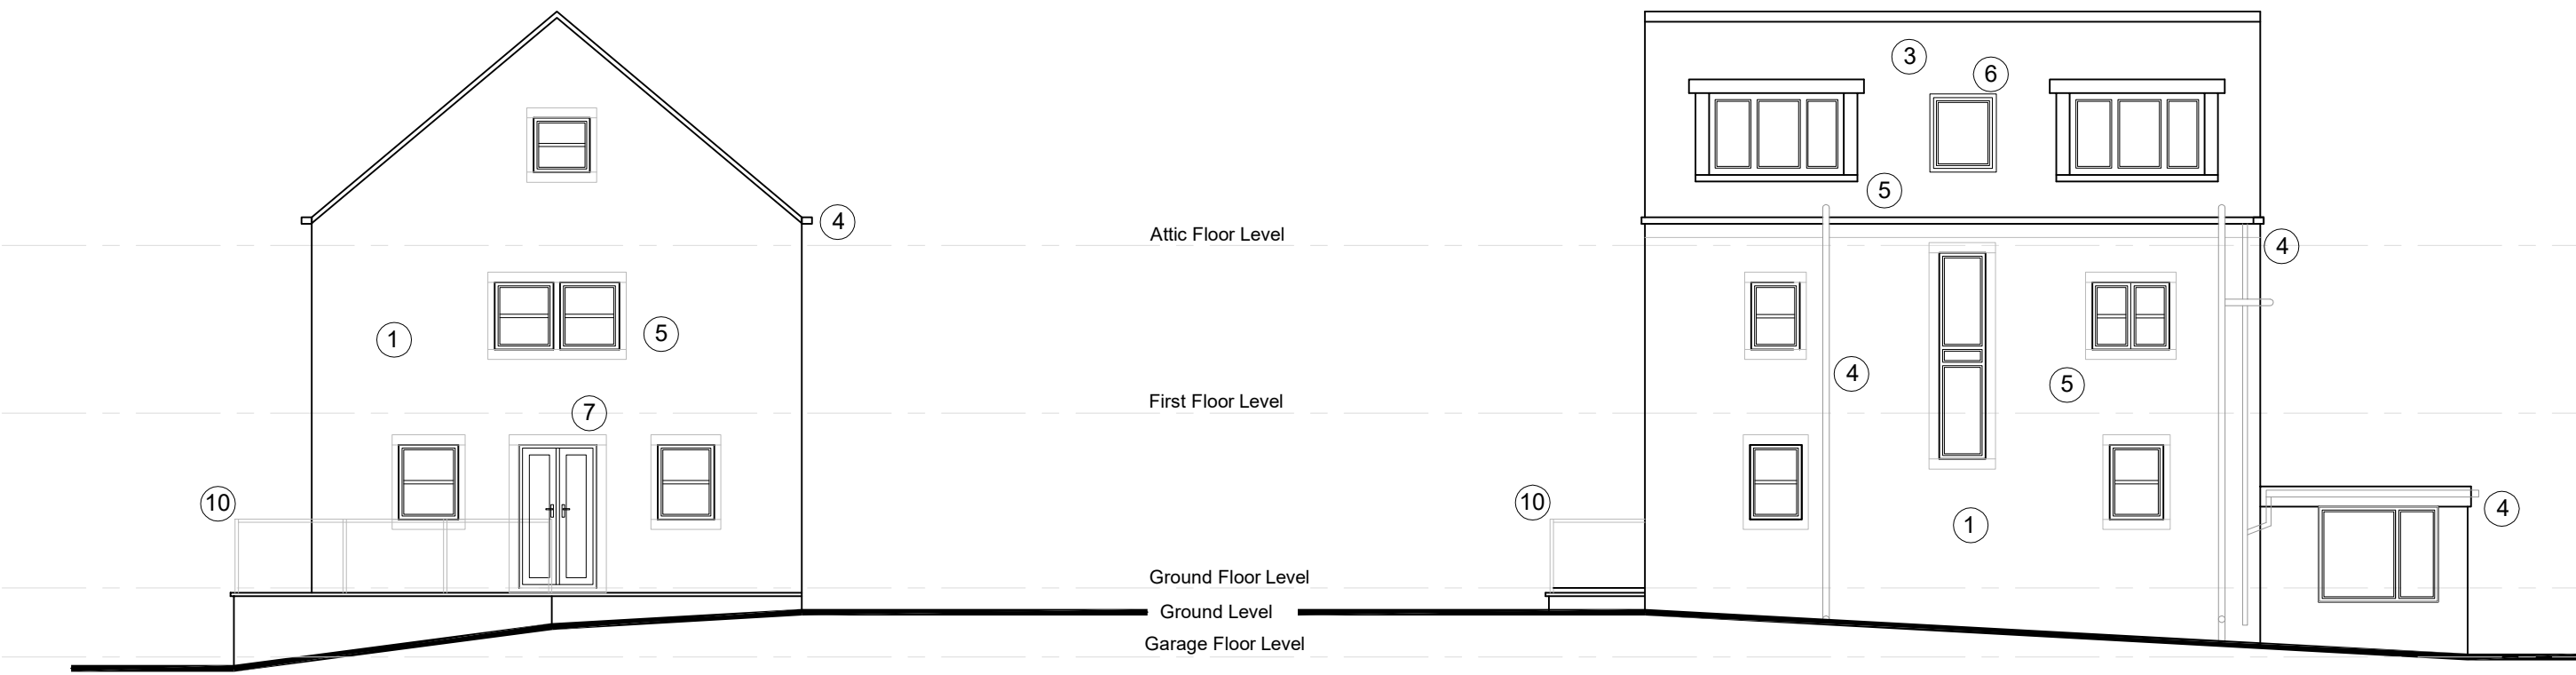

East Elevation


North Elevation

- Material Notes
- ① Existing Natural Stone wall
 - ② Existing Cement Rendered wall
 - ③ Existing Artificial Stone Slates
 - ④ Existing Black PVC Gutters & RW / FW Pipes
 - ⑤ Existing White DG PVC Windows
 - ⑥ Existing Velux roof window
 - ⑦ Existing White DG PVC Patio Doors
 - ⑧ Existing Black DG PVC Door
 - ⑨ Existing White up & over garage door
 - ⑩ Existing Black Railings

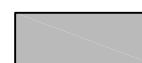-  Existing Construction
-  Foul Drainage
-  Surface Water Drainage




Longitudinal Section

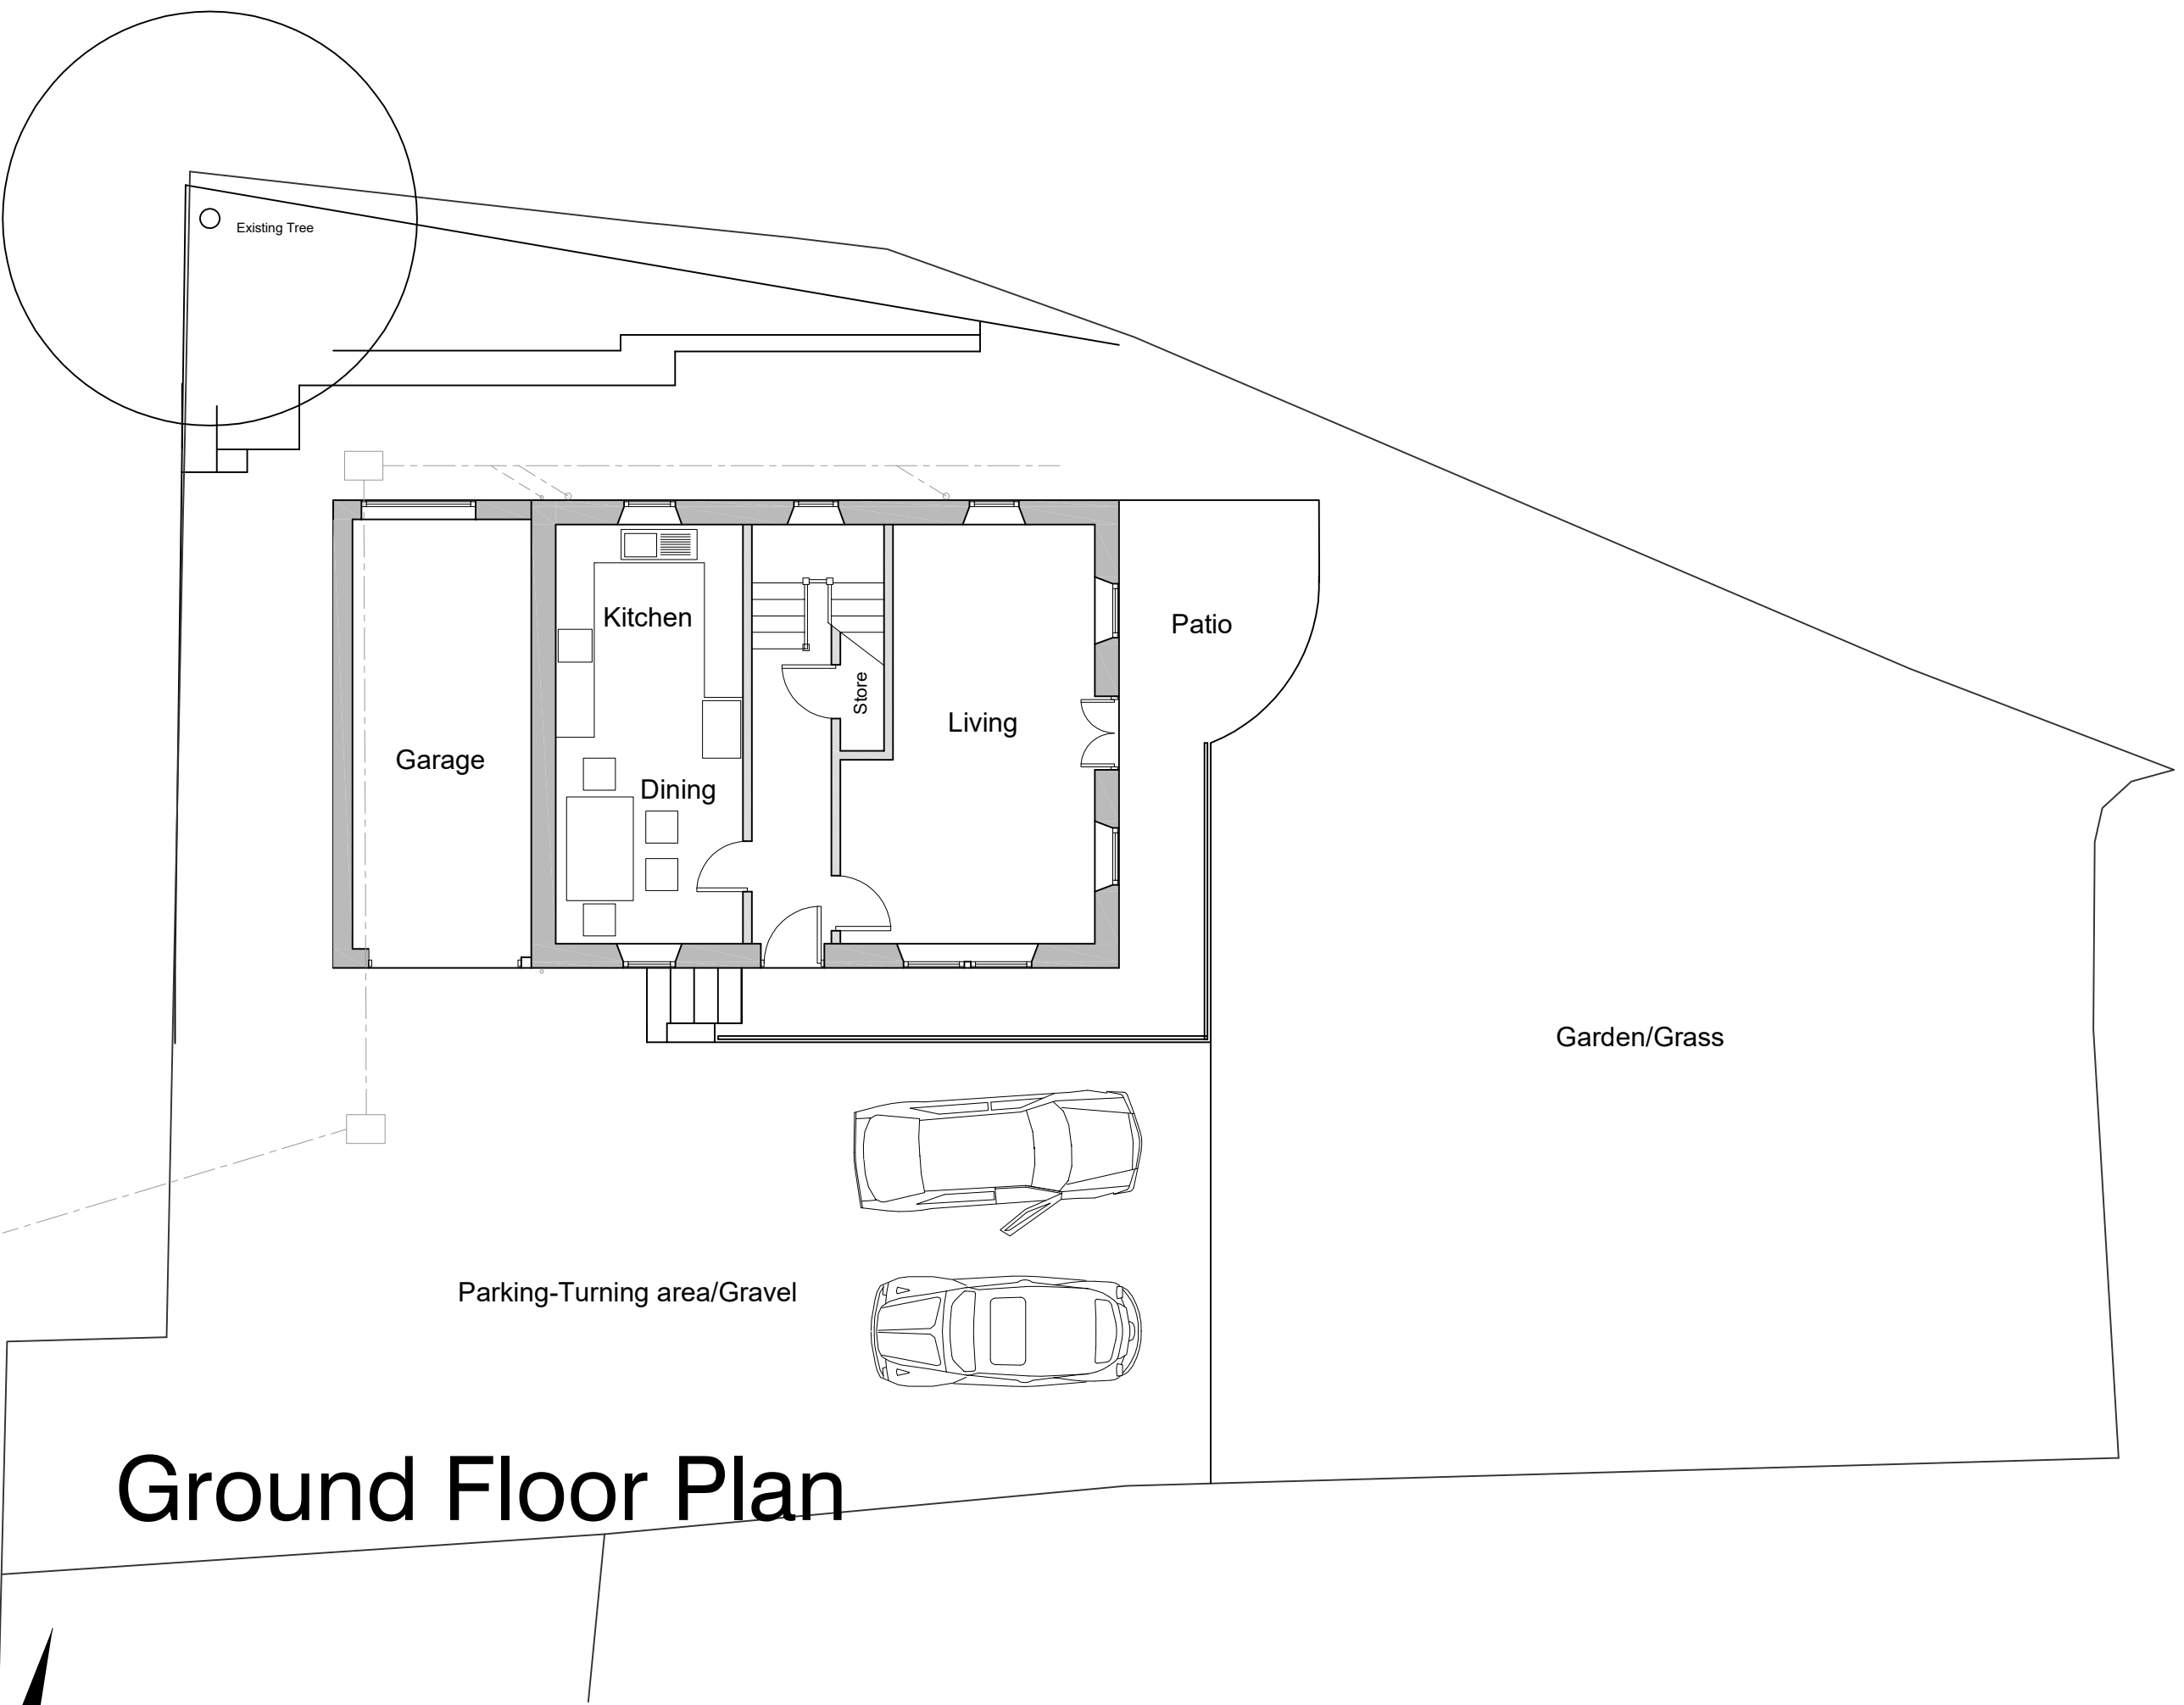

Ground Floor Plan

Existing Plans, Sections & Elevations

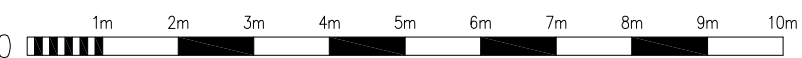1:100 

Client
Mr & Mrs Hattersley

Project
Thornton Cottage, Manchester road, Thurlstone, S36 9PR - Single Storey Extension

Drawing
Existing General Arrangement

Number
4383-02-01a

Date
06-2020

Scale @ A1
1:100