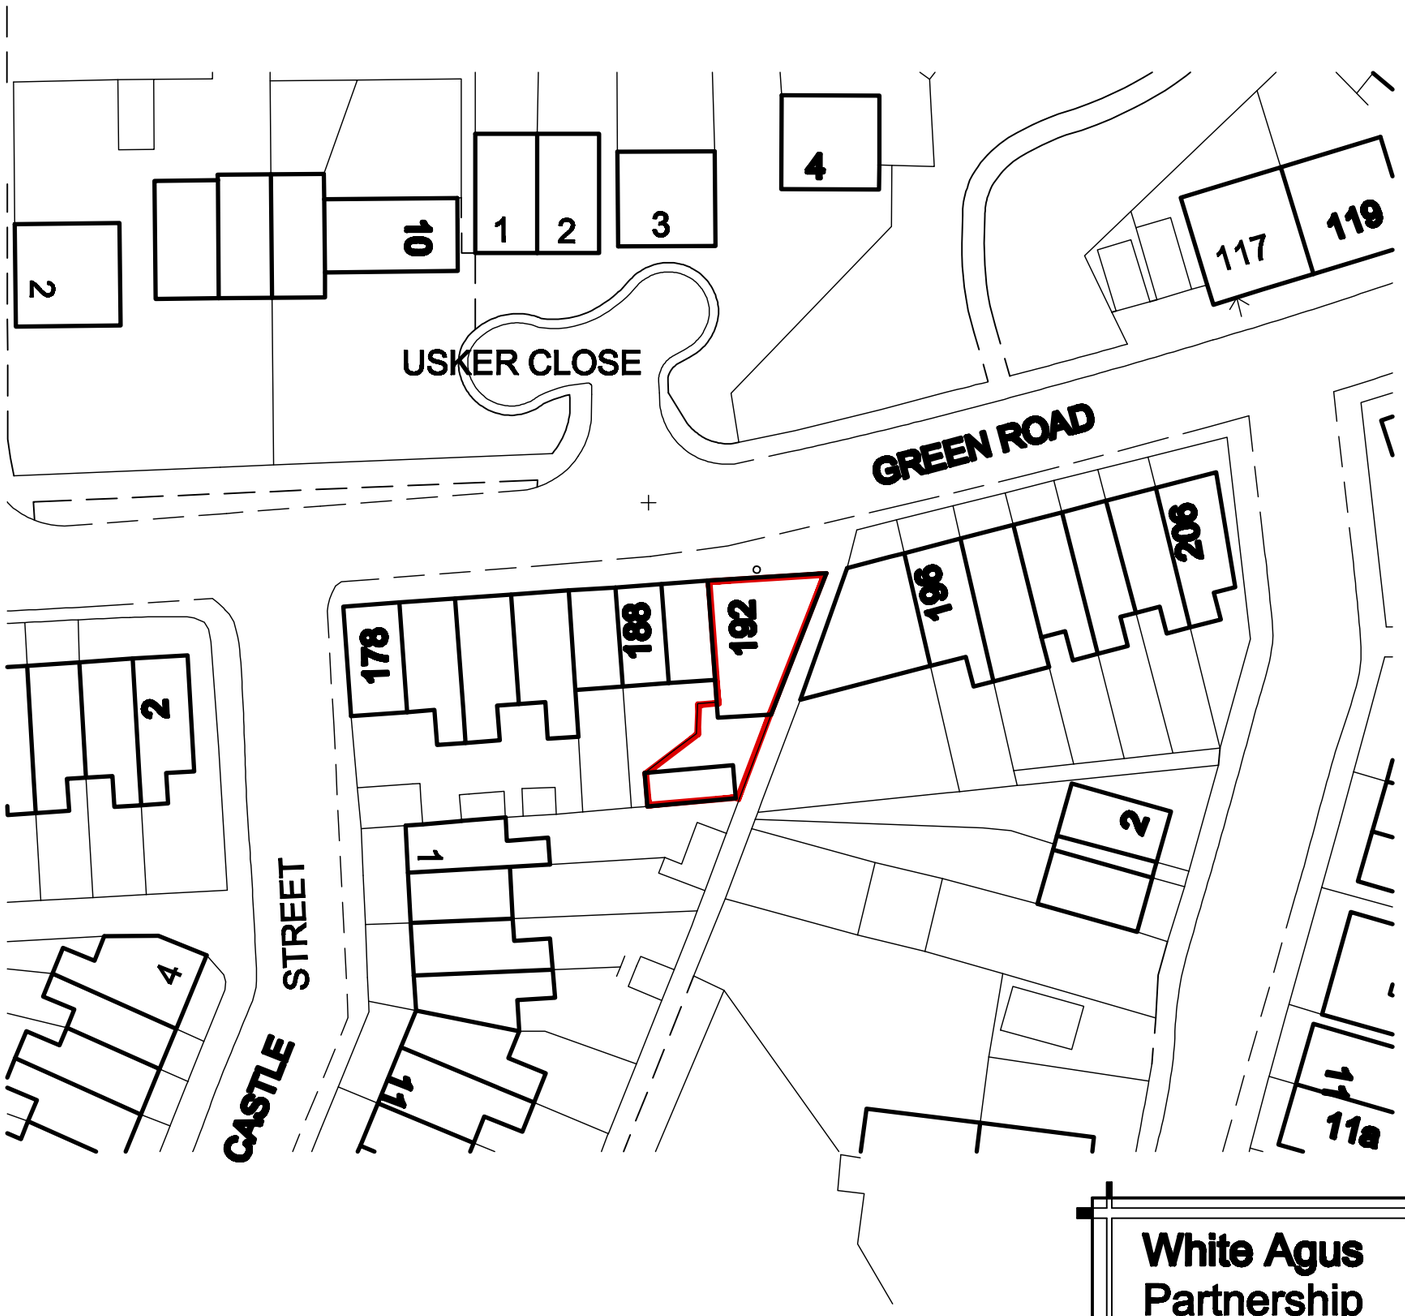
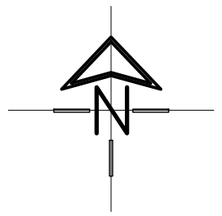



**White Agus Partnership**


128B, NEW ROAD,
STAINCROSS,
BARNSLEY.
S75 6PP

PHONE/FAX. 01226 206482
E mail: agus@btinternet.com


CHARTERED SURVEYORS AND BUILDING DESIGN CONSULTANTS

| | | | |
|---|---|---|---|
| Project. CHANGE OF USE 192 GREEN ROAD PENISTONE | | Client. JPM FINANCIAL MANAGEMENT LTD | |
| Drawing Title. PLANS | | Date. OCT 2012 | Scale. 1:500 @ A3 |
| | Ref. 12–067 | Dwg. No. 01 | Rev. |