Plots 1, 2, 5

FRONT ELEVATION
SCALE 1:100

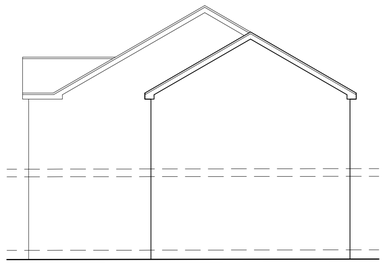

SIDE ELEVATION
SCALE 1:100

REAR ELEVATION
SCALE 1:100

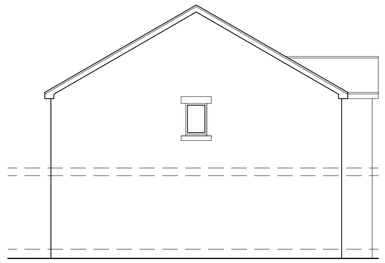

SIDE ELEVATION
SCALE 1:100

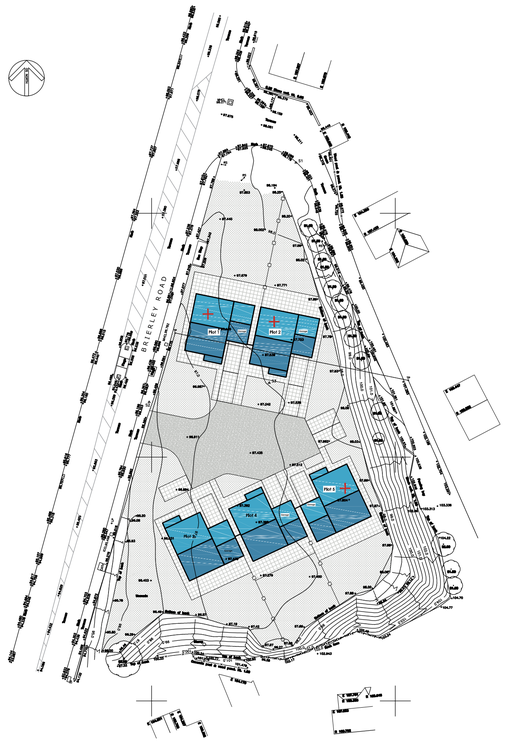

GROUND FLOOR PLAN
SCALE 1:50

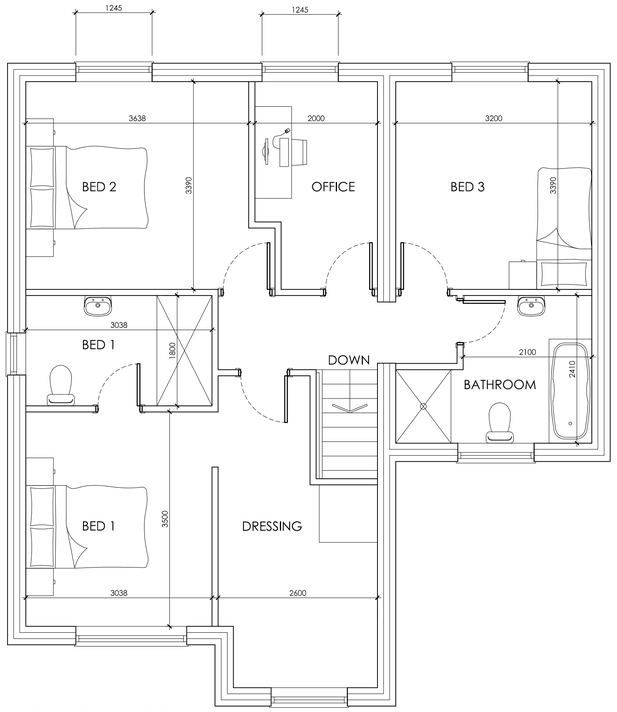

FIRST FLOOR PLAN
SCALE 1:50

White Agus PARTNERSHIP
ARCHITECTURAL SERVICES
OFFICE ONE,
34 VICTORIA ROAD,
BARNSLEY,
S70 2BU
Phone: 01226 208482
Email: info@whiteaguspartnership.co.uk
Web: www.whiteaguspartnership.co.uk

Project. RESIDENTIAL DEVLEOPMENT AT WINDMILL HILL QUARRY, BRIERLEY ROAD BARNSLEY, S72 7AJ	Client. MR C. GADDES
Drawing Title. PLOTS 1, 2, 5	Date. JAN 2021 / Scale. 1:50 & 1:100 @ A1 / Ref. 20–114 / Dwg. No. 02 / Rev. B

Date	Suffix	Description	Date	Suffix	Description
11/01/2021	A	ENTRANCE REVISED			
11/01/2021	B	HOUSE REVISED			