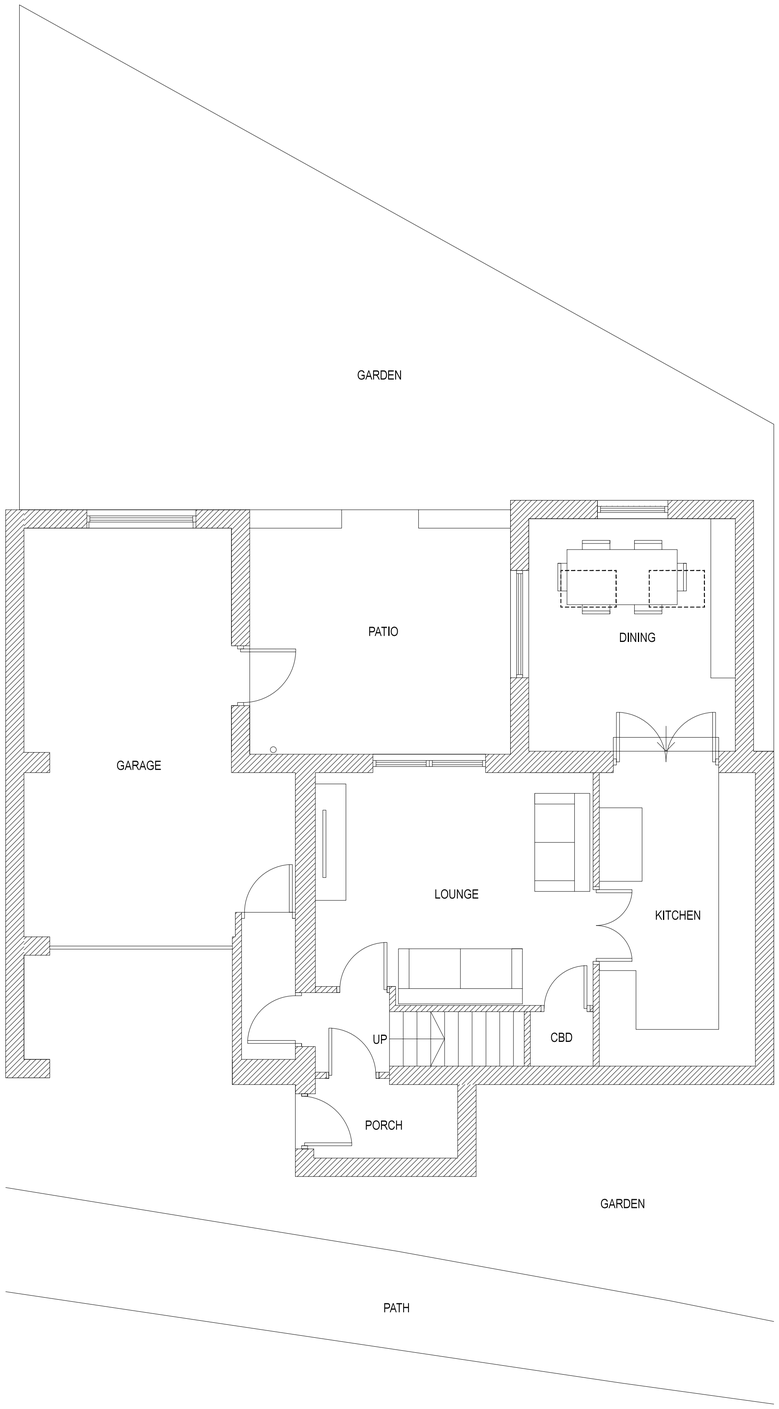

EXISTING GROUND FLOOR PLAN

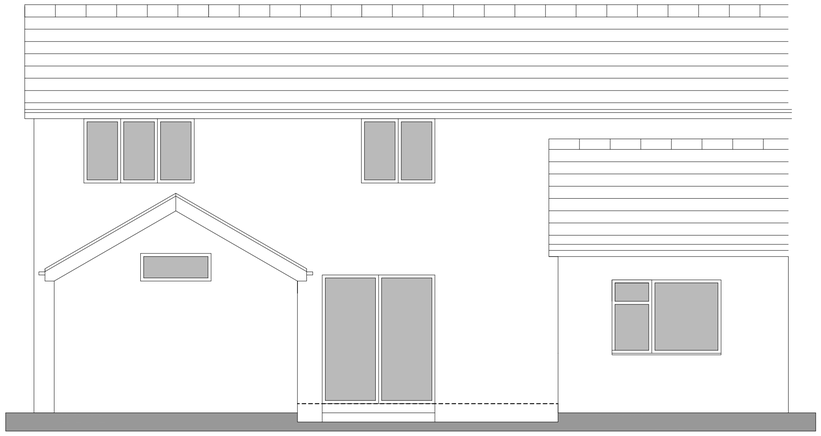

EXISTING REAR ELEVATION

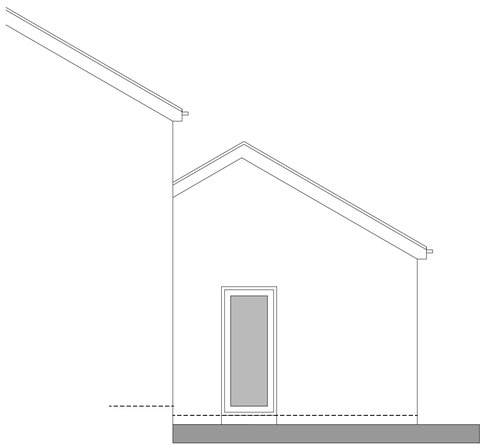

EXISTING INSIDE WEST ELEVATION

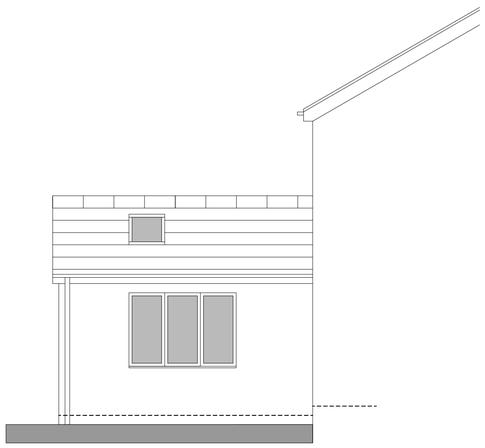

EXISTING INSIDE EAST ELEVATION

CLIENT
MR GRIMSHAW

PROJECT
EXTENSION TO REAR OF
5 BLACK HORSE DRIVE
SILKSTONE COMMON
BARNSLEY
S75 4SD

DRAWING TITLE
EXISTING PLANS AND ELEVATIONS

Rev.	Notes	Date	Drawn
*	*	*	*

SCALE 1:50 AT A1 | 12/20 | MG

PROJECT No.	DRAWING No.	Rev.
2095	01	-