

This drawing has been prepared specifically for the purpose of obtaining Planning Permission and/or Building Regulation Approval. Its suitability for other purposes, without supplementary details and specifications cannot be guaranteed. The Permissions and/or Approvals are beyond the Architects control, and no guarantee that such will be granted is given or to be inferred by reason of the preparation of this drawing. Only figured dimensions are to be used. All dimensions to be checked on site. This drawing together with the design is the property and copyright of the Architect and must not be reproduced without prior written permission.

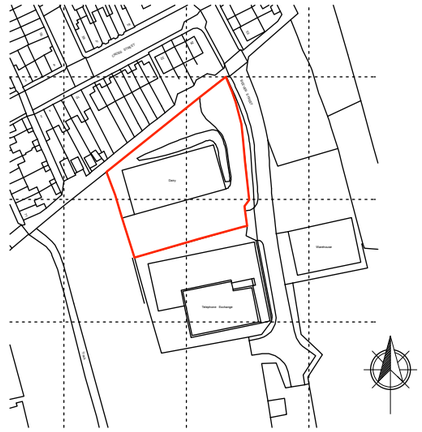

location plan 1:2500



aerial photo NTS

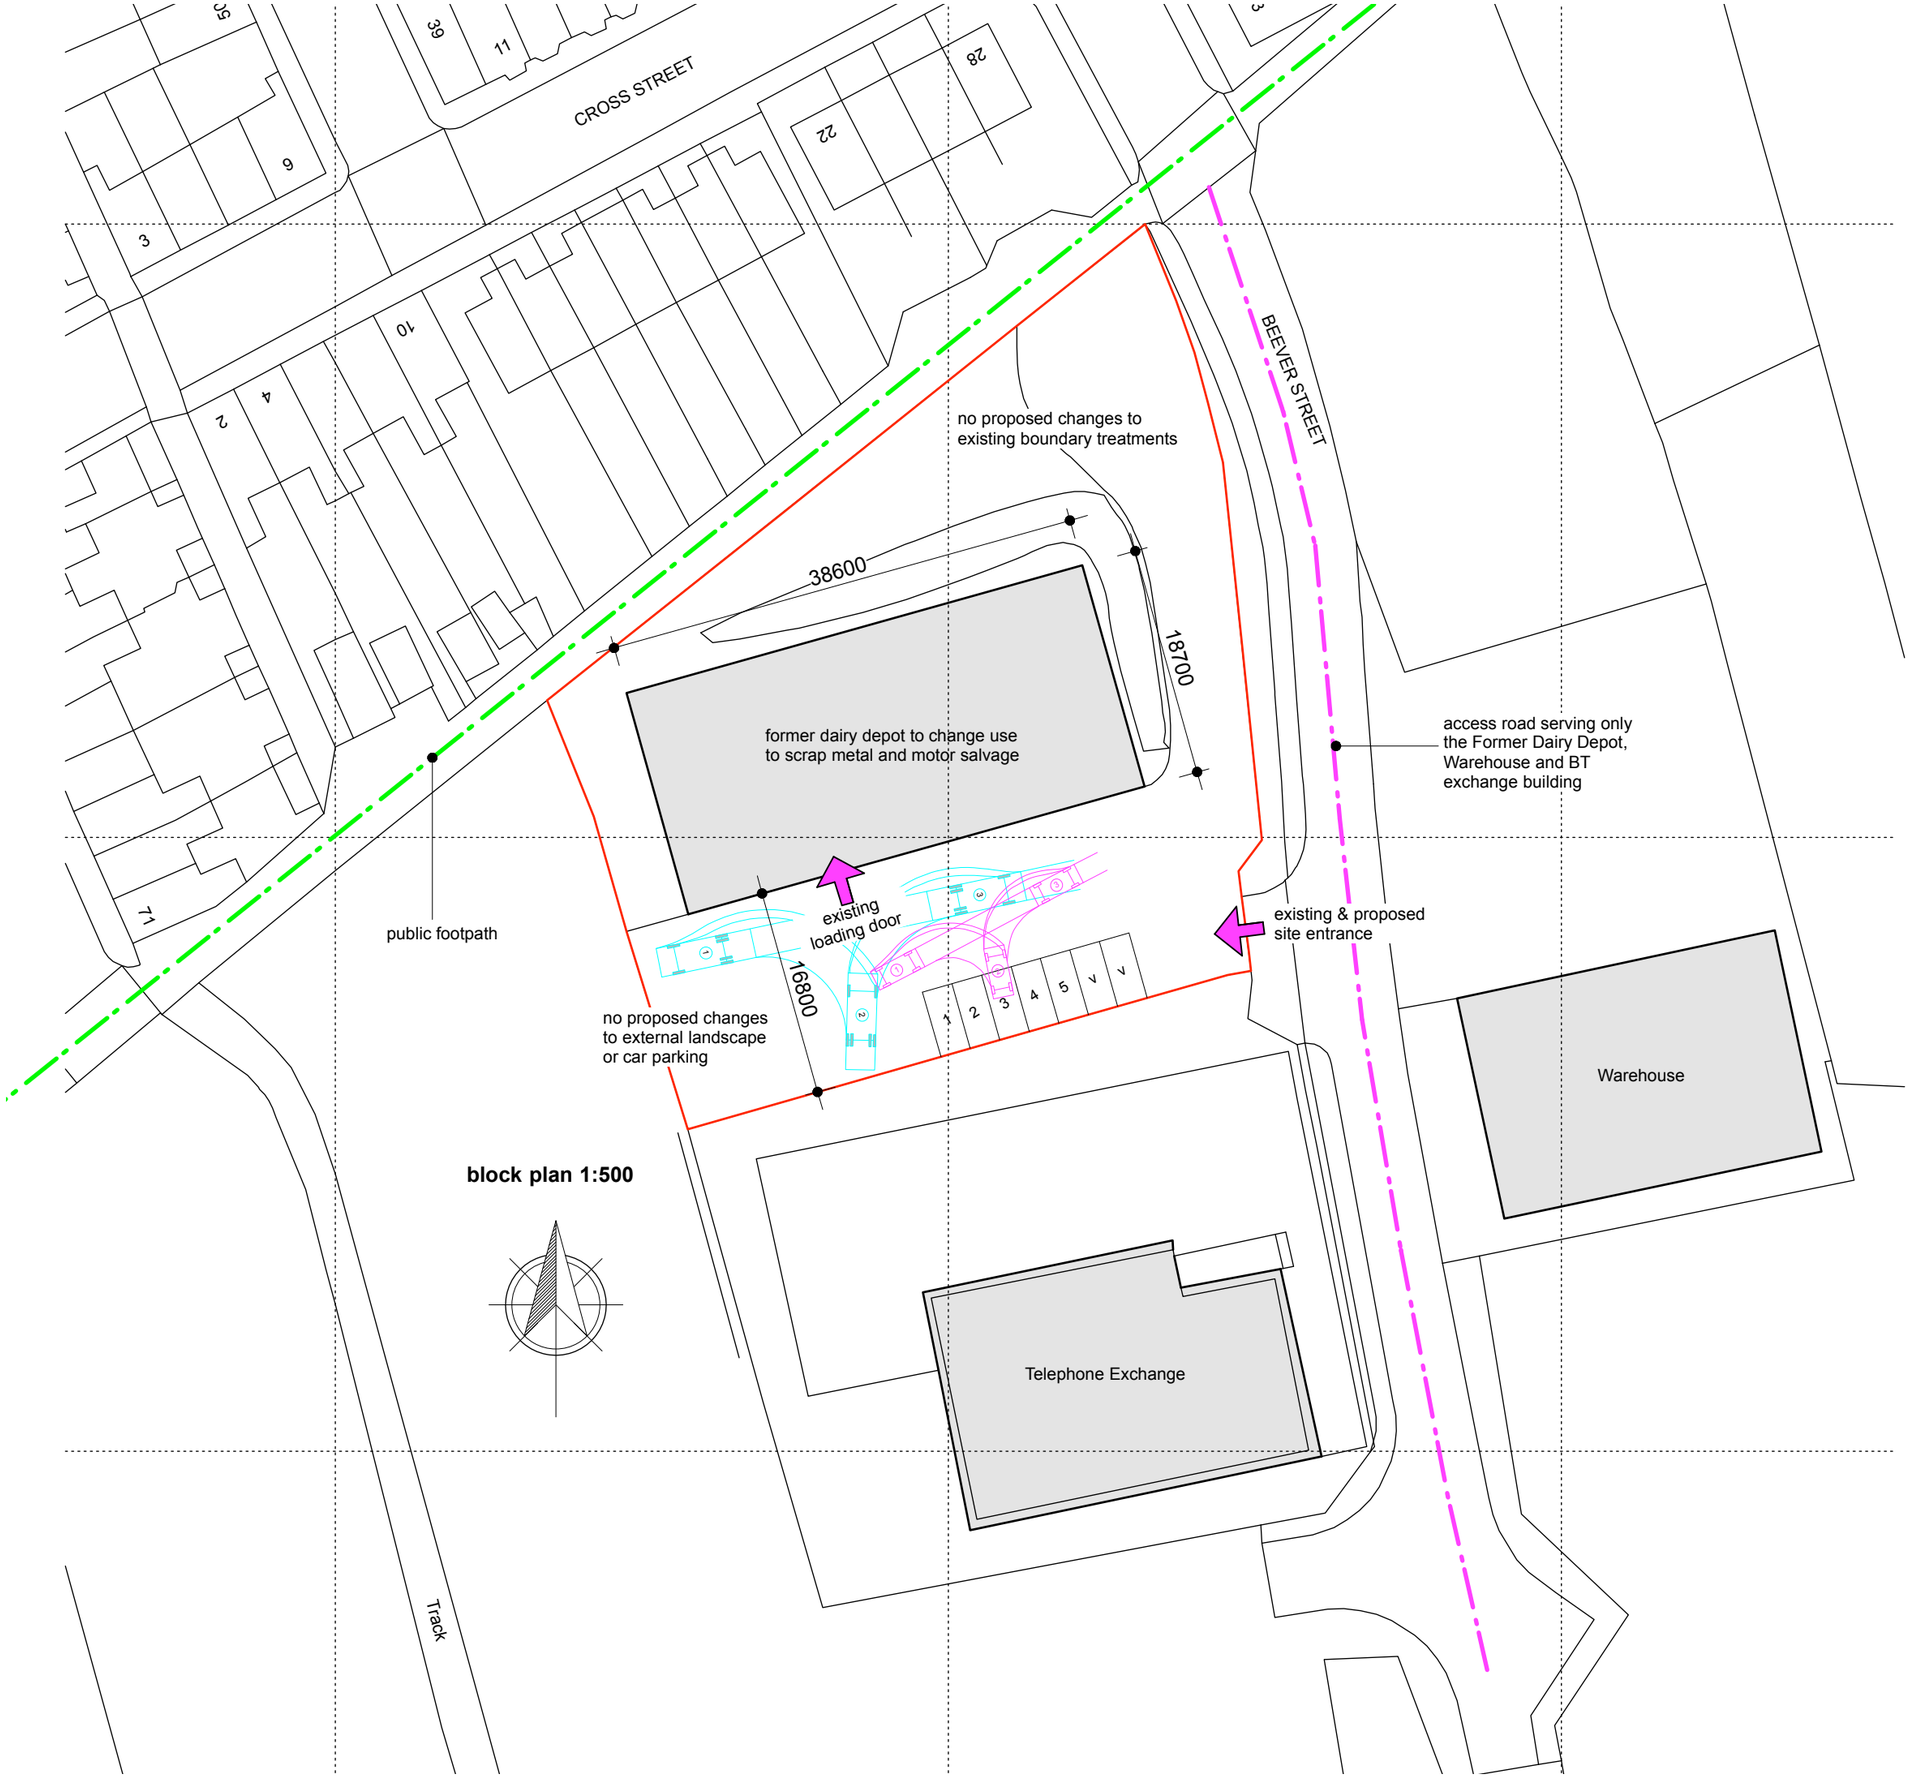

block plan 1:500

rev.	description	date	drawn	appvd
P03	Parking provision amended following comments by Barnsley MB Council	21.12.15	NG	
P02	Drawing updated with information requested by Barnsley MB Council	07.10.15	NG	
P01	Drawing originated	17.09.15	NG	

project: Change of use from B8 storage to scrap metal and motor salvage
for: Maxis Trading Ltd
at: Former Dairy Dpot, Beever Street, Goldthorpe, Barnsley S63 9HT

title: location plan & block plan
number: 15073D-01-P03
scale: 1:500 & 1:2500
size: A3

ARCHITECTURE + DESIGN PARTNERSHIP
The Old Police Station 16 Bridge Lane Holmfirth HD9 7AN
T: 01484 685411 E: hello@adp-architects.com
W: www.adp-architects.com
RIBA Chartered Practice