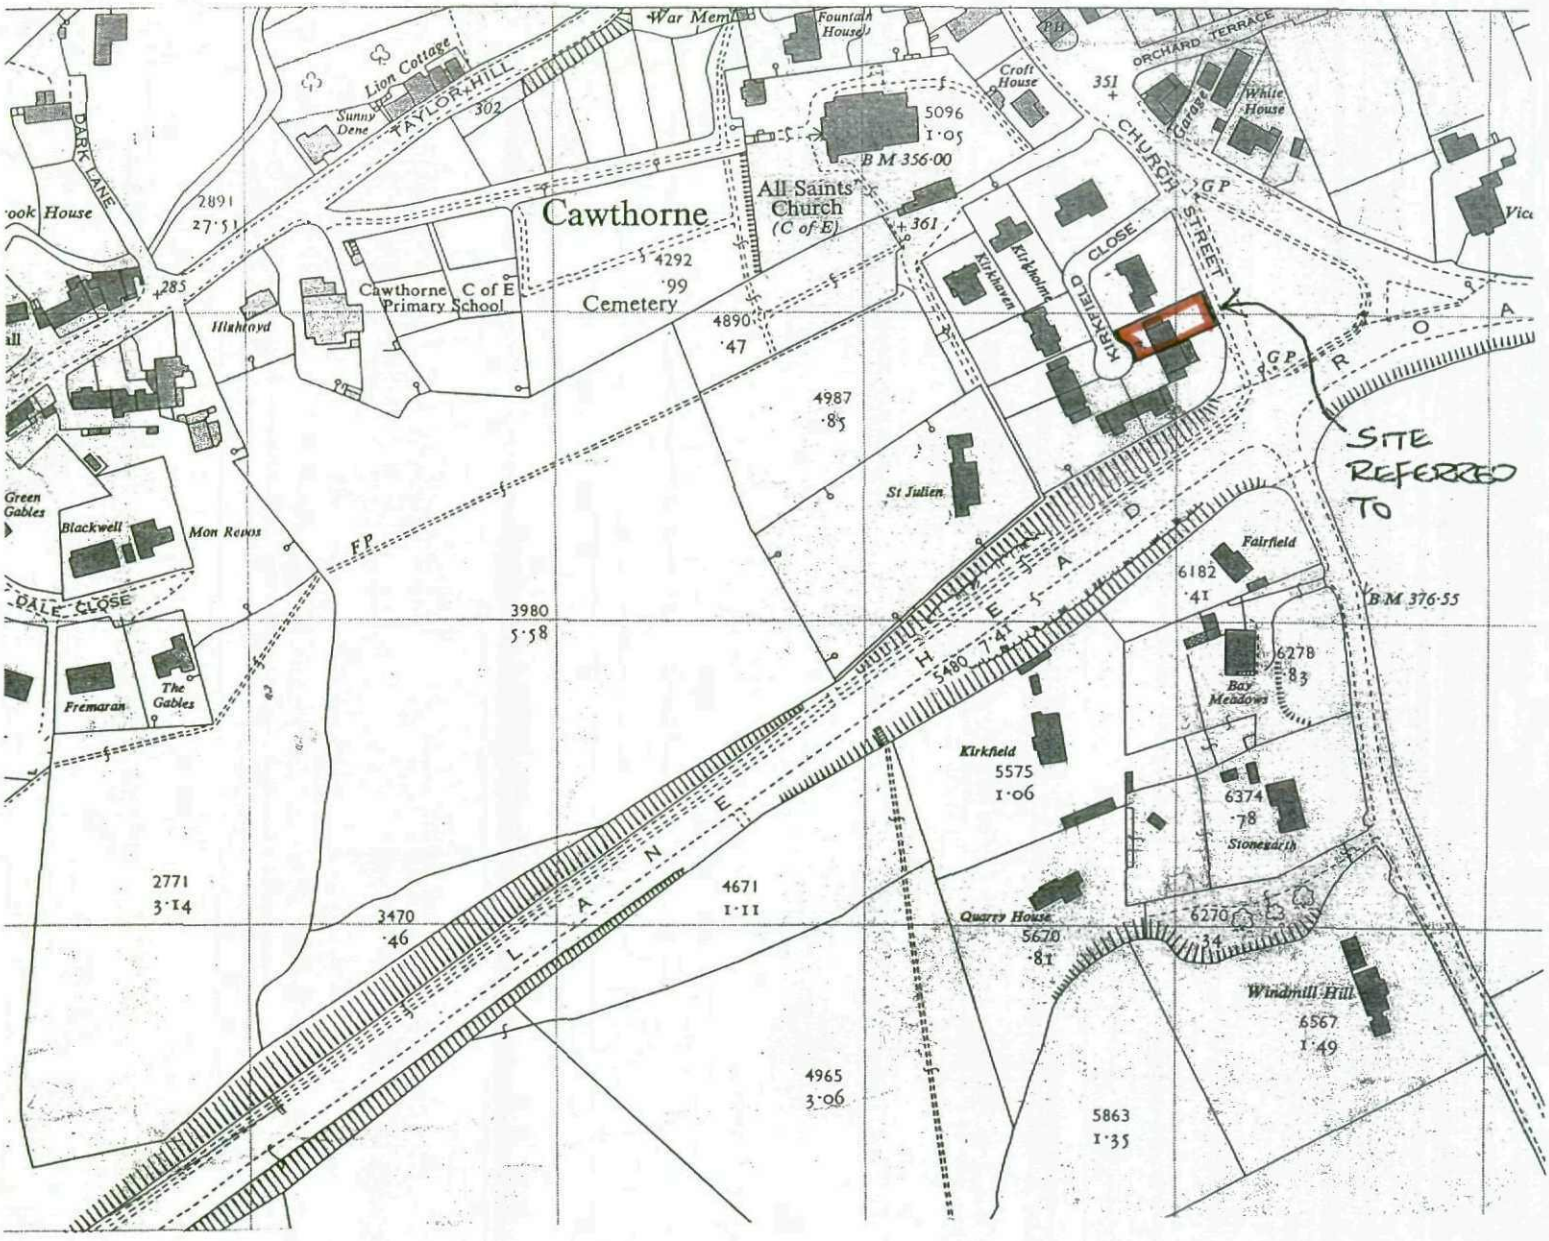


LOCATION PLAN 1:2500

NORTH

PROPOSED EXTENSION TO DWELLING
2 KIRKFIELD CLOSE
CAWTHORNE

REF. 39/ 12