
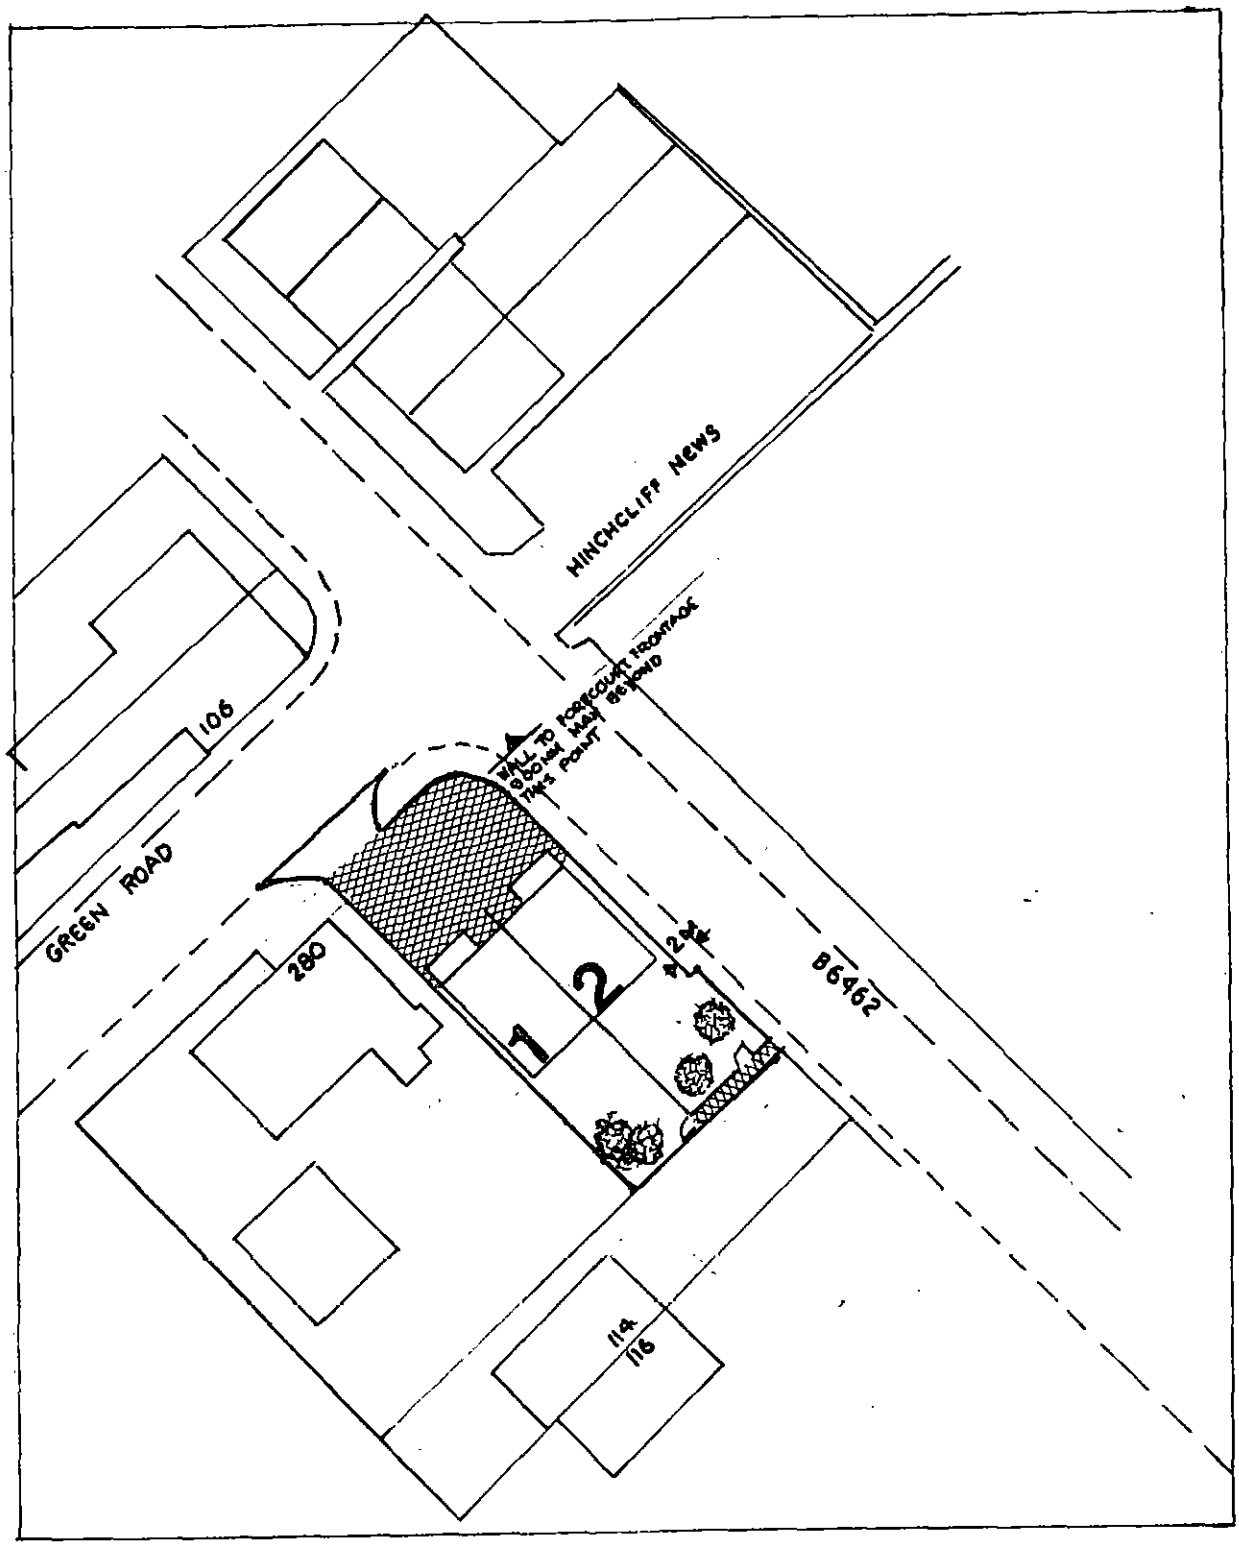


2 TOWN HOUSES GREEN ROAD PENISTONE - SITE LAYOUT
SCALE 1:500 DRG A1 1/2020

Michael A. Clynch
Architect, Town Planner, Property Consultant
DIP.ARCH. DIP. T.P. A.R.I.B.A. F.R.S.A.

14 Huddersfield Road, Ingbirchworth, Penistone
Sheffield S36 7GF

Tel: 01226 766308

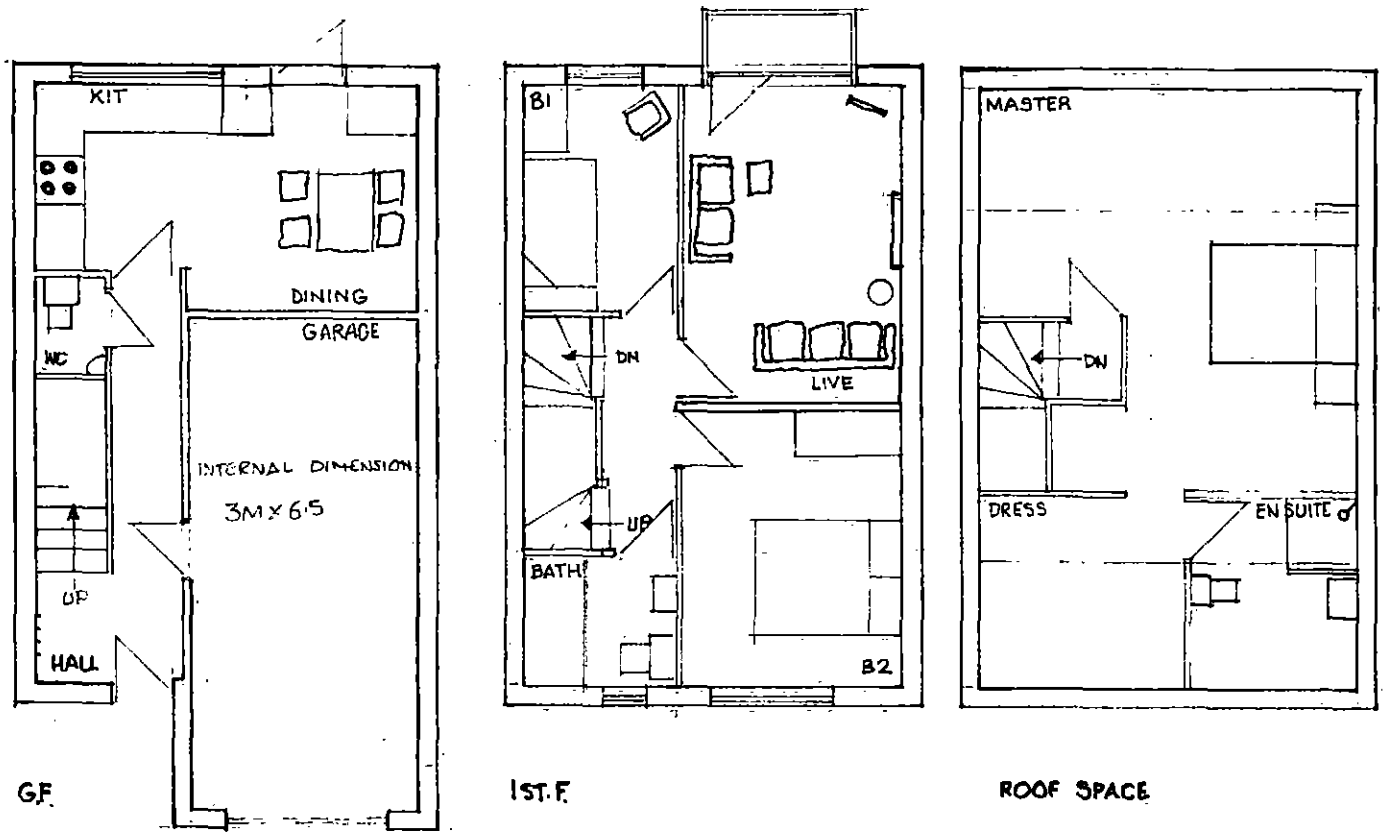

3 BED HOUSE WITH INTEGRAL GARAGE 1:100 B2 1/20 PLANS

Michael A. Clynch
Architect, Town Planner, Property Consultant
DIP.ARCH. DIP. T.P. A.R.I.B.A. F.R.S.A.

14 Huddersfield Road, Ingbirchworth, Penistone
Sheffield S36 7GF

Tel: 01226 766308




Michael A. Clynch
Architect, Town Planner, Property Consultant
DIP.ARCH. DIP. T.P. A.R.I.B.A. F.R.S.A.

14 Huddersfield Road, Ingbirchworth, Penistone
Sheffield S36 7GF

Tel: 01226 766308

3 BED HOUSE WITH INTEGRAL GARAGE 1:100 DRG B1 1/20 ELEVATIONS

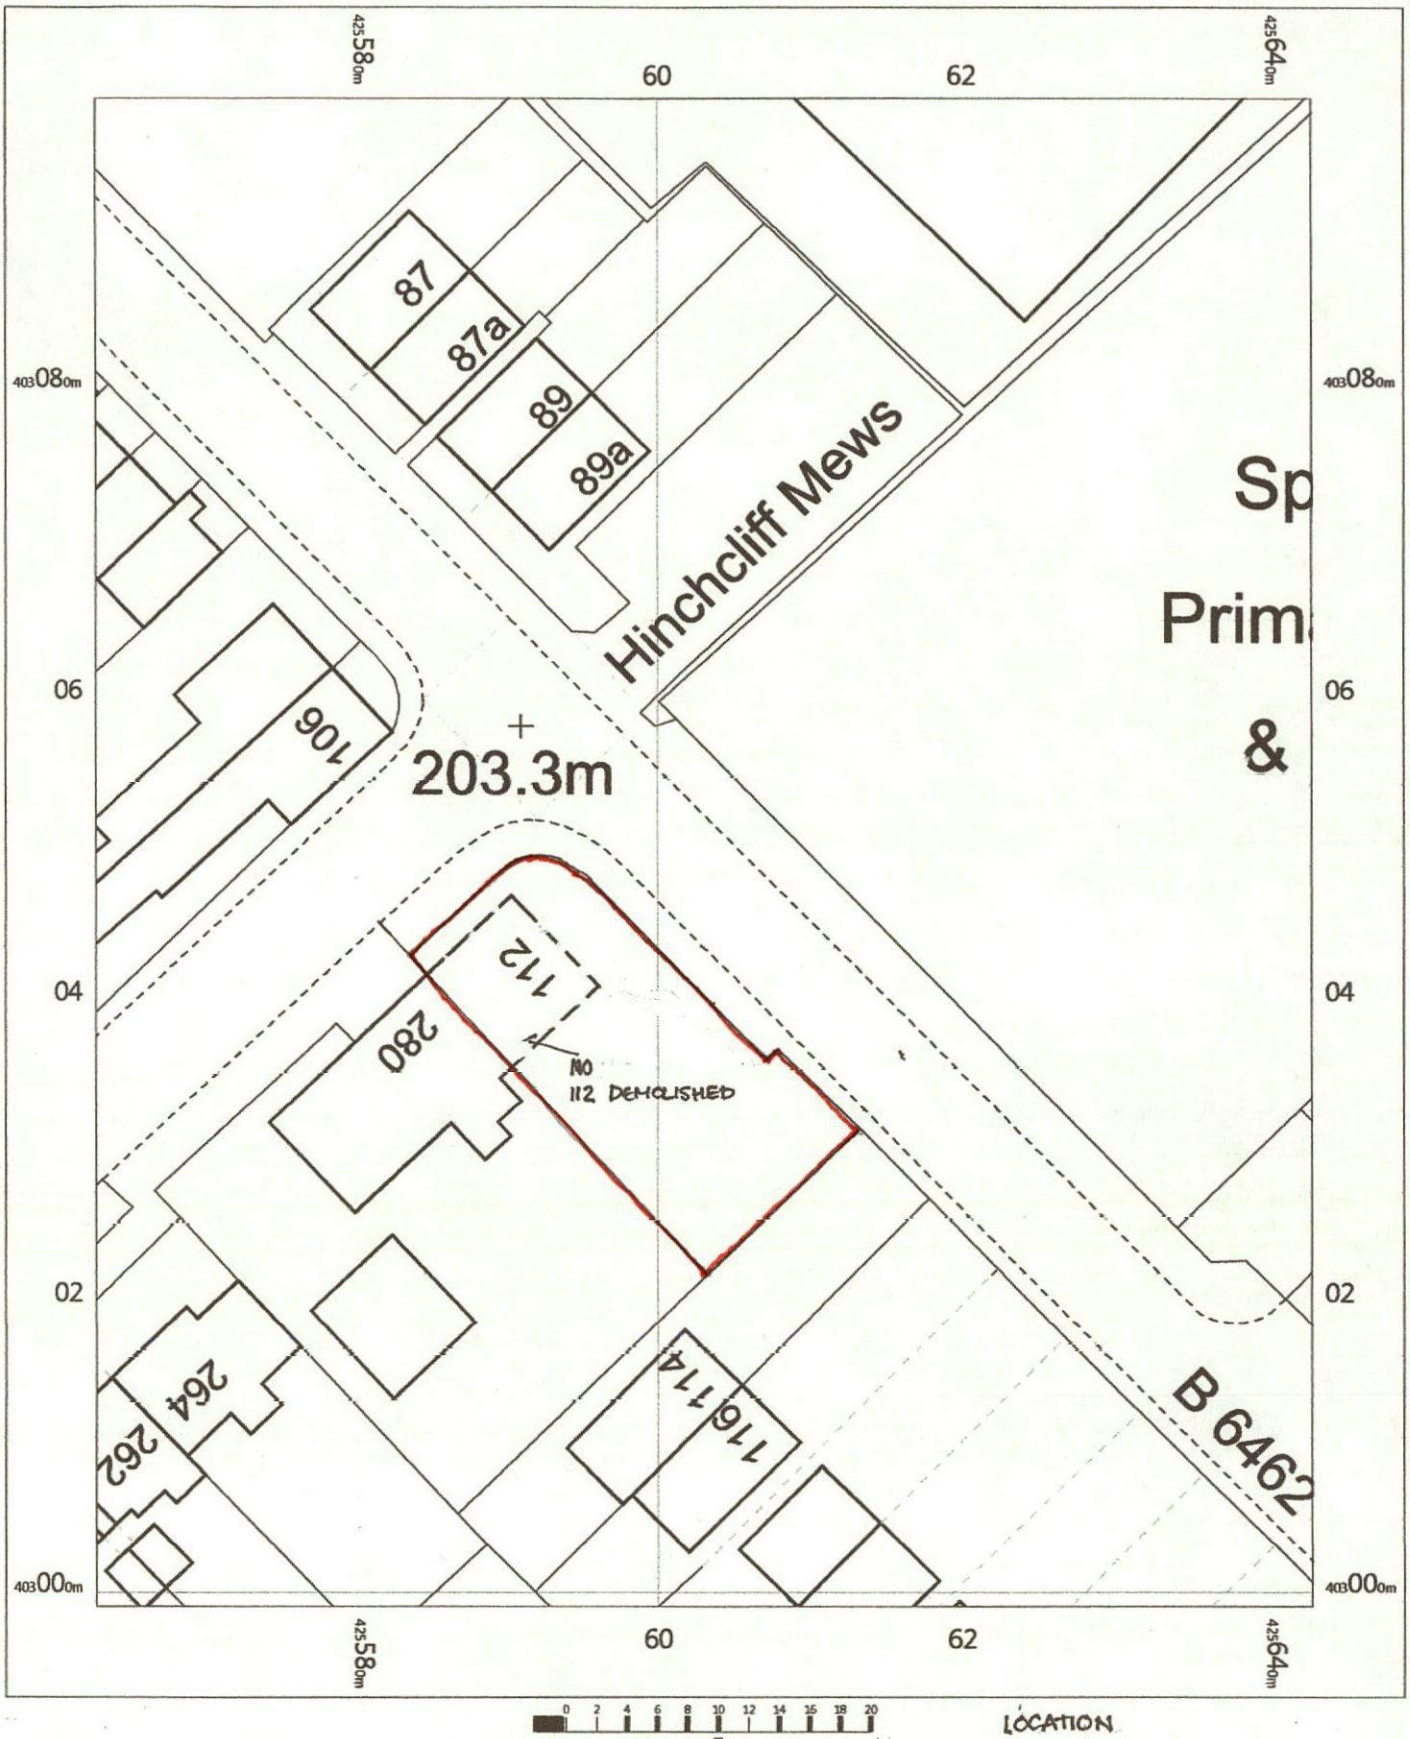

OS MasterMap 1250/2500/10000 scale
Monday, November 18, 2019, ID: BW1-00841754
www.blackwellmapping.co.uk

1:500 scale print at A4, Centre: 425603 E, 403049 N

©Crown Copyright Ordnance Survey. Licence no. 100041041

N

BLACKWELL'S
MAPPING SERVICES
PERSONAL & PROFESSIONAL MAPPING
www.blackwellmapping.co.uk
TEL: 0800 151 2612
maps@blackwell.co.uk