


OS MasterMap 1250/2500/10000 scale
19 August 2015, ID: BW1-00456535
www.blackwellmapping.co.uk


1:1250 scale print at A4, Centre: 441044 E, 411090 N

©Crown Copyright Ordnance Survey. Licence no.
100041040

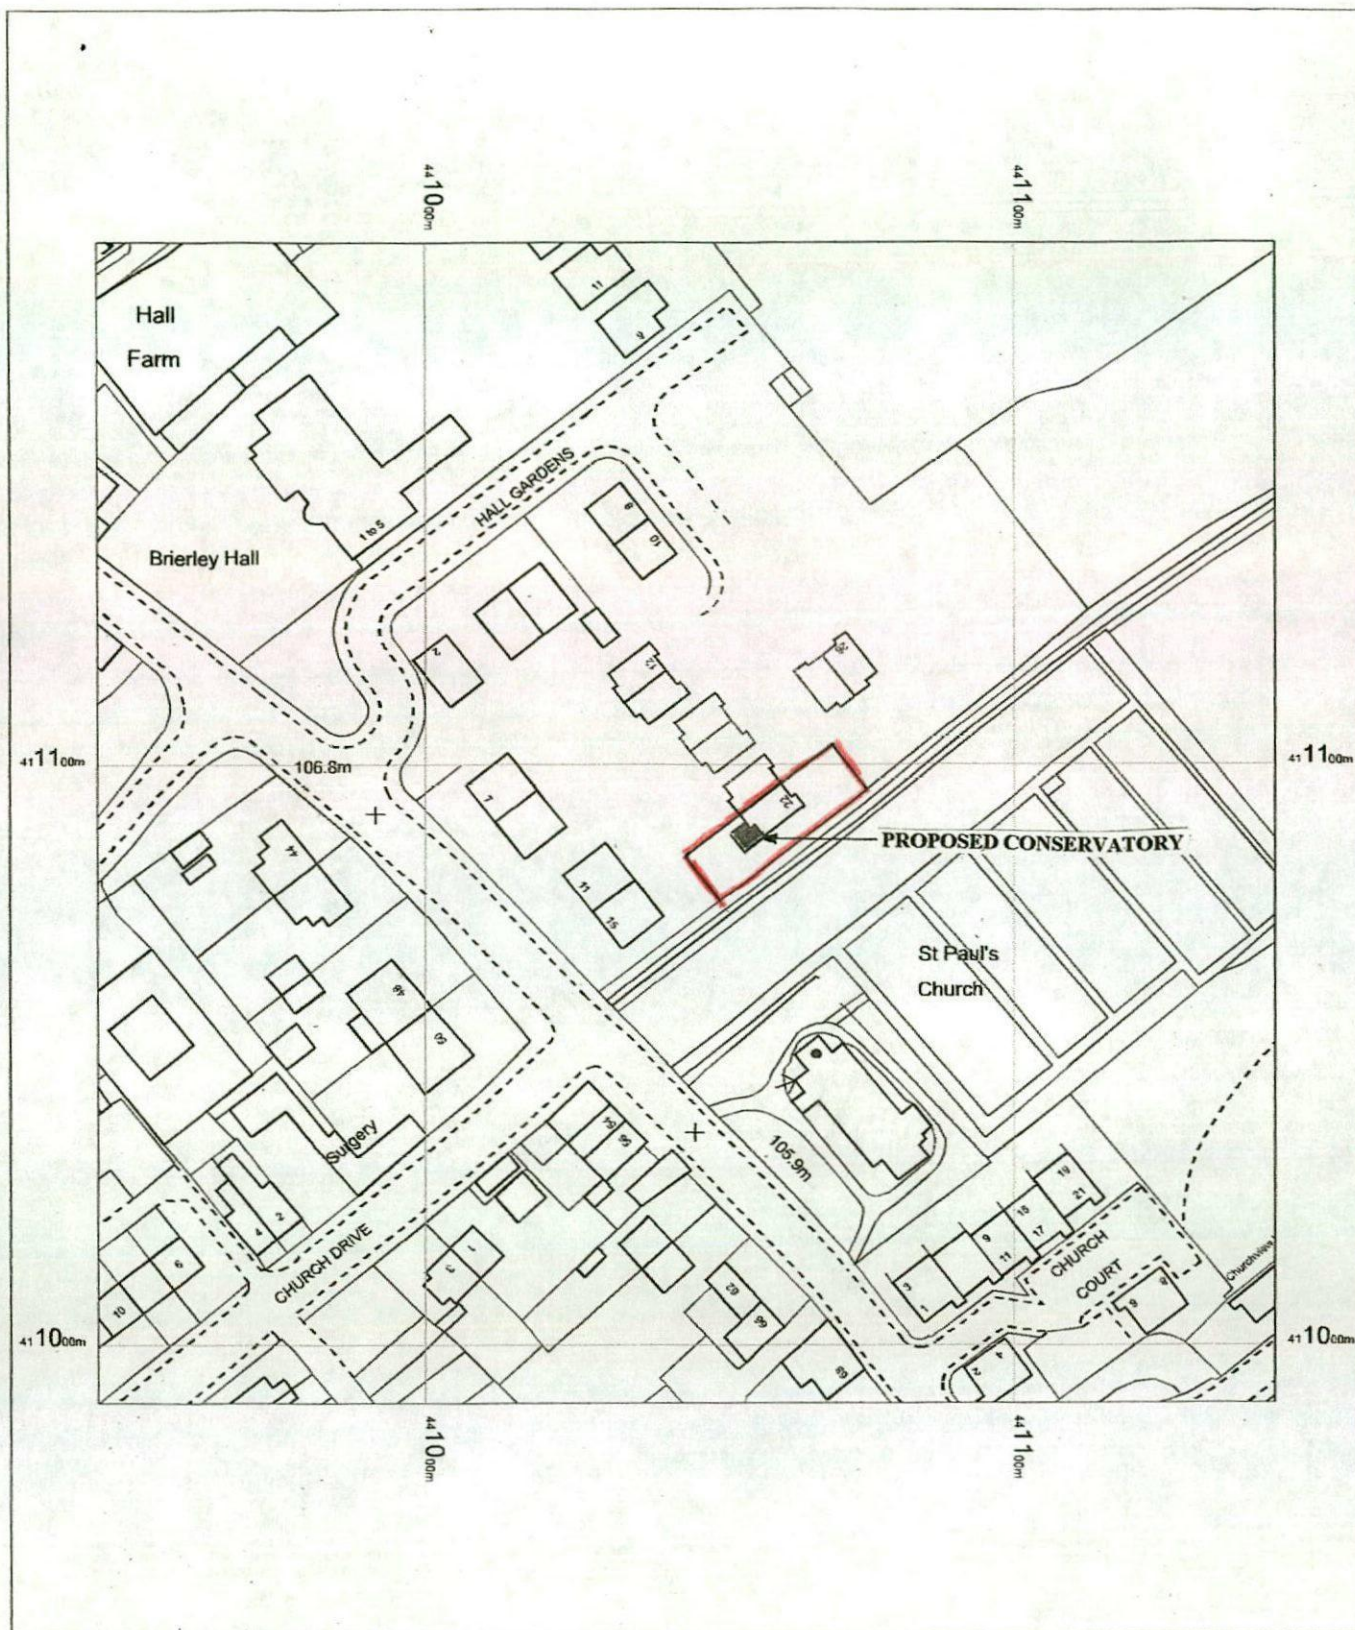

BLACKWELL'S
www.blackwellmapping.co.uk

TEL: 0113 245 2623
maps.leeds@blackwell.co.uk

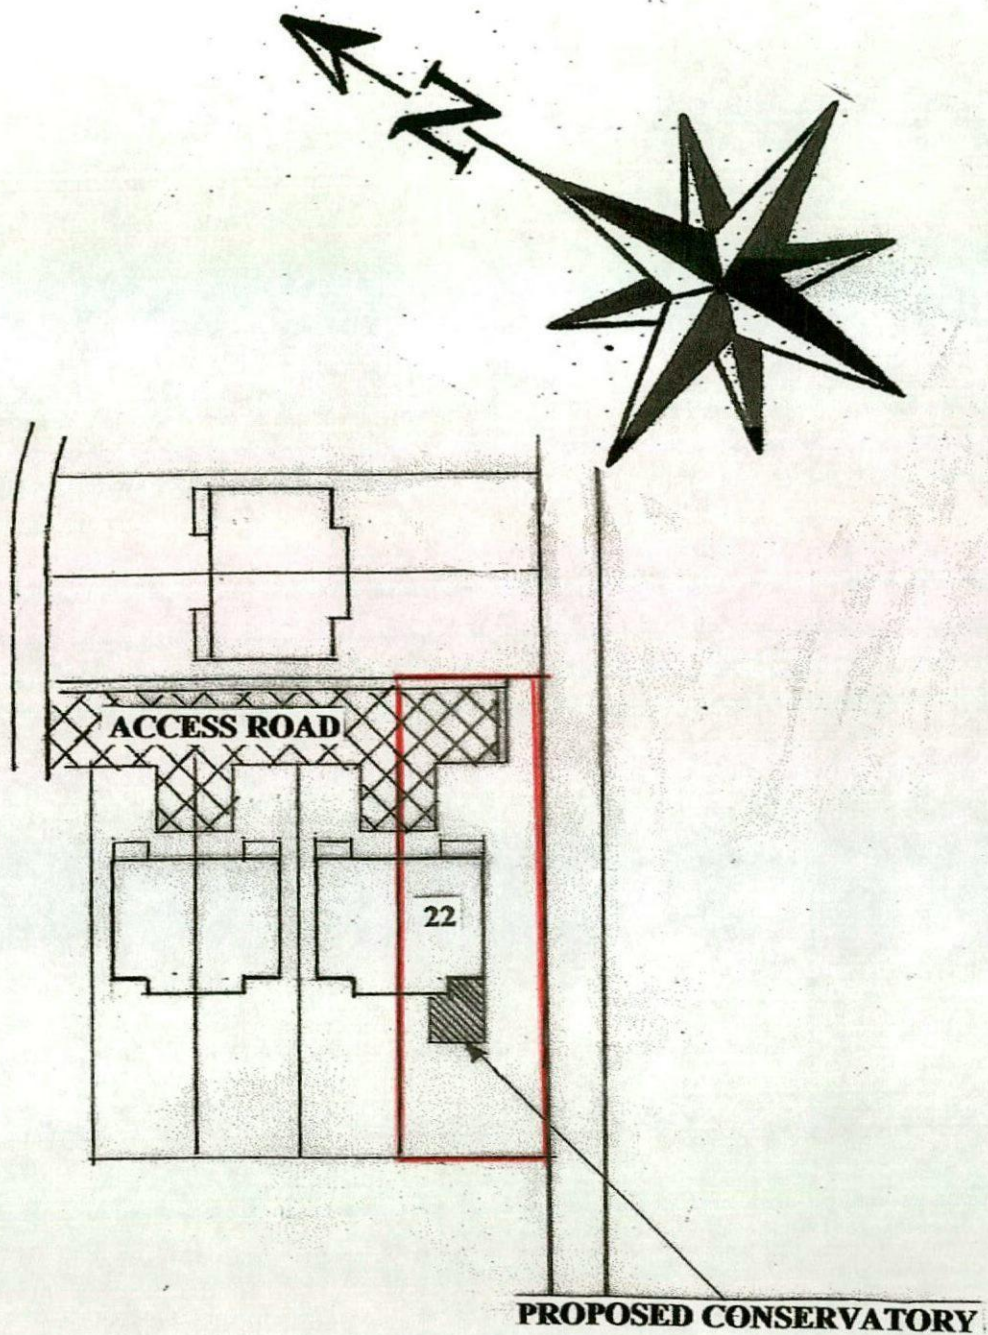

BLOCK PLAN SCALE 1:500