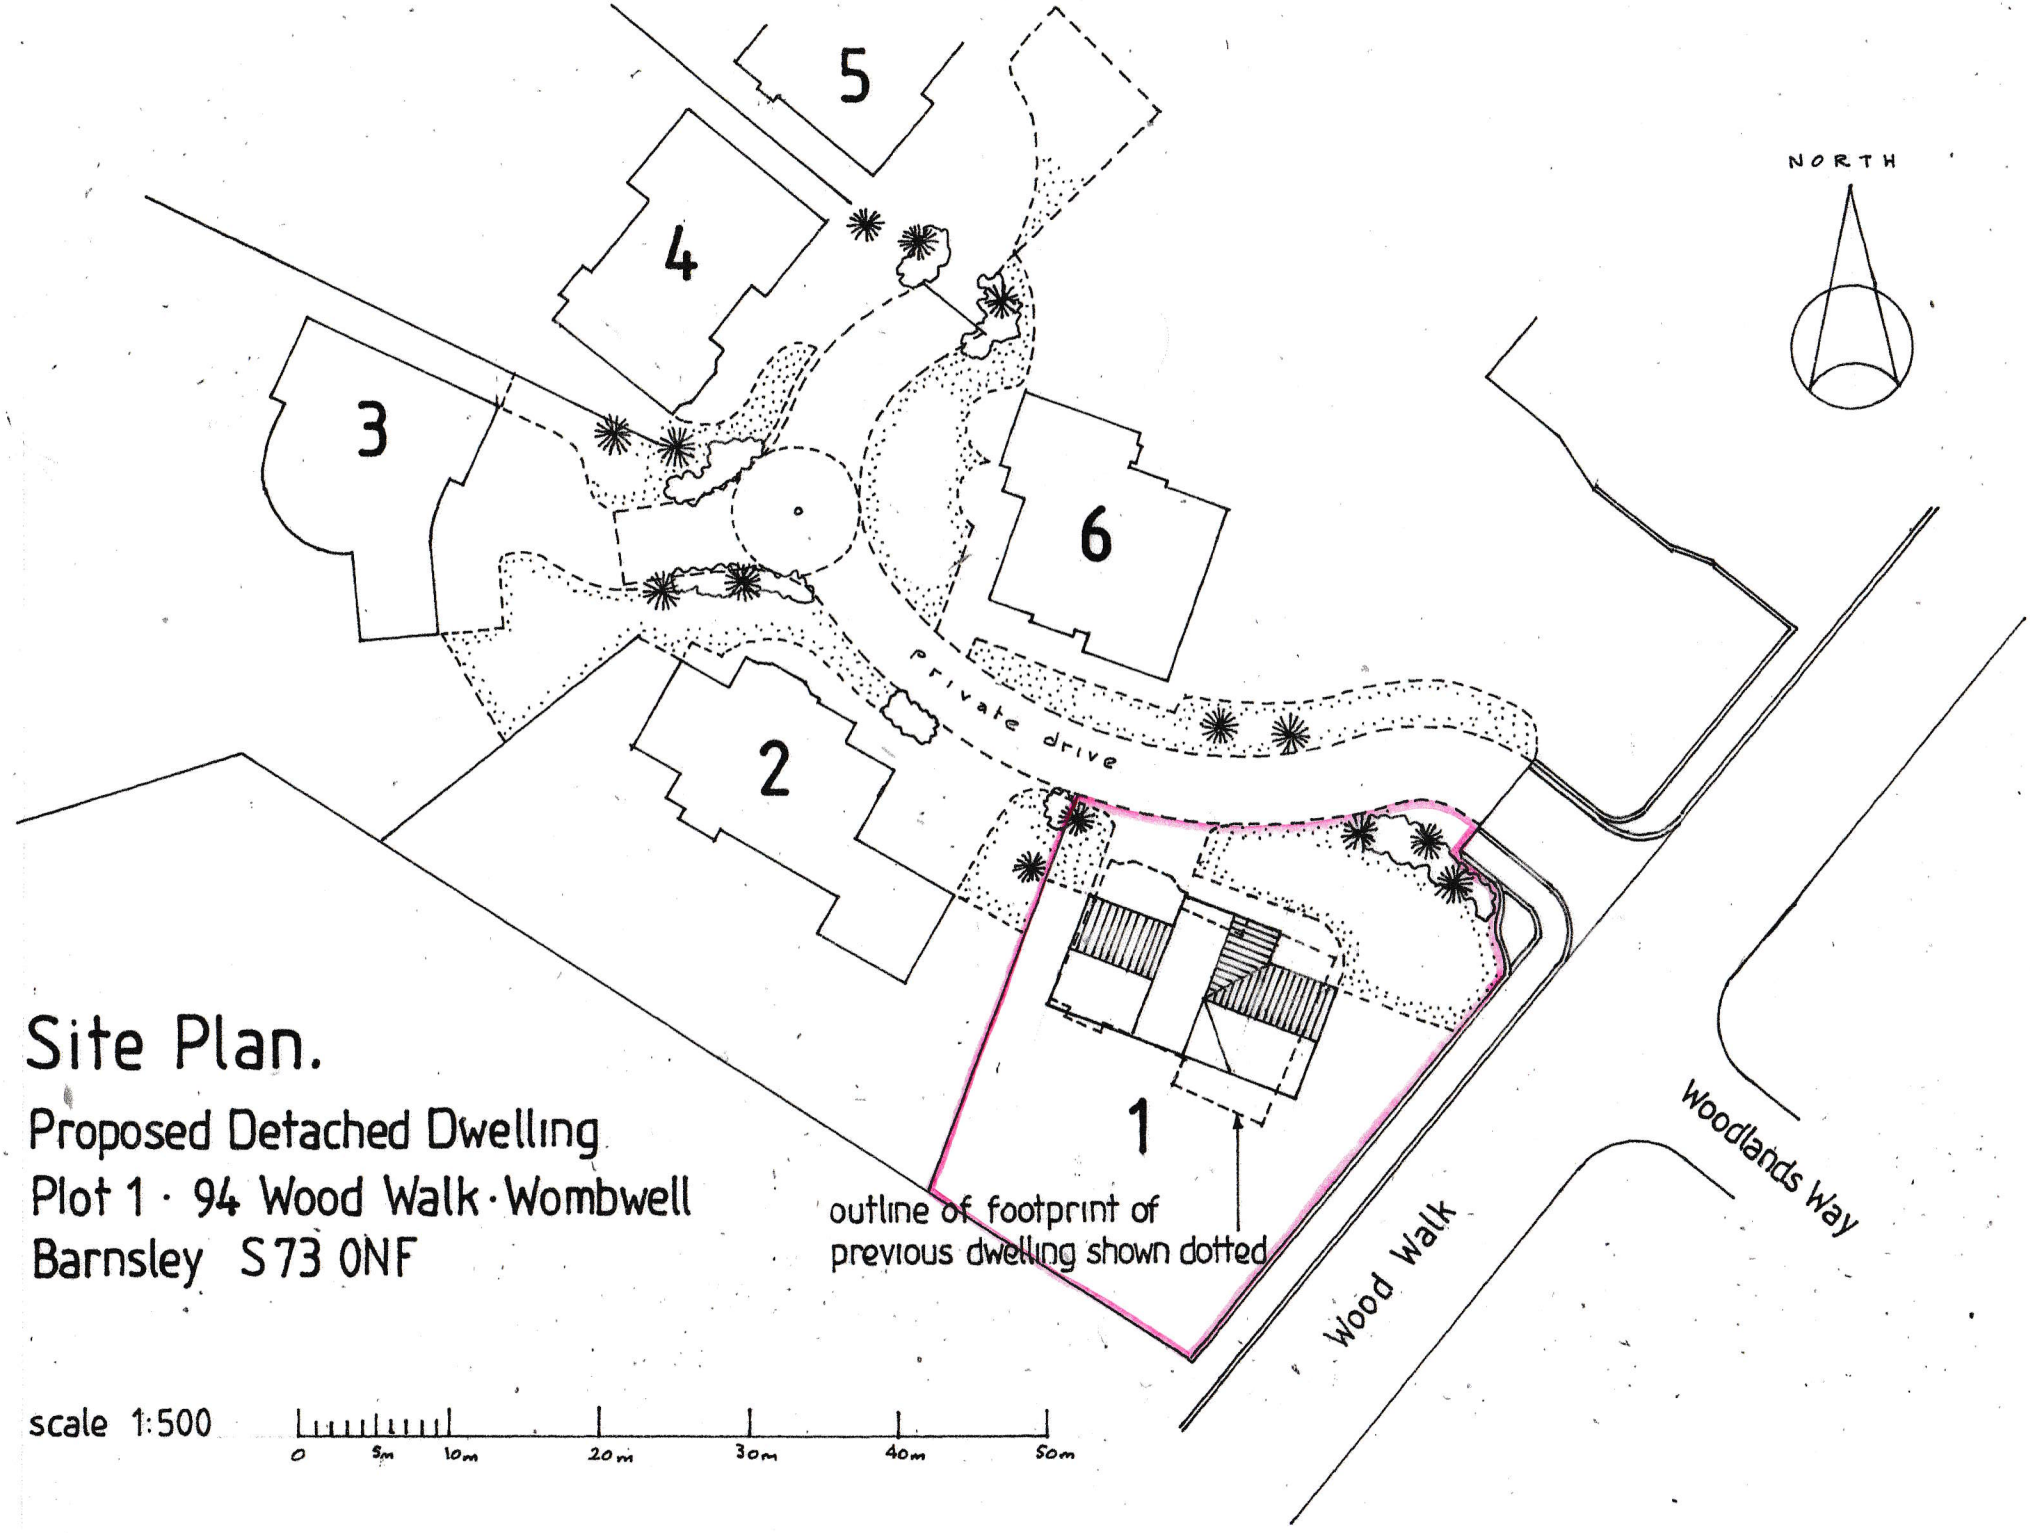


Site Plan.

Proposed Detached Dwelling
Plot 1 · 94 Wood Walk · Wombwell
Barnsley S73 0NF