



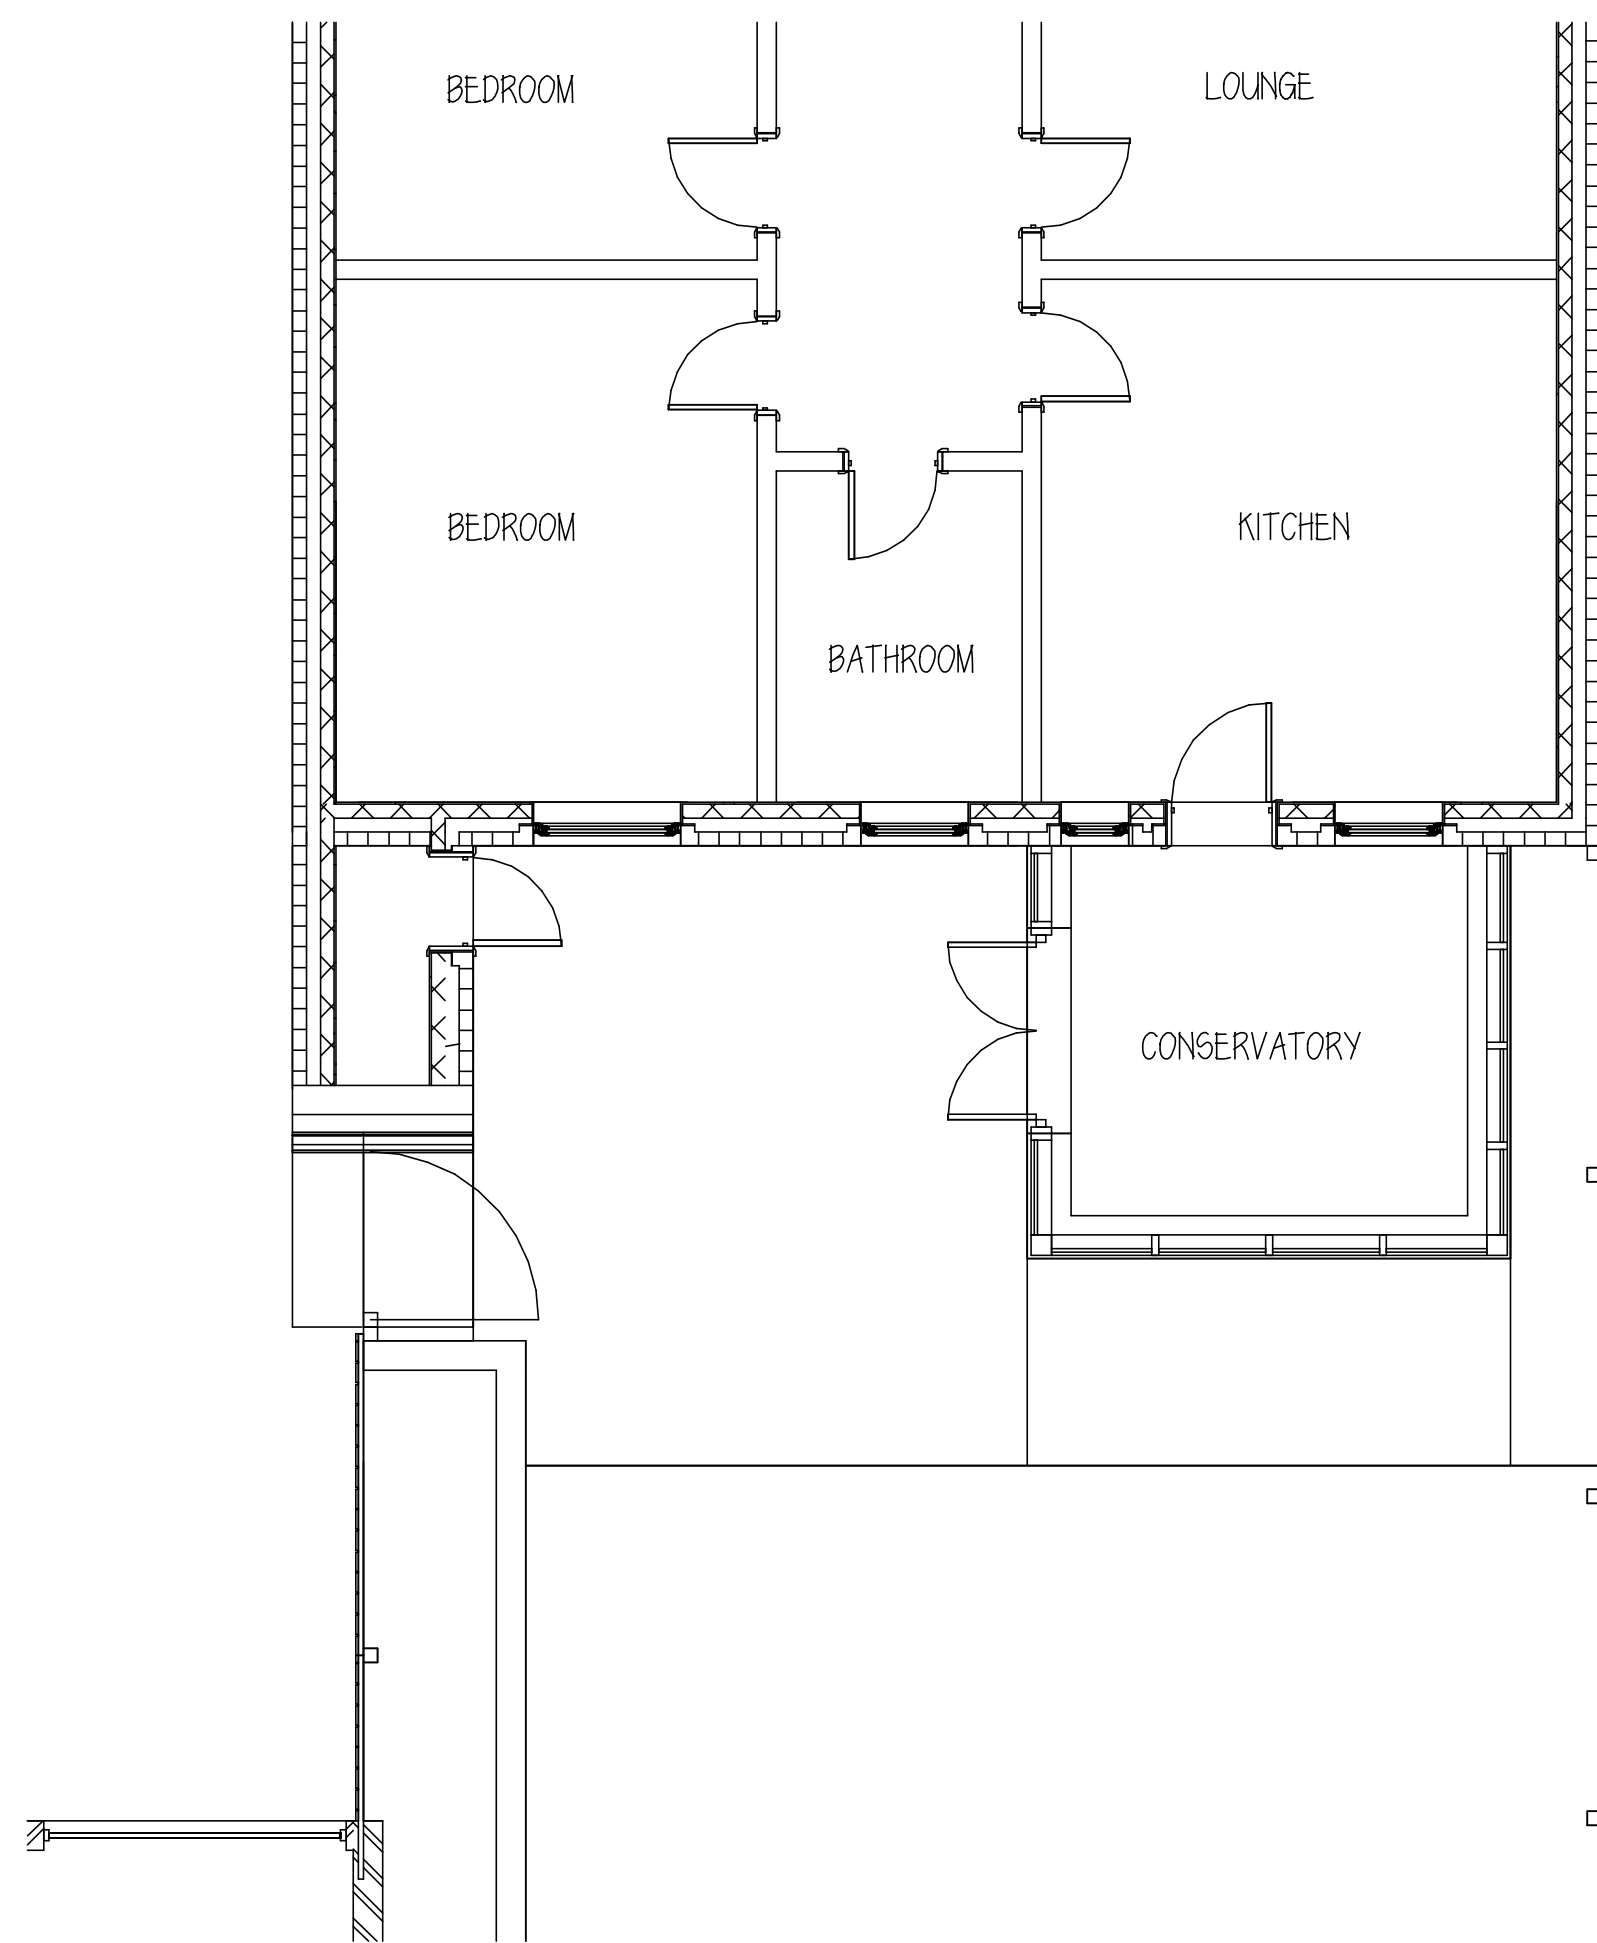


GROUND FLOOR

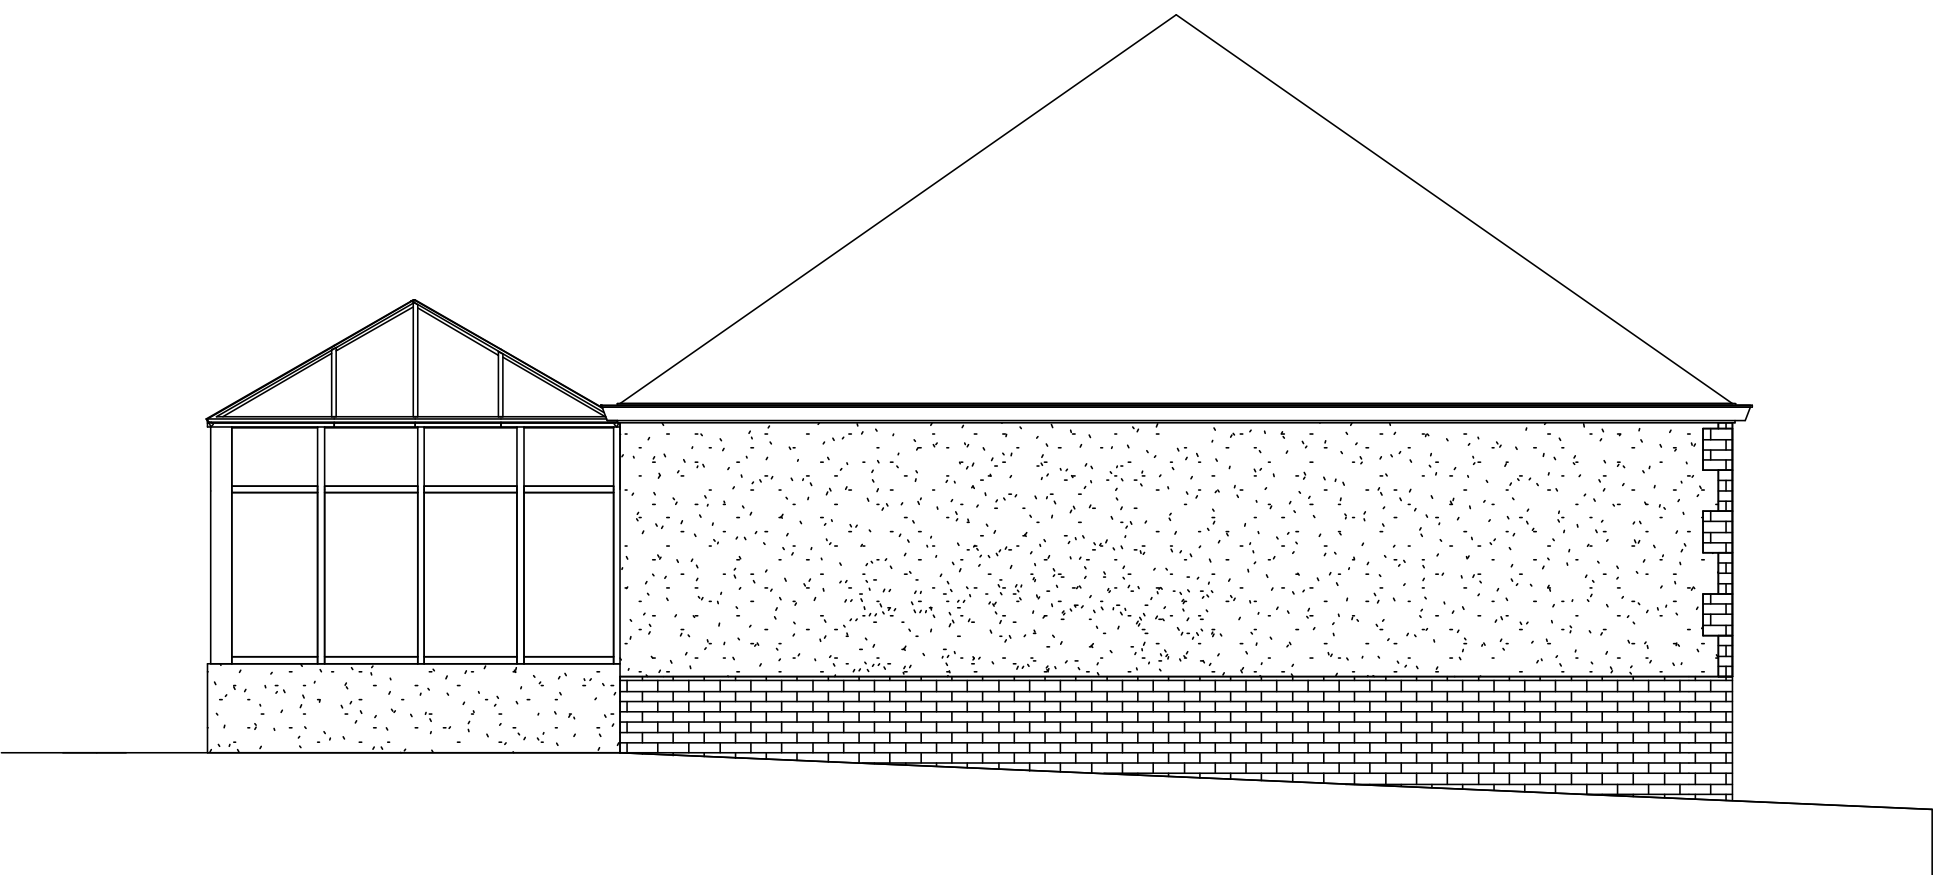

SIDE ELEVATION (EAST)



REAR ELEVATION (SOUTH)

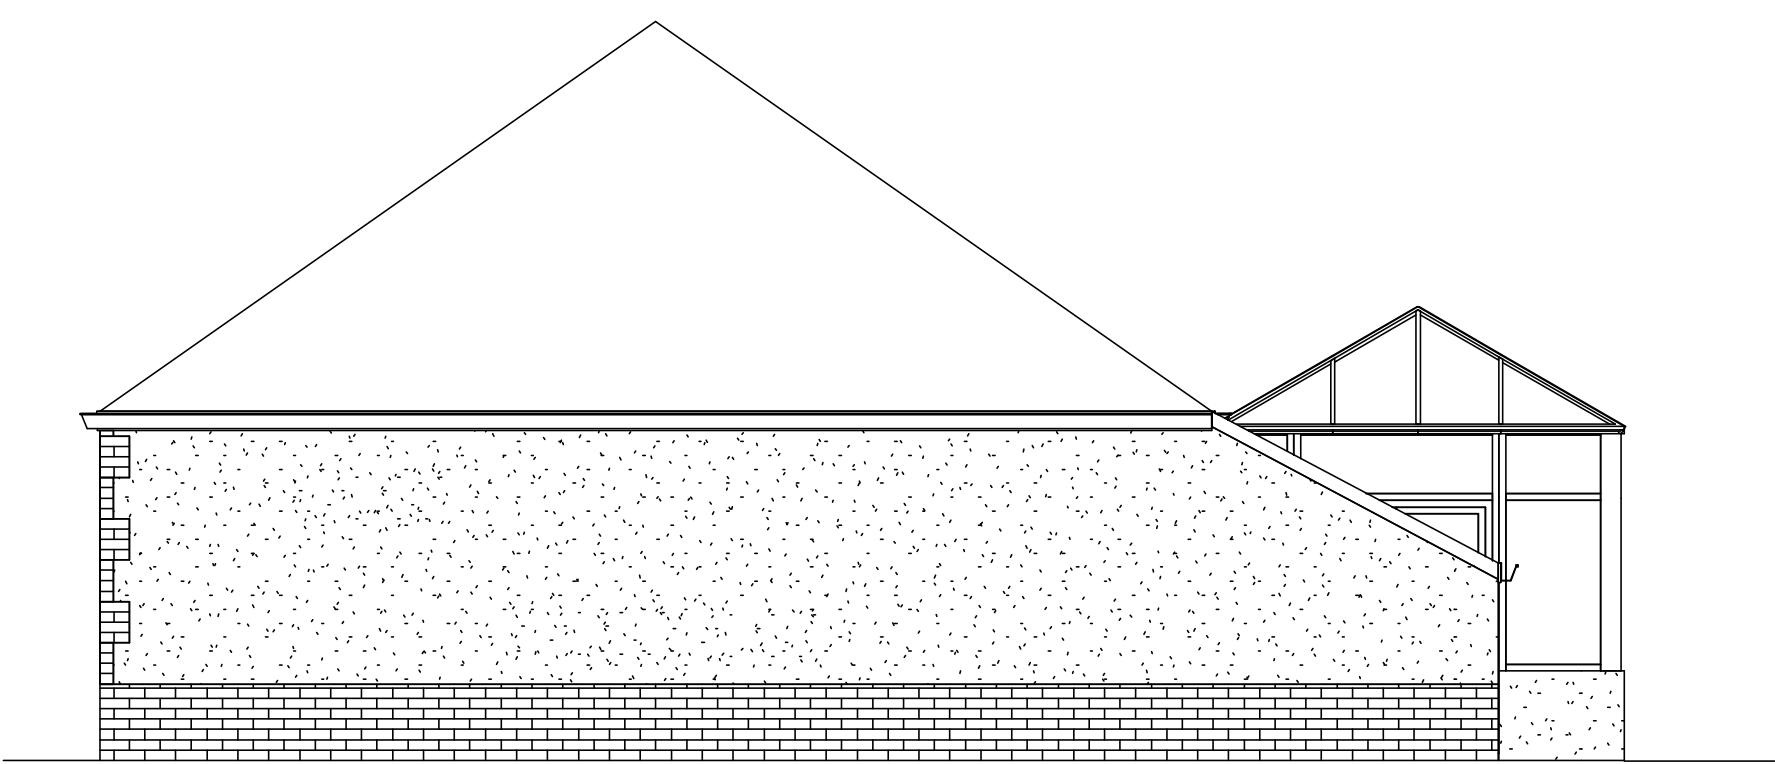

SIDE ELEVATION (WEST)

Mrs S DOBSON

14 KNABBS LANE
SILKSTONE COMMON
BARNLEY

EXISTING PLAN & ELEVATIONS

1:100@A1 APRIL 22

Peter Thompson
"Linwood"
Barnsley Road
Dodworth
Barnsley S75 3JR
e-mail peter-thompson@hotmail.co.uk
Ref. 01226 201391
m. 07973251730
M.C.I.A.T.