


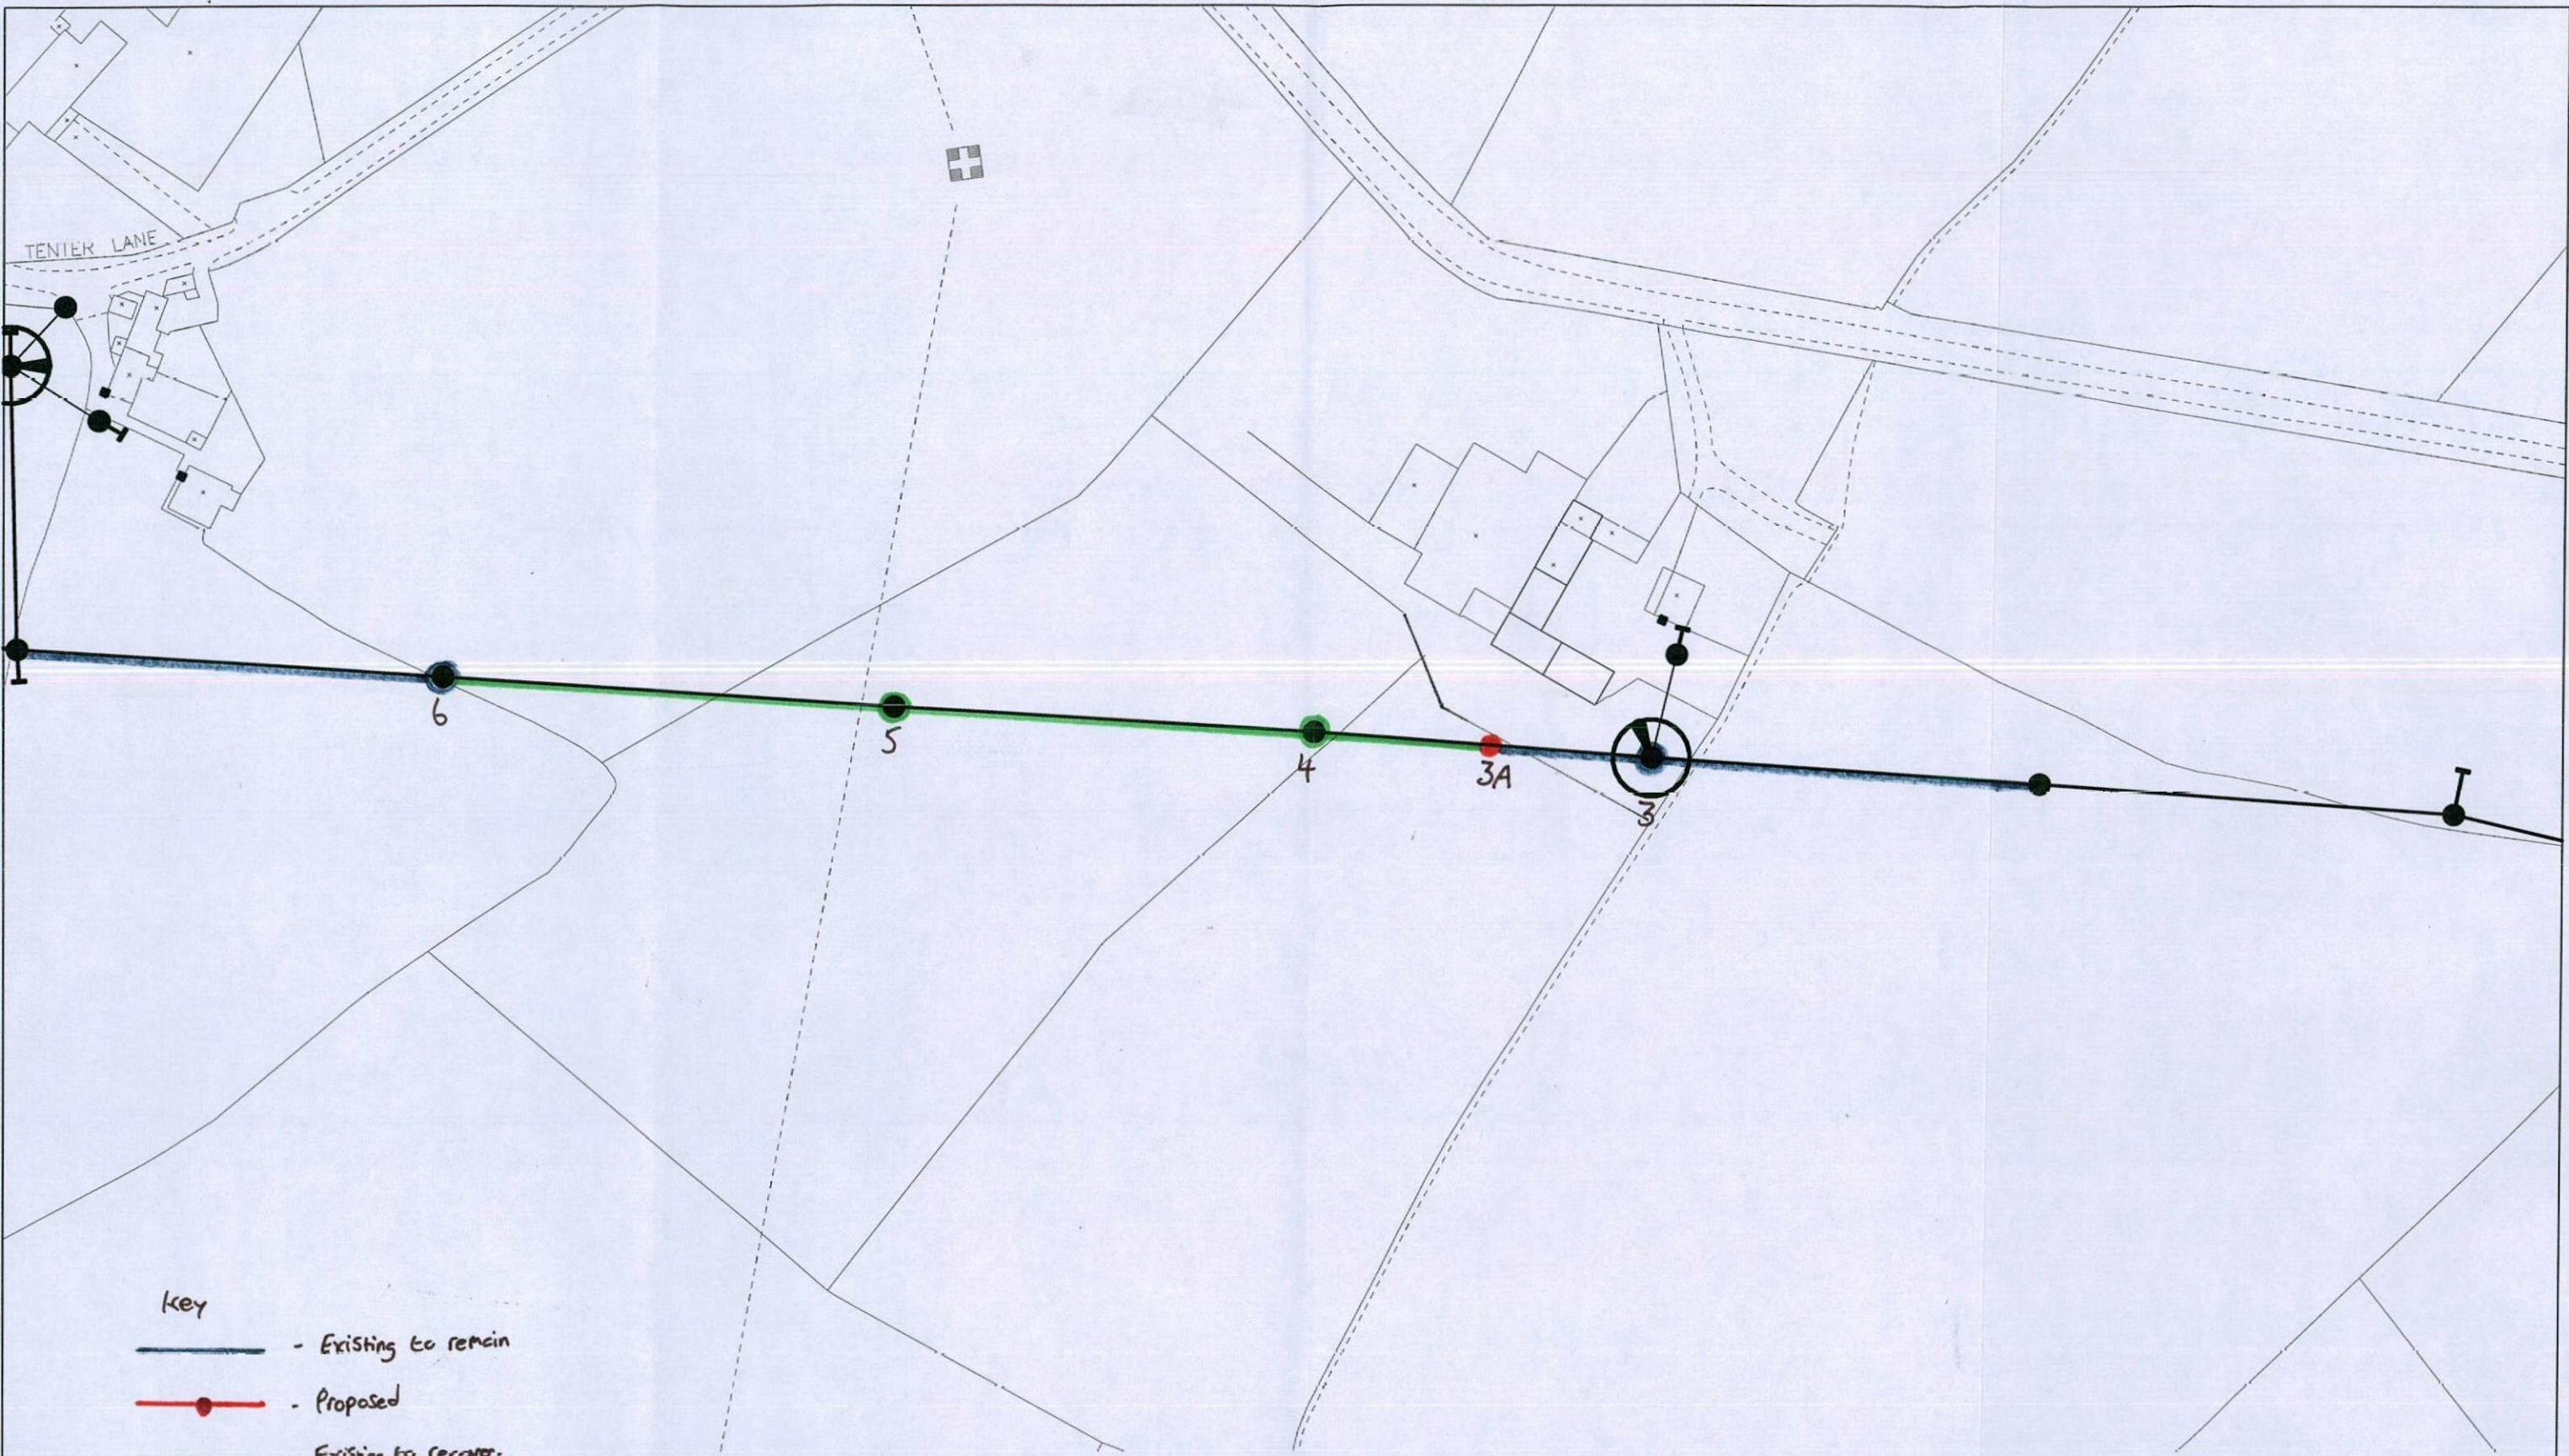

- key
- Existing to remain
 - Proposed
 - Existing to recover

Northern Powergrid Holdings Company.

The position of our equipment is shown on this plan as accurately as possible. However, it may have changed since the plan was produced. Therefore, the position of our equipment and those of service cables which may not be shown should be established on site. Electricity cables not owned by Northern Powergrid Holdings Company may be laid in this area and may not be shown on this plan. Where private cables are shown, the information should not be regarded as accurate and should be used for guidance purposes only. In all cases, accurate information should be obtained from the owner of such cables prior to the commencement of work on site.

Planned diversion to overhead electricity line W0130
Land at Snowden Hill, Oxspring, S36 8YR

Northern Powergrid Holdings Company	Ad-hoc	16-05-2016
		1:1250
	426214,400292	HUDD3