



Drawing No.	Rev No.
MDC002 -002	

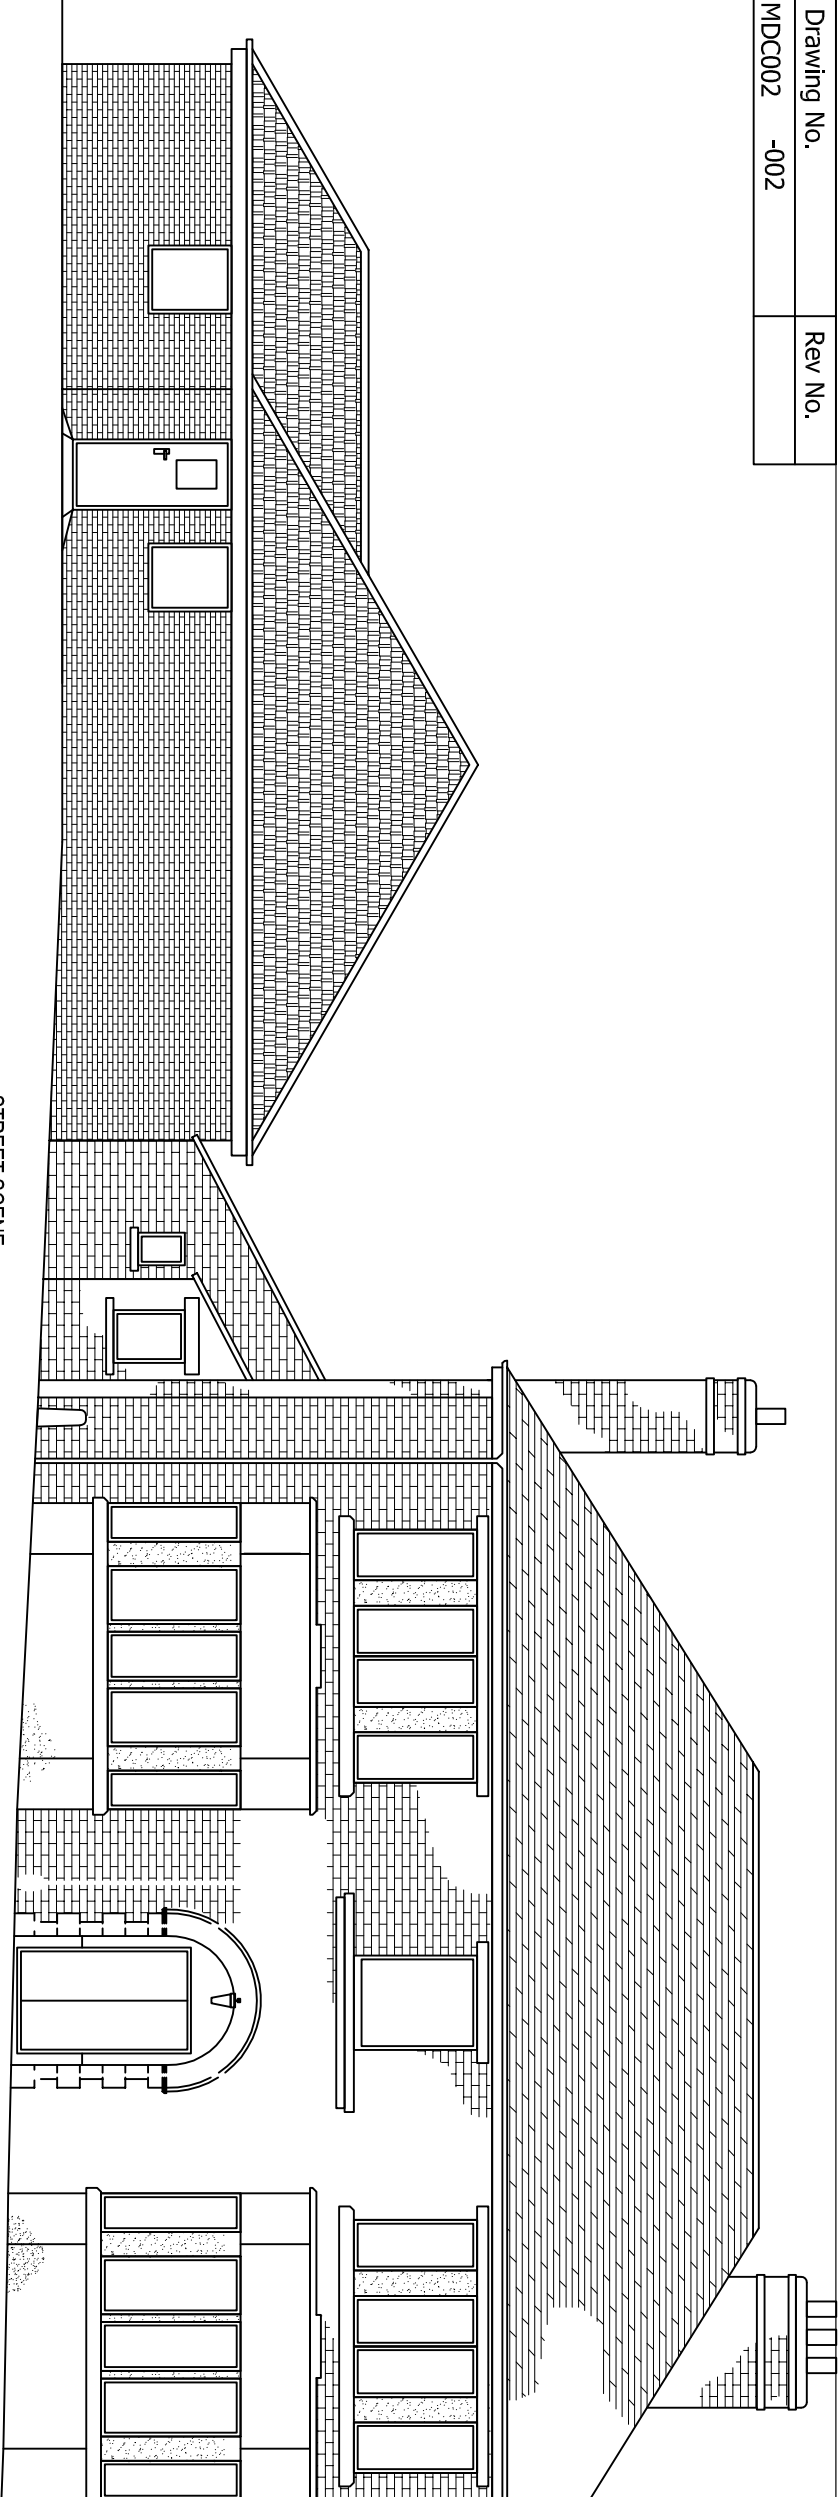

STREET SCENE
SCALE 1:100 AT A3

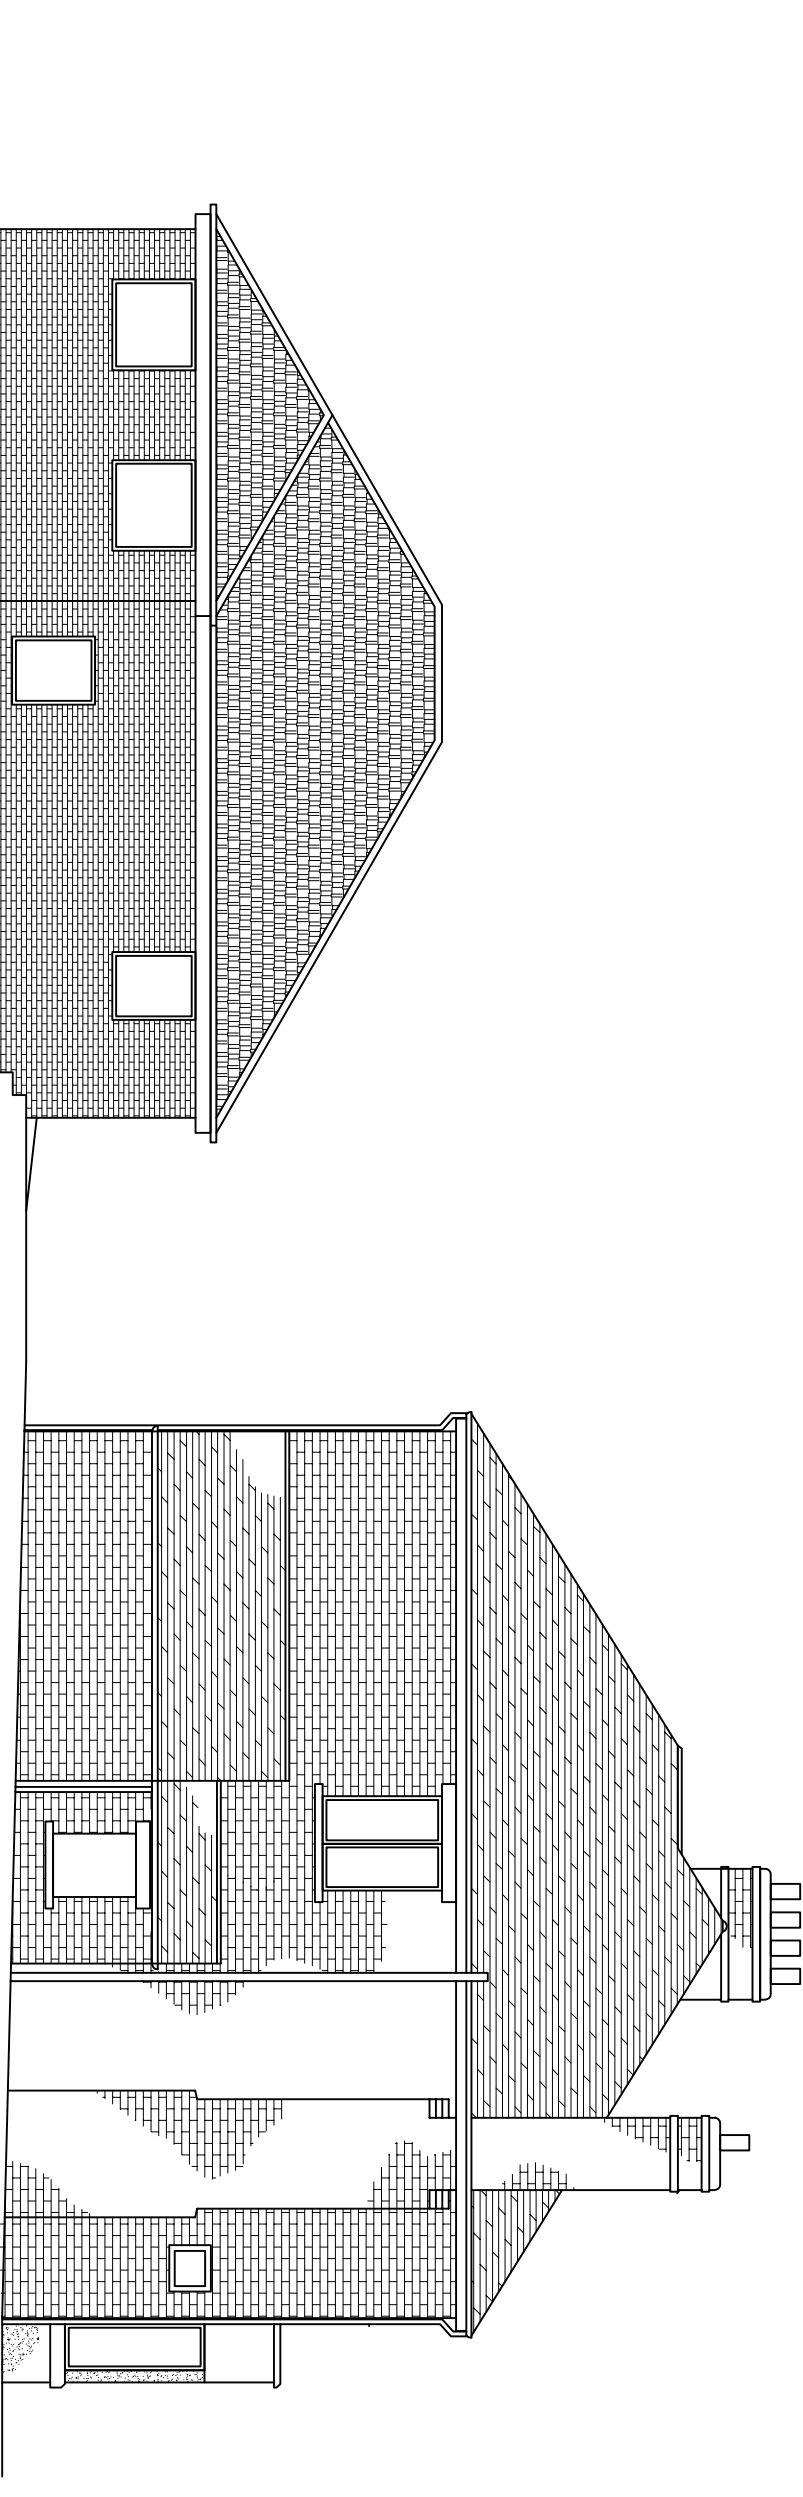

SITE SECTION
SCALE 1:100 AT A3

DO NOT SCALE: Contractor to check all dimensions and report any omissions or errors

NOTES

Rev	Description	By	CHK	App	Date
-----	-------------	----	-----	-----	------

JRB DESIGNS LTD
1 Saville Road
Cudworth
Barnsley
S72 8LT
Tel: 01226 383542
Fax: 01226 380078
Mob: 07970 541192
Email: joiner@jrbdesigns.co.uk
This drawing is copyright. © Jrbdesigns Ltd.

Client
ASPIRE IN THE COMMUNITY
15 STATION ROAD
LUNDWOOD
BARNSLEY

Drawing Title
EXISTING ELEVATIONS 1

Address
THE GATE INN
BARNSLEY ROAD
DODWORTH
BARNSLEY

Project Title:
NEW RESIDENTIAL CARE
ACCOMODATION

Purpose of Issue:
PLANNING

Drawing Status
FIRST ISSUE

Scale at A3 AS SHOWN	Drawn By JRB	Date 09/09/2012	
Checked By	Date 09/09/2012	Approved By	Date 09/09/2012

APPROVAL ☒ INFORMATION ☐ TENDER ☐ CONTRACT ☐ CONSTRUCTION ☐