




NEW STREET ELEVATION

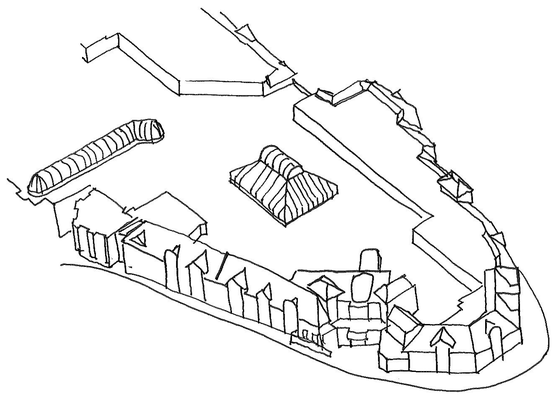

EXISTING CENTRE

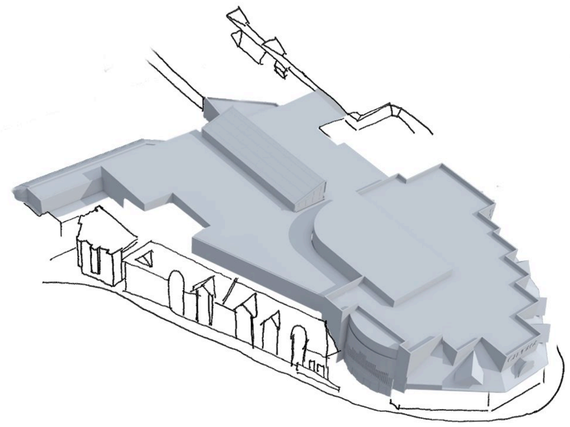


MASSING MODEL OF NEW CINEMA ENTRANCE

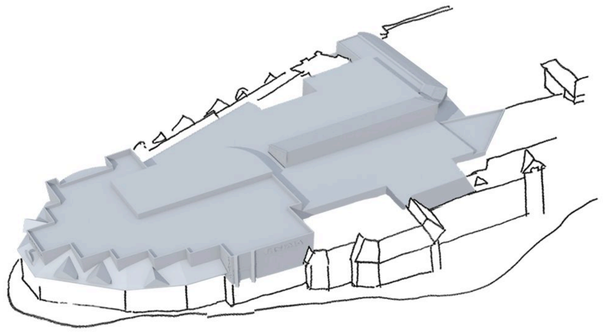

MASSING MODEL OF WEST WAY ELEVATION



METAL CLADDING

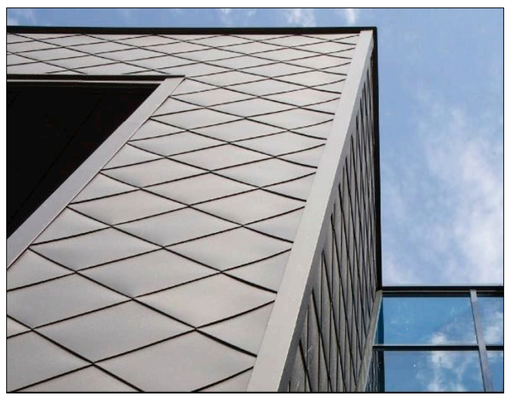

ZINC SHINGLES

MASSING IMPACT OF CINEMA BASED ON 6-9m CLEAR INTERNAL HEIGHT, 1m STRUCTURAL ZONE, 1.1m SAFETY PARAPET

MASSING IMPACT OF NEW CONSTRUCTION SET BACK FROM STREET VISIBILITY

REVISIONS:

PLANNING APPLICATION

REQUEST IMMEDIATELY CONSTRUCTION ISSUE FROM ARCHITECT IF THIS DRAWING IS ON SITE

Copyright of this drawing and all designs and detail on it remains the property of Craig Foster Architects and has not been released to any other party unless specifically documented in writing.
Do not scale this drawing.
Check all dimensions and detail on site before proceeding.
Report any discrepancies before proceeding.

scale bar @ A1

0 30 35 40 45 50 M

client :

Alhambra shopping centre

job title :

GALLERY LEVEL CINEMA / RESTAURANT DEVELOPMENT

dwg. title :

MASSING & FINISHES

CRAIG FOSTER ARCHITECTS

date : 11.08.2014	dwg no.	rev
scale 1:500@A1	**13160(5)017**	**-**

Craig Foster Architects : Exchange Court : 1 Dale Street : Liverpool : L2 2PP : T: 0151-236-0234 : E: mail@craigfosterarchitects.co.uk Craig Foster Architects : 1 Dale Street : Liverpool

© Craig Foster Architects 2014 © Craig Foster Architects 2014 © Craig Foster Architects 2014 © Craig Foster Architects 2014