


Sections

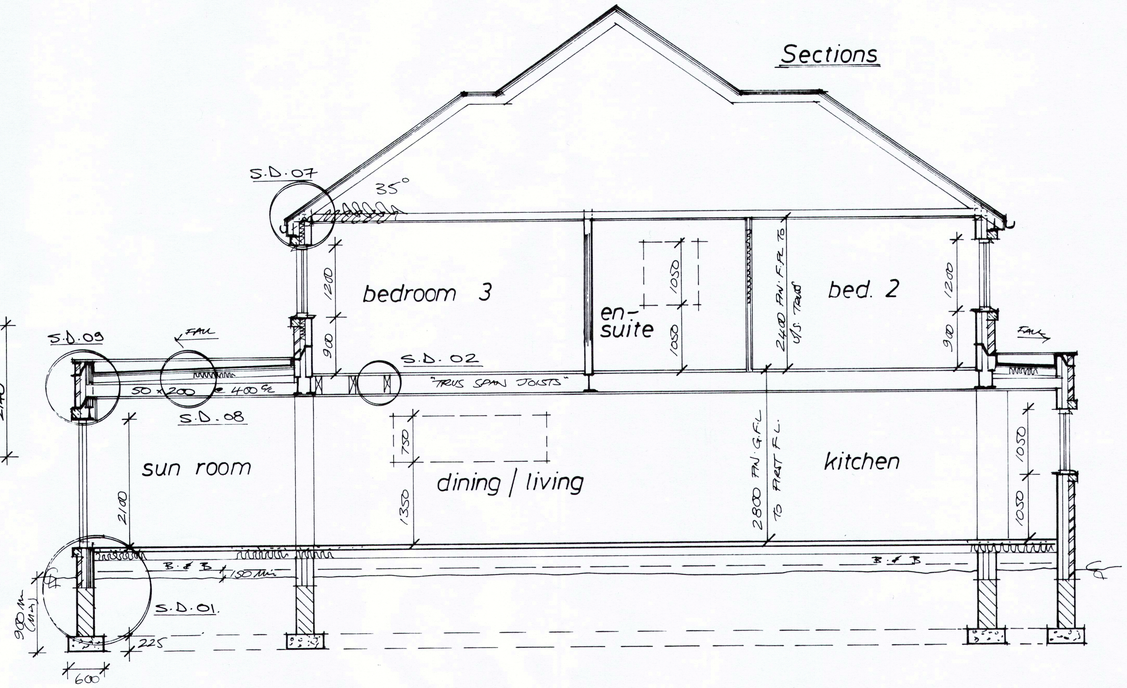

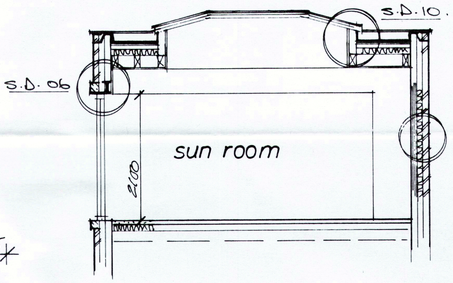

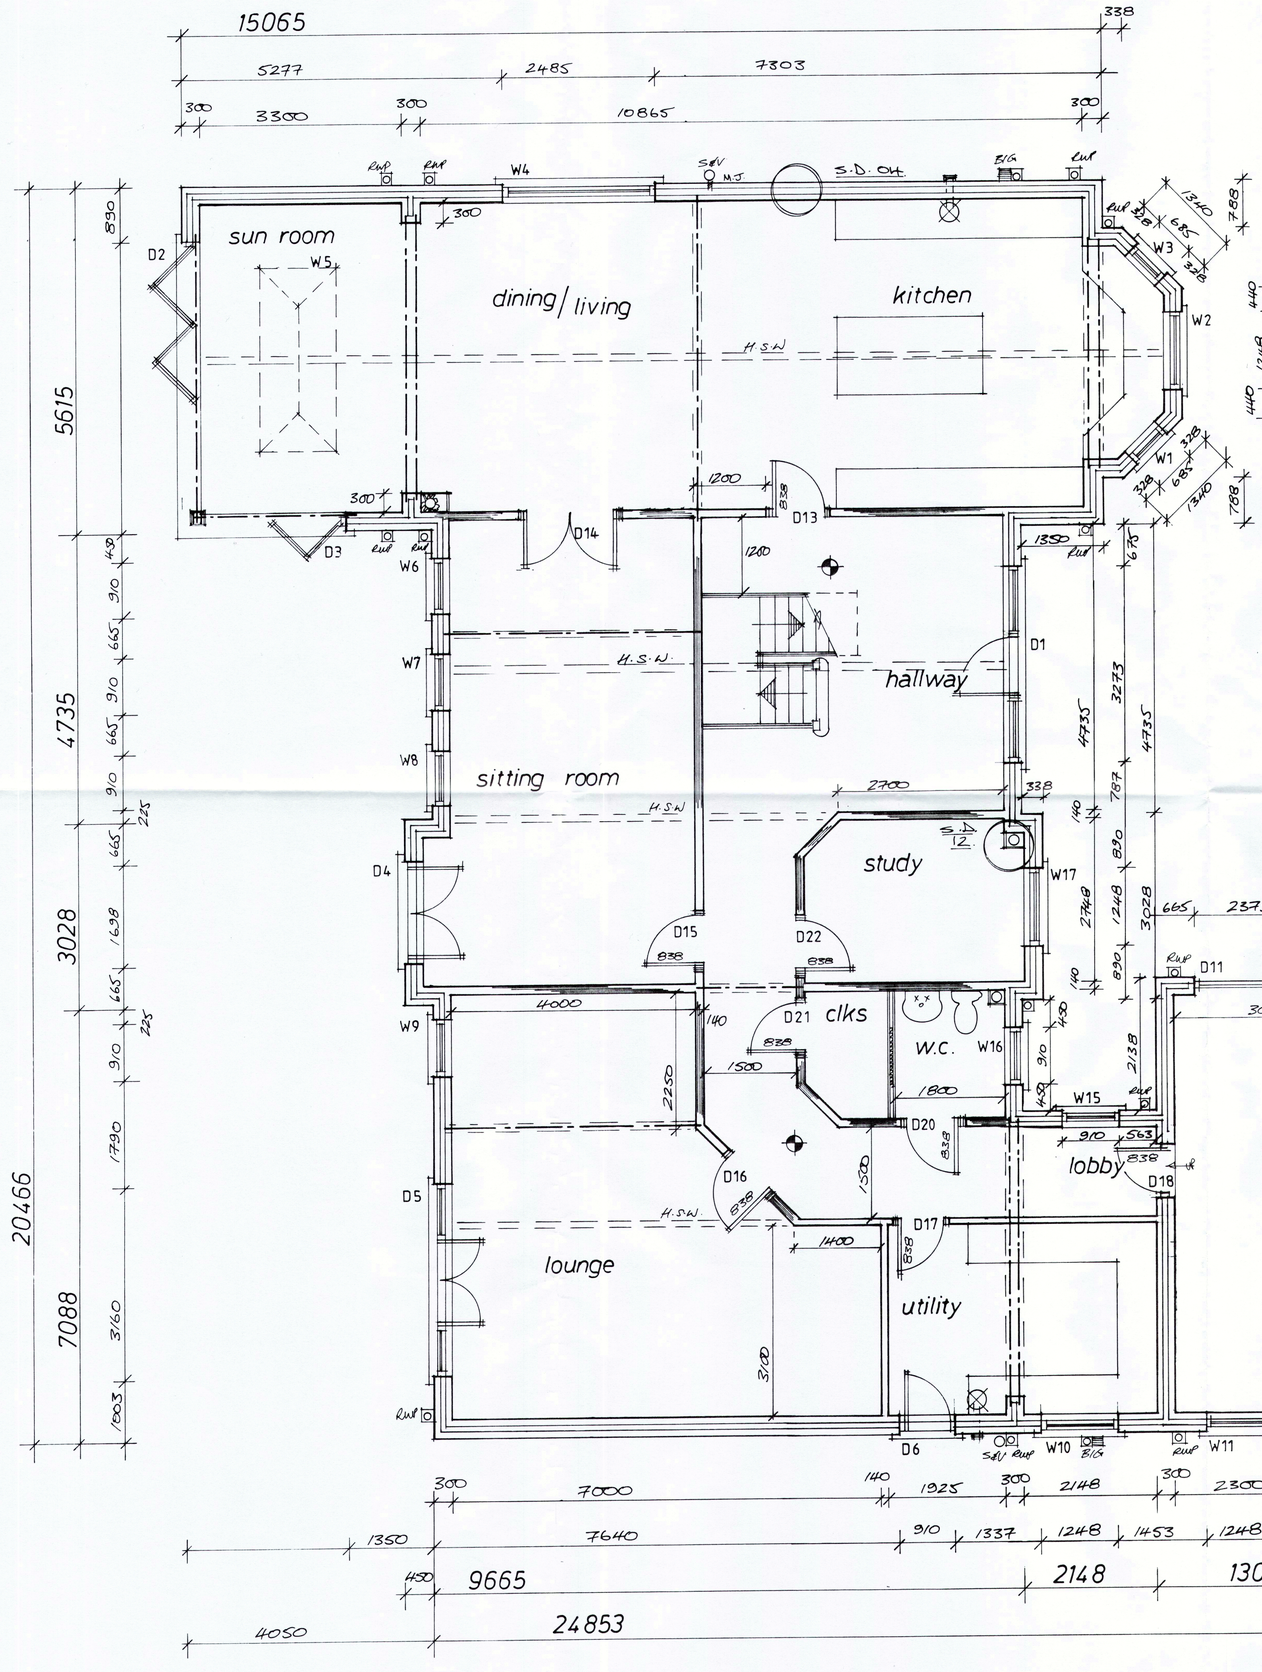

Rev	Notes	Date
B	PLANNING ALTS.	10/19
A	PLANNING ALTS.	08-19

Garry Greetham Associates
Residential Design Consultant
Westwood House
18 Carr Lane
Tankersley
Barnsley S75 3BE
Tel(01226)746573

PROJECT	Detached Dwelling
CLIENT	Mr. & Mrs. J. Frudd
TITLE	Ground Floor Layout
ADDRESS	108 Church Street, Gawber, Barnsley. S75 2RL
DRAWN BY	999
SCALE	1:50 DATE Apr 19
DRAWING No	907-06 REV B

Member of the Chartered Institute of Architectural Technologists