


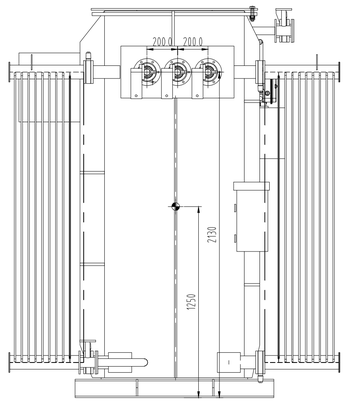


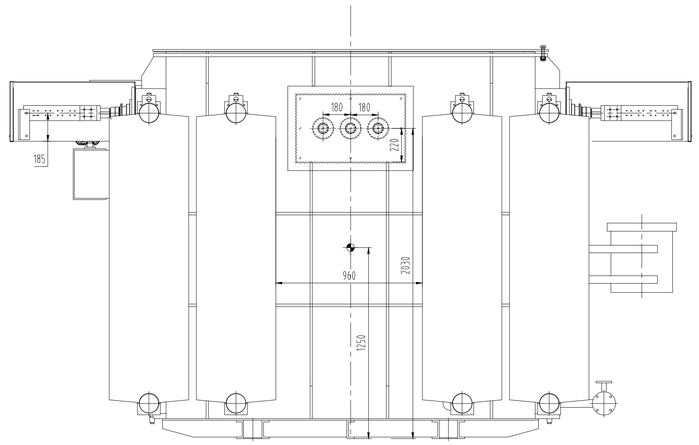

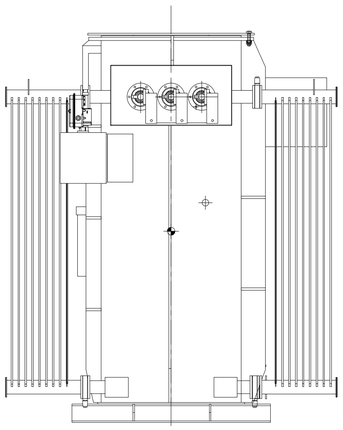

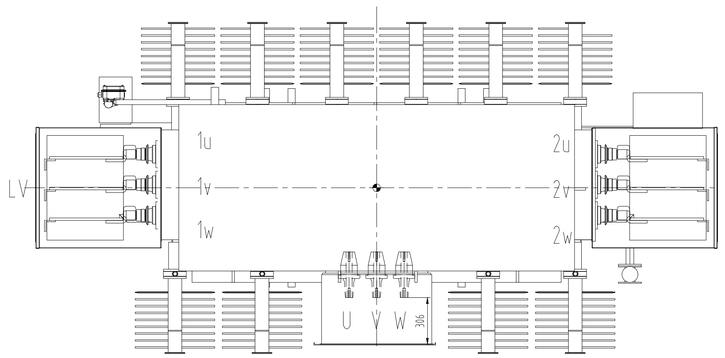

1 5.5MVA Transformer Plan & Elevation

Scale 1:20 @ A1 1:40 @ A3

1:10 0 100mm 200mm 300mm 400mm 500mm 600mm 700mm 800mm 900mm 1m
1:20 0 400mm 800mm 1200mm 1600mm 20m
1:50 0 1m 2m 3m 4m 5m
1:100 0 1m 2m 3m 4m 5m 6m 7m 8m 9m 10m

O	25.11.2020	Original	SF	SH	EG
Revision	Rev Date:	Revision Description:	Drn	Ckd	Appd

Revisions Schedule

Do not scale from this drawing

All reasonable care and diligence has been taken in the accuracy & content of this drawing. g2 Energy advises that care is taken if you should scale items from this drawing. g2 Energy should be consulted prior to the re-use of this drawing.

No part of this drawing may be reproduced , transcribed, stored in a retrieval system or transmitted in any form or by any means either electronic, mechanical, photocopying, recording or otherwise without the prior written permission of the copyright owner.

© 2020 Copyright of g2 Energy Limited. All Rights Reserved.

Olney Office Park, 1 Osier Way Olney, Buckinghamshire MK46 5FP United Kingdom

Telephone: 01234 482 482 Faxsimile: 01234 241 312
Web: www.g2energy.co.uk e-mail: enquiries@g2energy.co.uk

Project Number:	P3019
Project Title:	Barnsley Battery Storage
Client(s):	SMS
Project Issue Date:	Oct 2020
Drawn By: SF	Checked By: EG / Approved By: EG
Drawing Number:	P3019-150-01 Rev: O
Drawing Name:	5.5 MVA Transformer
Sheet Print Stamp:	
Scale: As Shown	@ Paper Size: A1
Drawing Status:	FOR PLANNING