



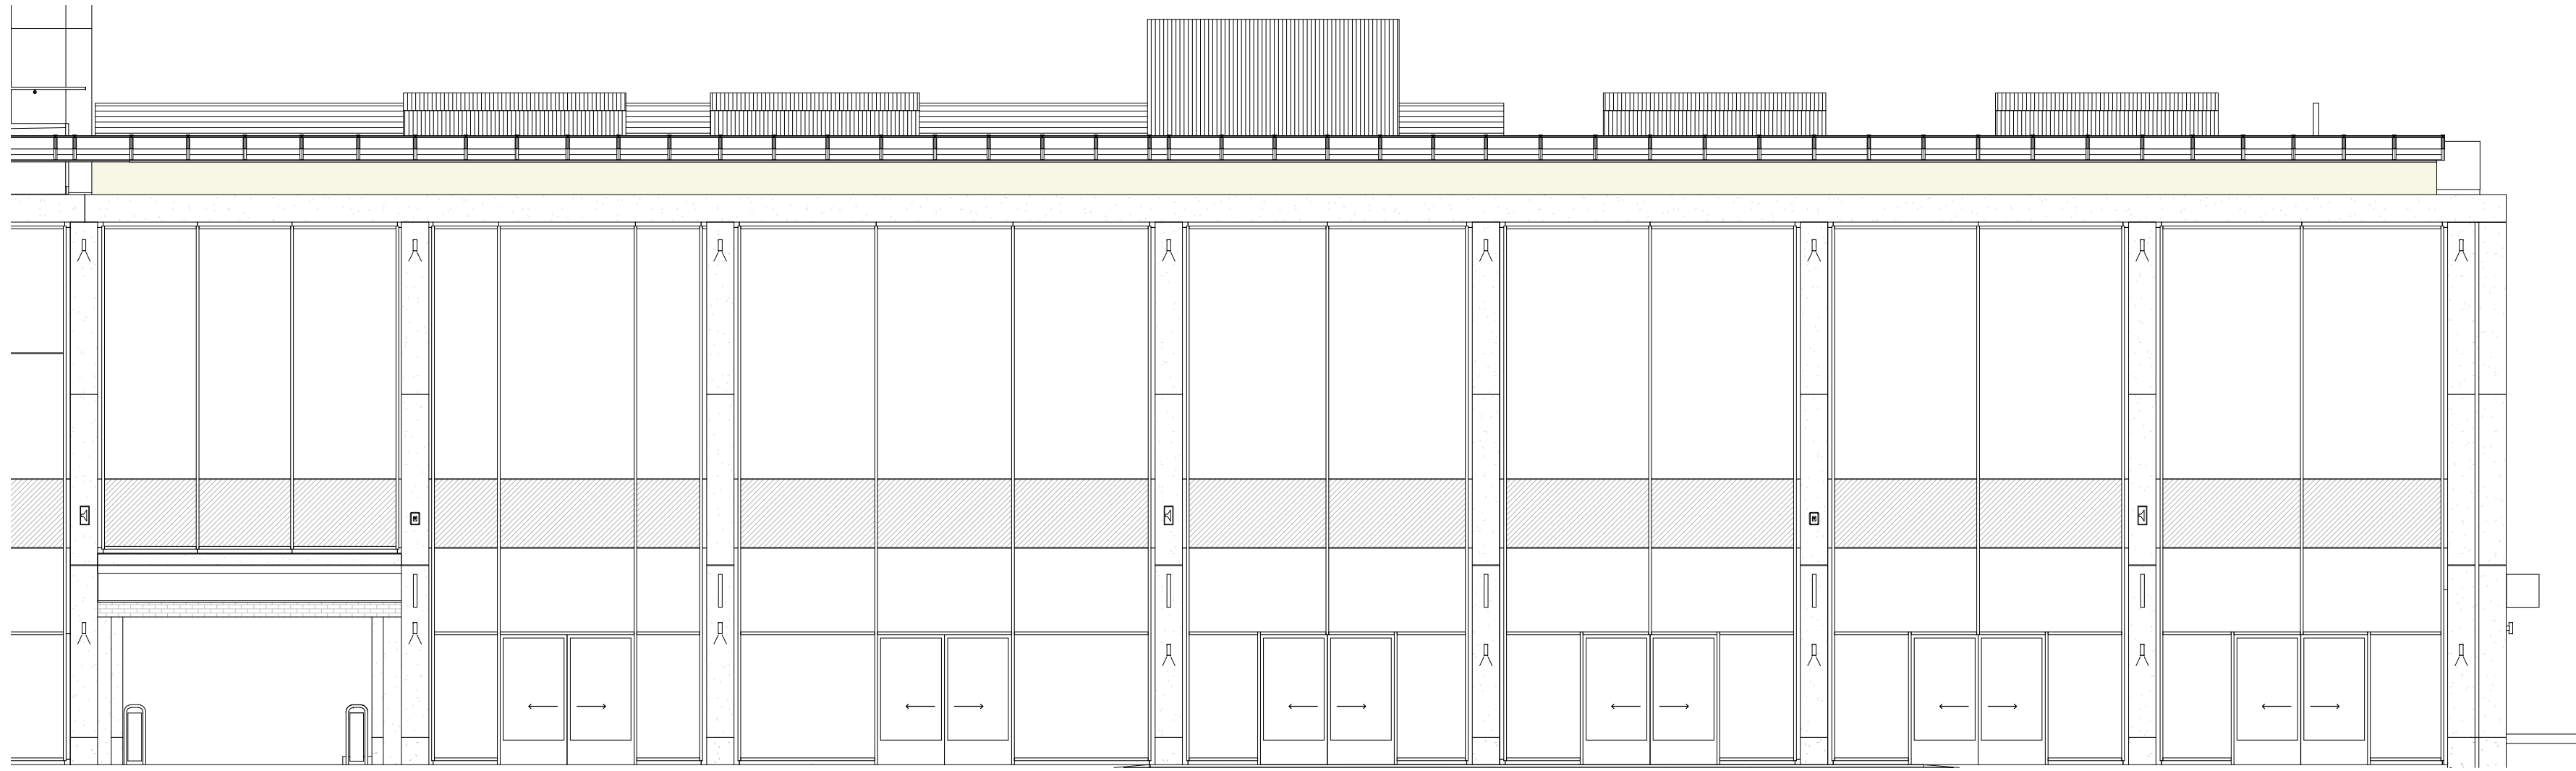

Existing Front Elevation

1 : 100 @ A1

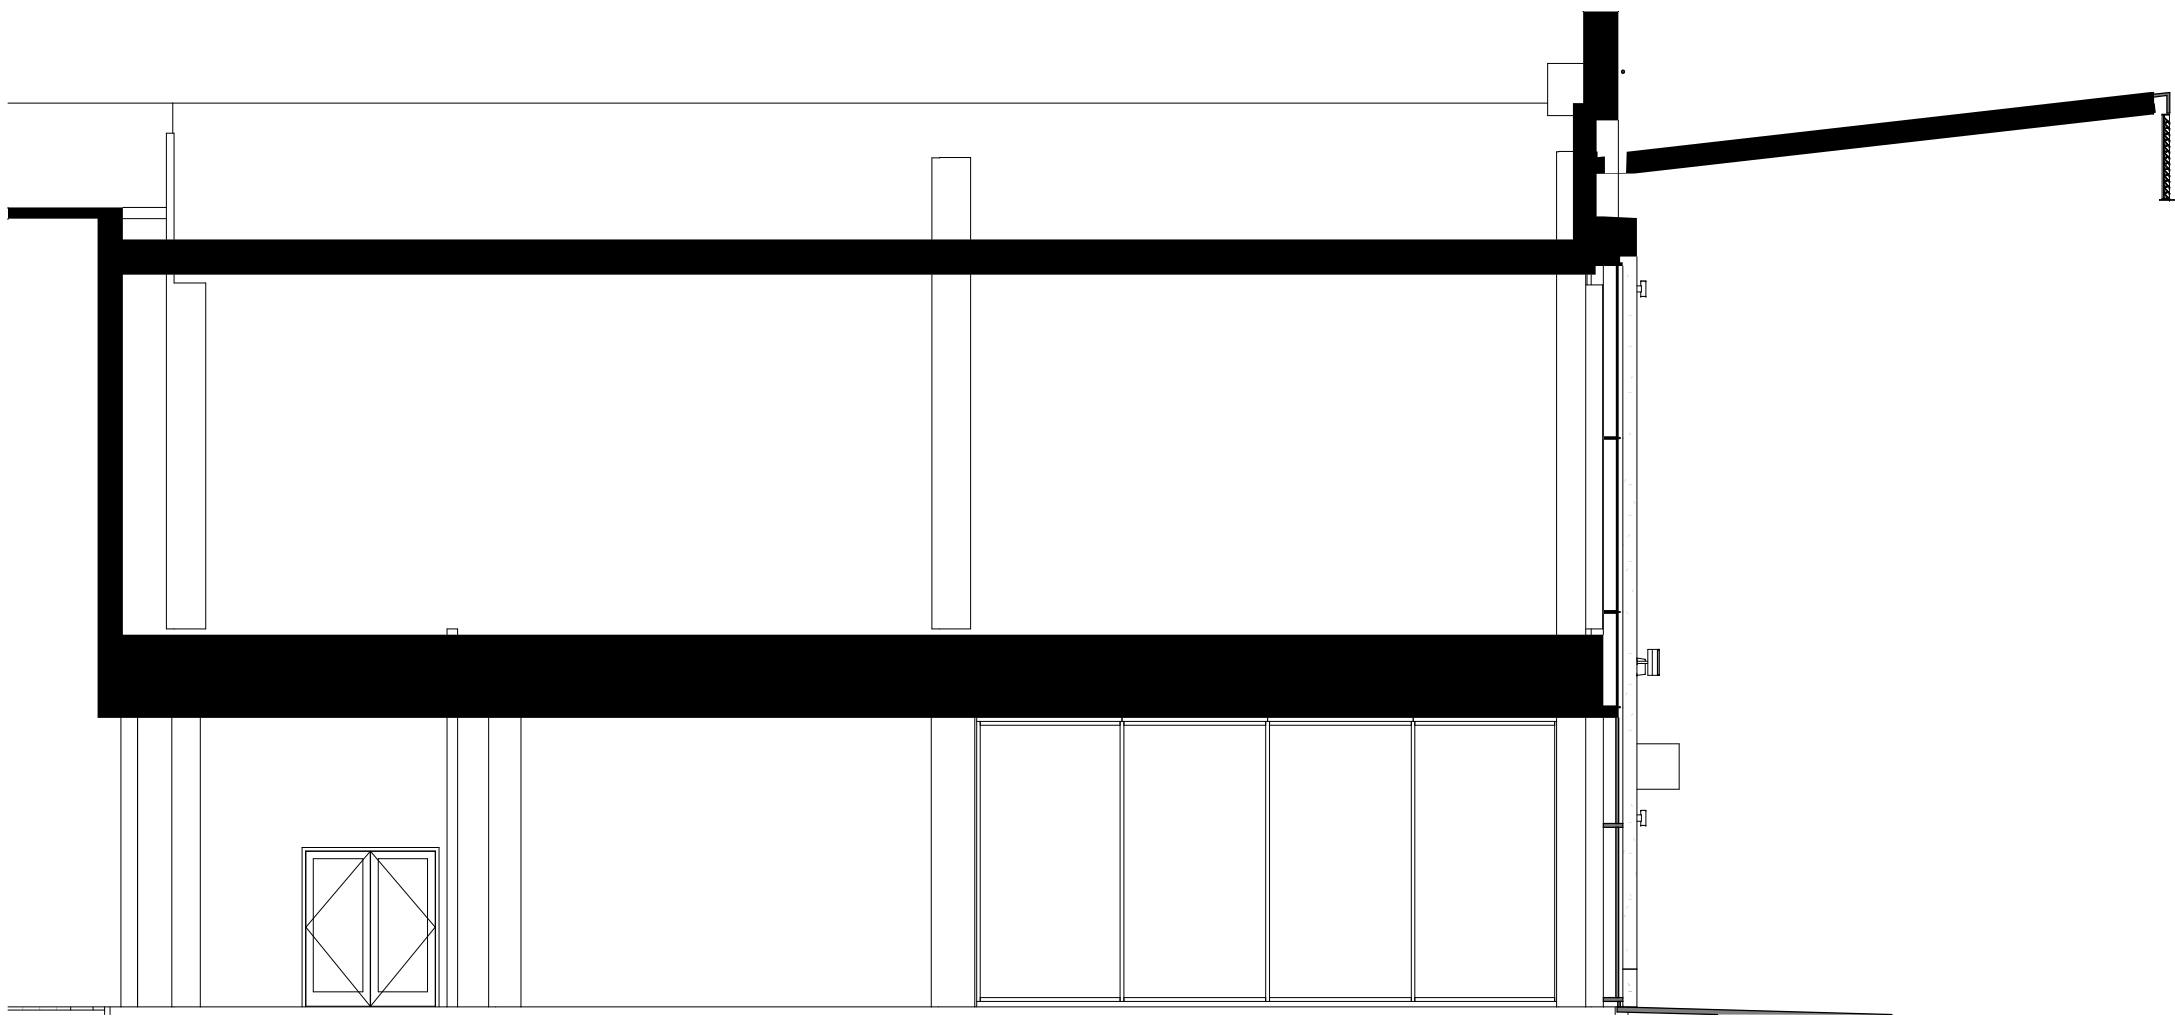

Existing Side Elevation (from walkway)

1 : 100 @ A1