
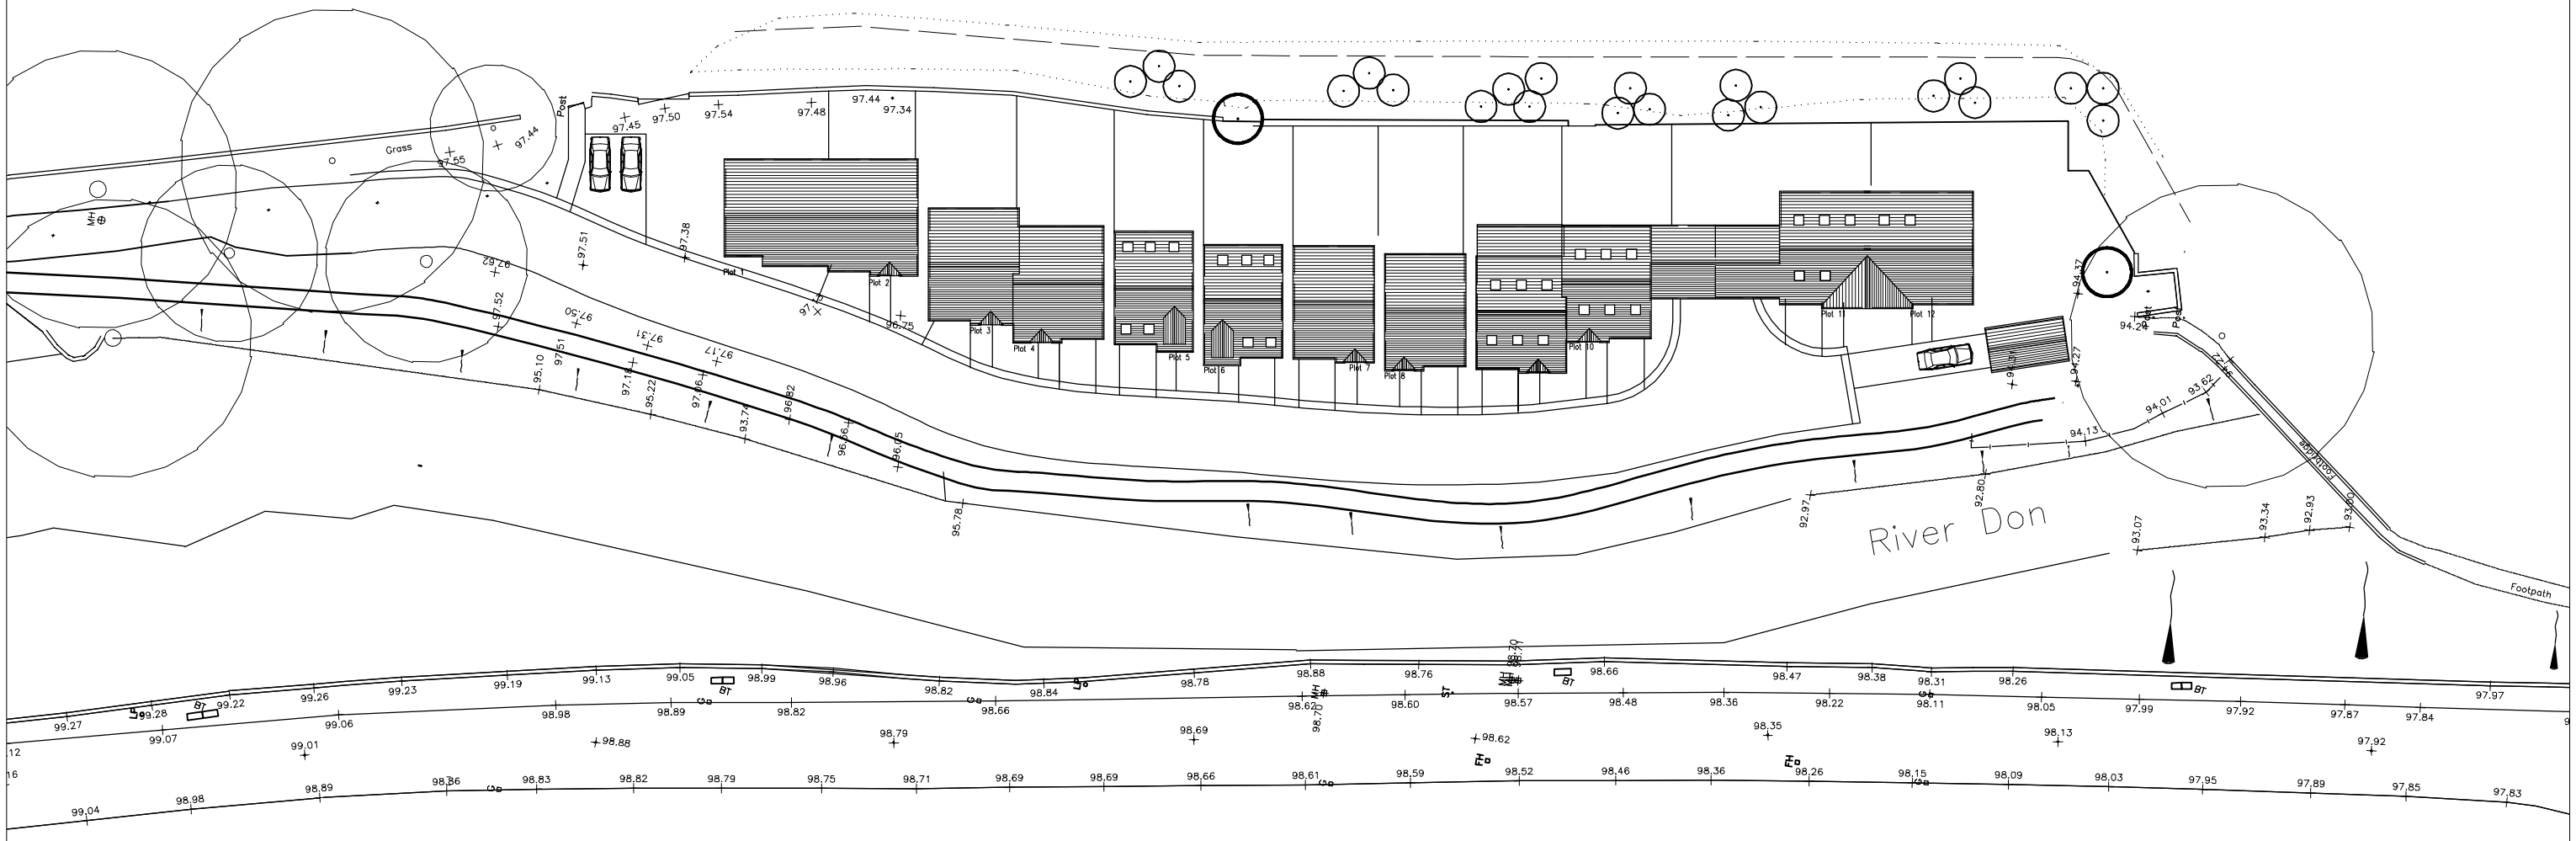


Site Layout – 1:1250

6m wide passing place constructed on the access route to the site.

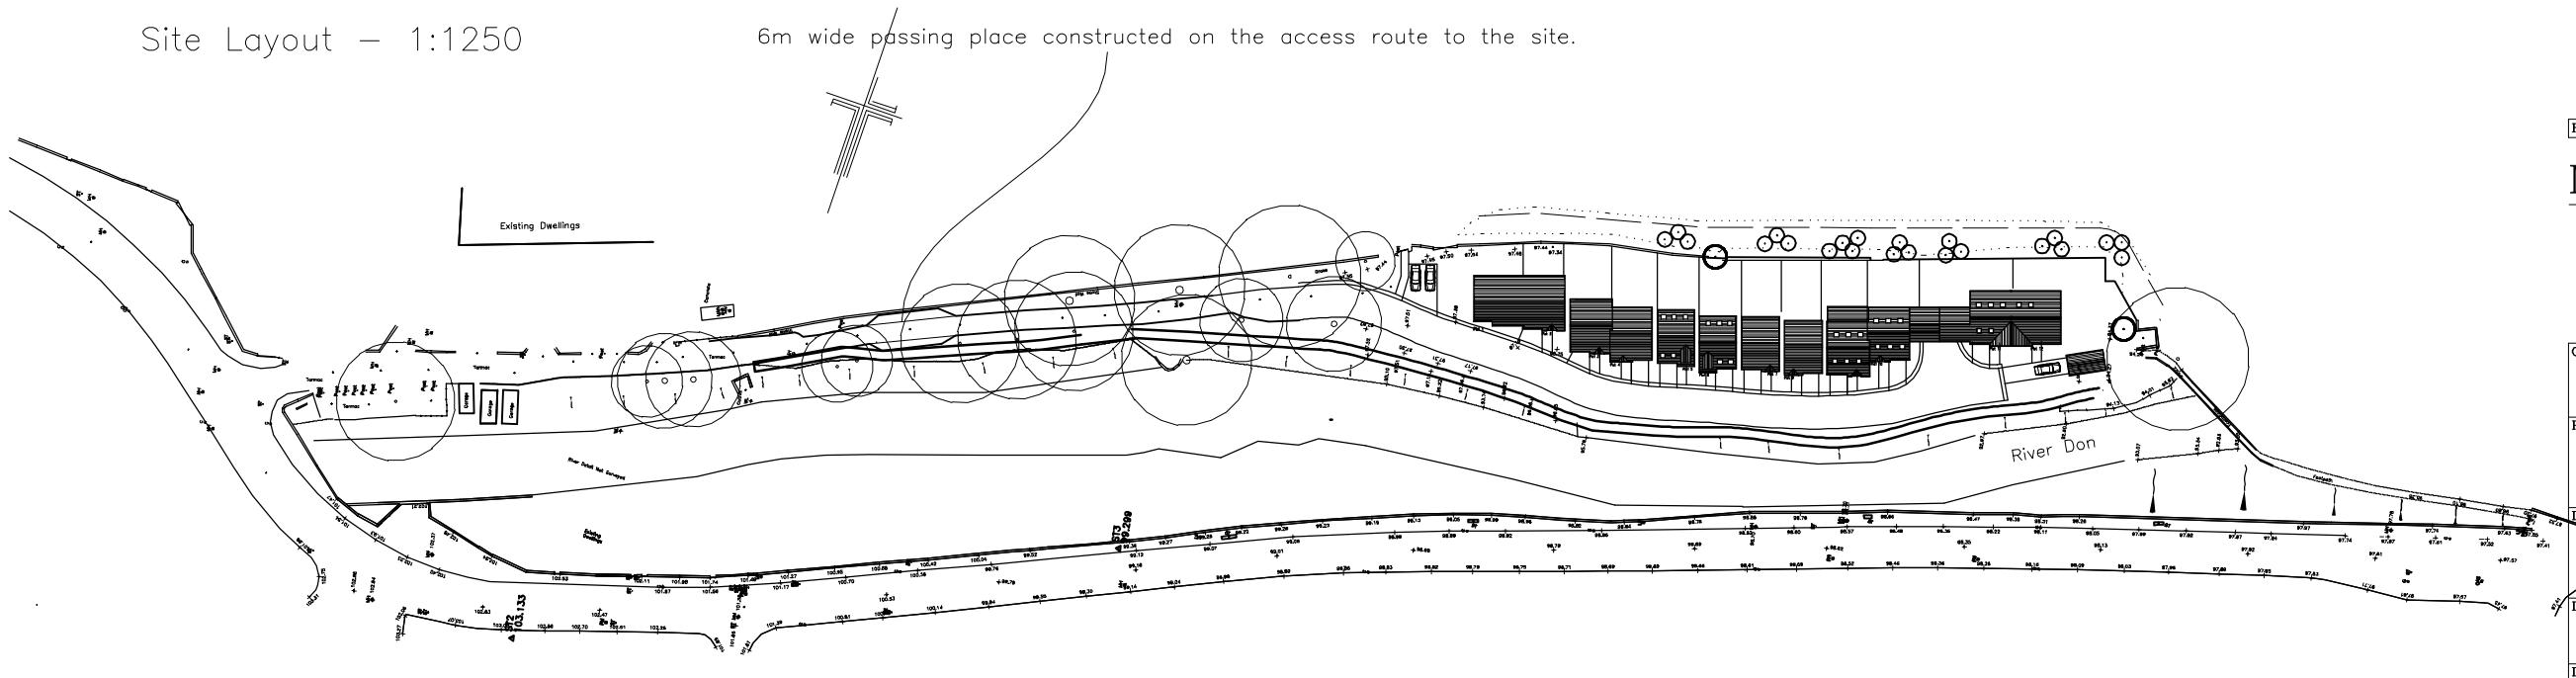

Rev:	Date:	Notes:

Mark Brotherton Ltd

Chartered Architect

FOX COTTAGE-WHITLEY ROAD-WHITLEY

WF12 0LU

TEL/FAX: 01924 459231

email:mba@tinyworld.co.uk

Client:	Mr J Hutchins
Project:	Hoyle Mill, Thurlstone. Residential Development
Drawing:	Proposed Layout
Date:	Jan 2005
Scale:	1:1250, 1:500
Drawing No:	0961/110
Rev:	

PDF created with pdfFactory trial version www.pdffactory.com