


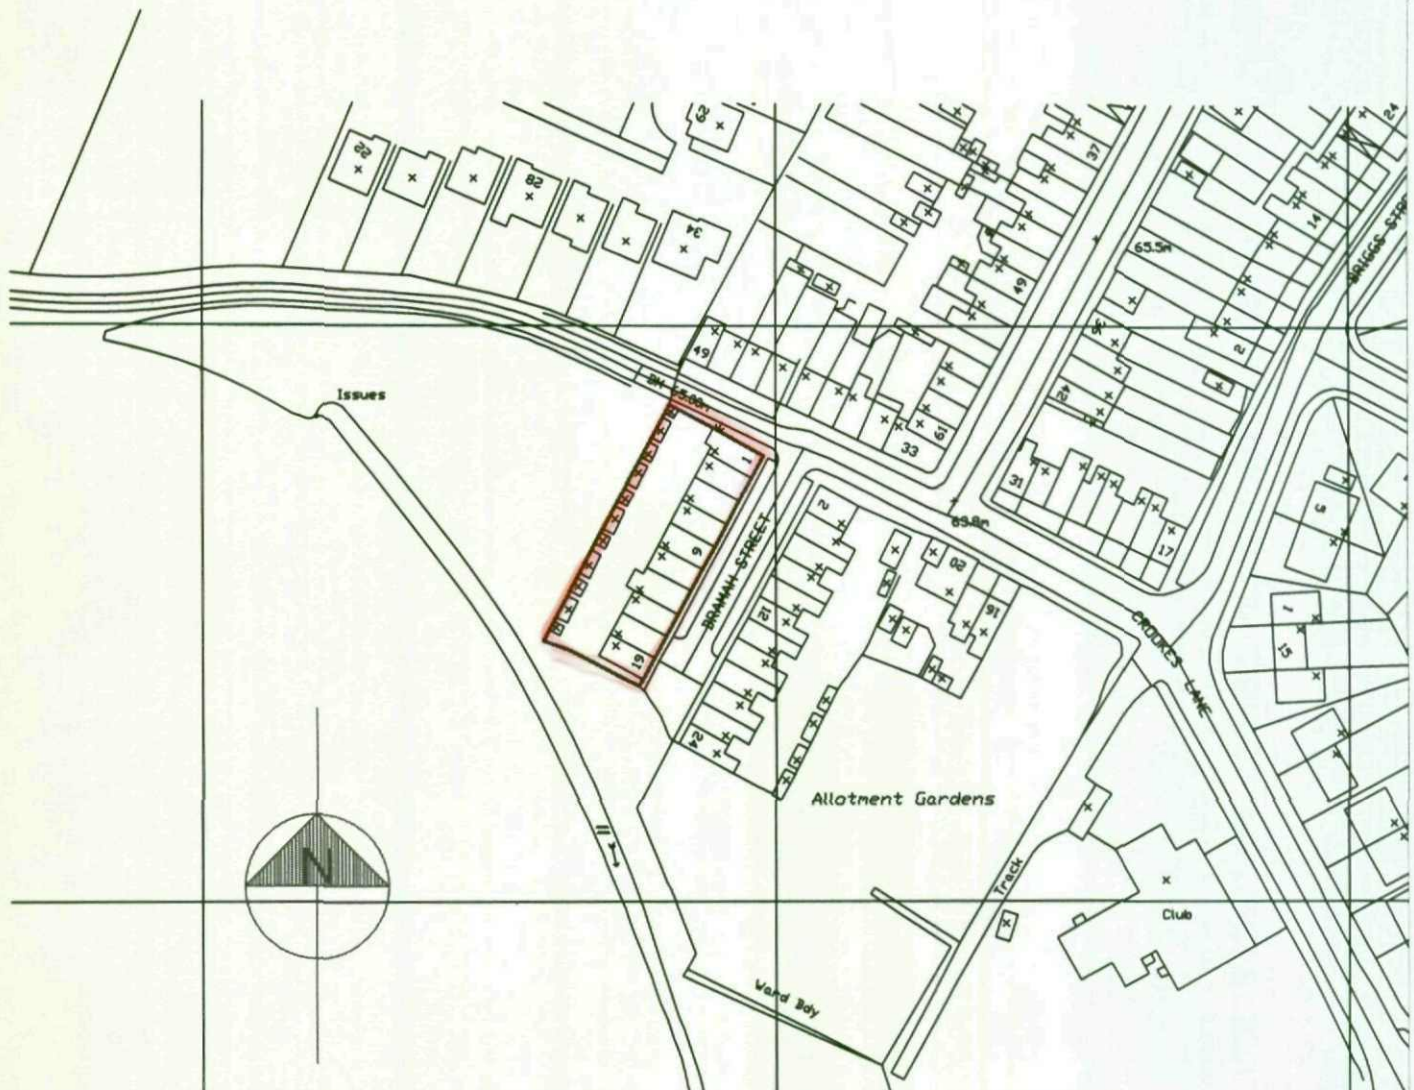

? Crown Copyright 2006. All rights reserved. Licence number 100020449

General Notes

- 1) To be read in conjunction with Drawings.
- 2) Do not scale from this drawing. Check all dimensions on site and report any discrepancies to the architect.
- 3) All structural and drainage work to be in the satisfaction of DCS on site.

Revisions

At:

SYHA Architects

43-47 Wellington Street
Sheffield
S1 4HF
tel: 0114 2900 278
fax: 0114 2900 290
web: www.syha.co.uk



Date May 2007	Job Dramatic Street
By EW	Client SYHA Developments
Scale 1:100	Time 0.5 hours

Dwg No

1/3