



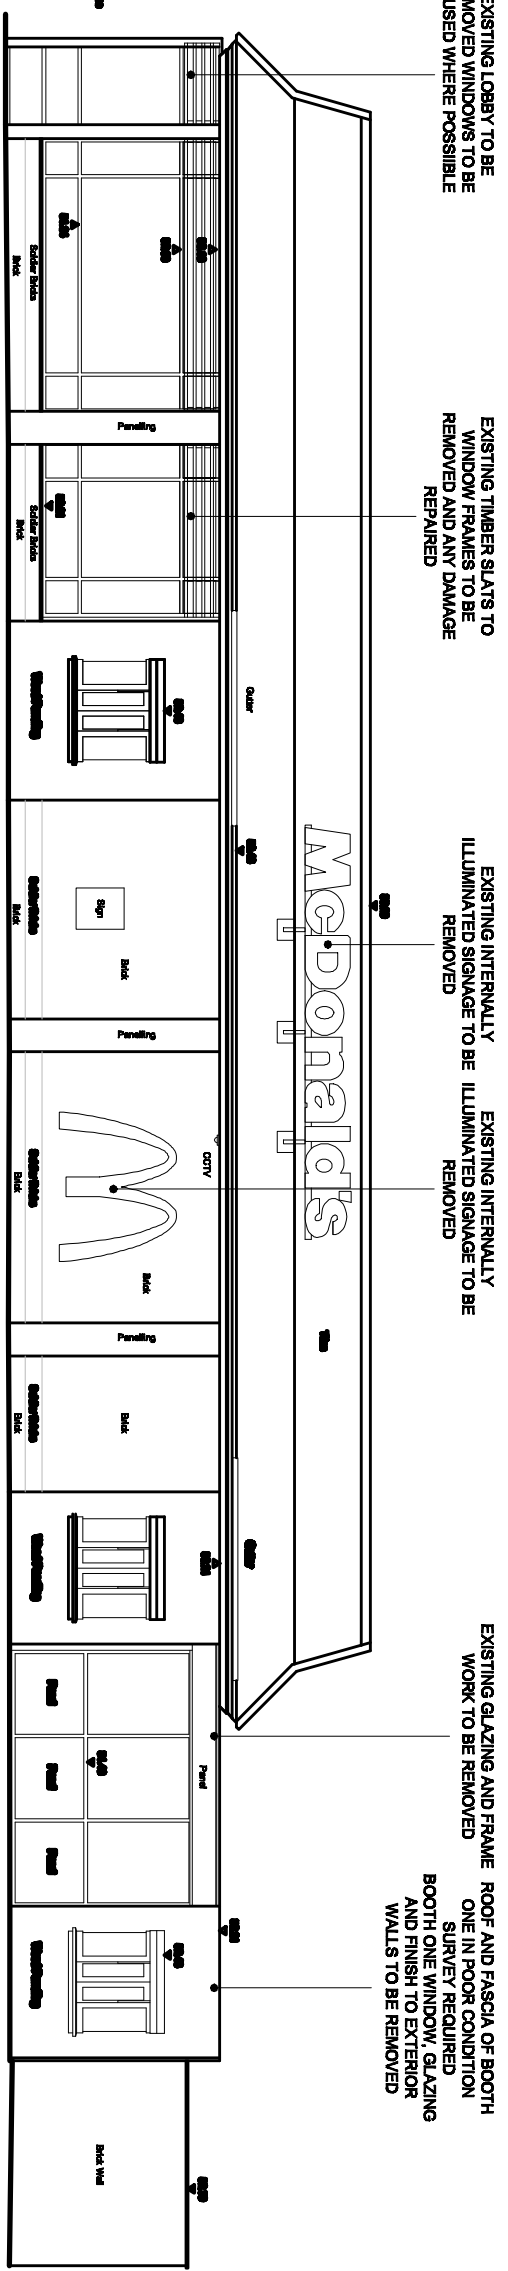

ELEVATION 2

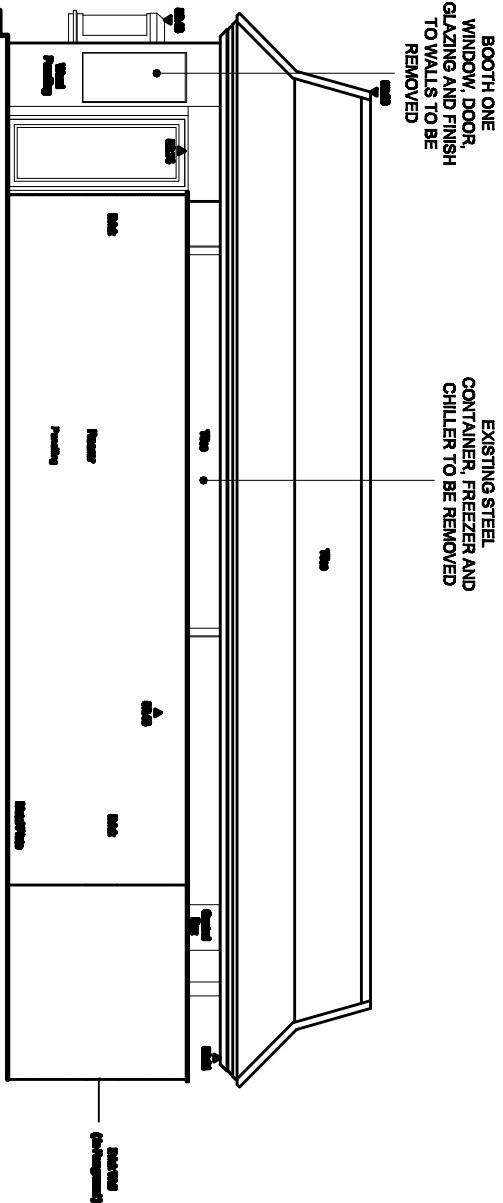


ELEVATION 4


BUILDING FINISHES	
DESCRIPTION	PROPOSED
WALLS	BRICK
ROOF	TILED
WINDOW FRAMES	WHITE ALUMINIUM
SOFFIT & FASCIA	WHITE ALUMINIUM
DOORS	WHITE ALUMINIUM
BOOTH WINDOWS (see schedule)	WHITE ALUMINIUM
	GREY ALUMINIUM RAL 7022 WITH APPLIED BOOTH GRAPHICS

Notes:
 All drawings to be used in conjunction with all other drawings on this contract.
 All existing drawings to be removed and discarded as McDonald's PI instruction. Any thing (holes, electrical cable, conduits, etc.) that is to be made good, shall run according to drawings.
 All surfaces that are to be re-sprayed, must be first treated with suitable primers as agreed with the McDonald's PI, prior to reaching new paint finish.
 Drive that locates including Service area to be clad in grey all purpose matting with black black stripes and curved corners.
 All areas in between boulders are to be clad in full height all purpose matting in black green.


EXISTING ELEVATIONS

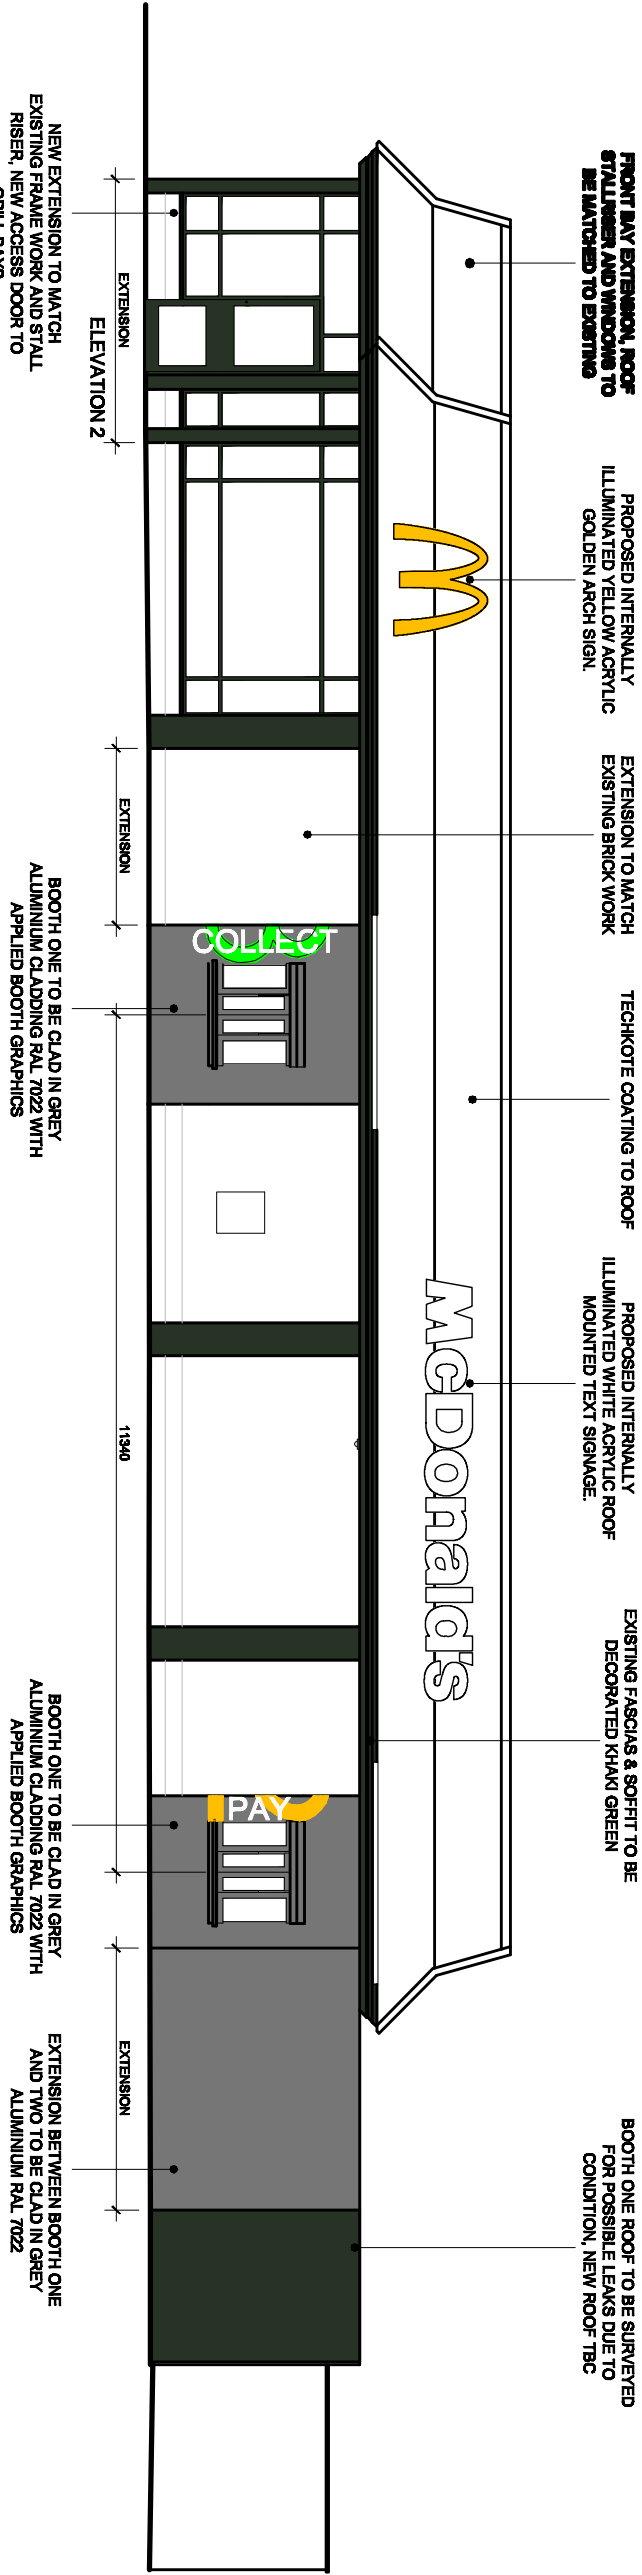

ON 2

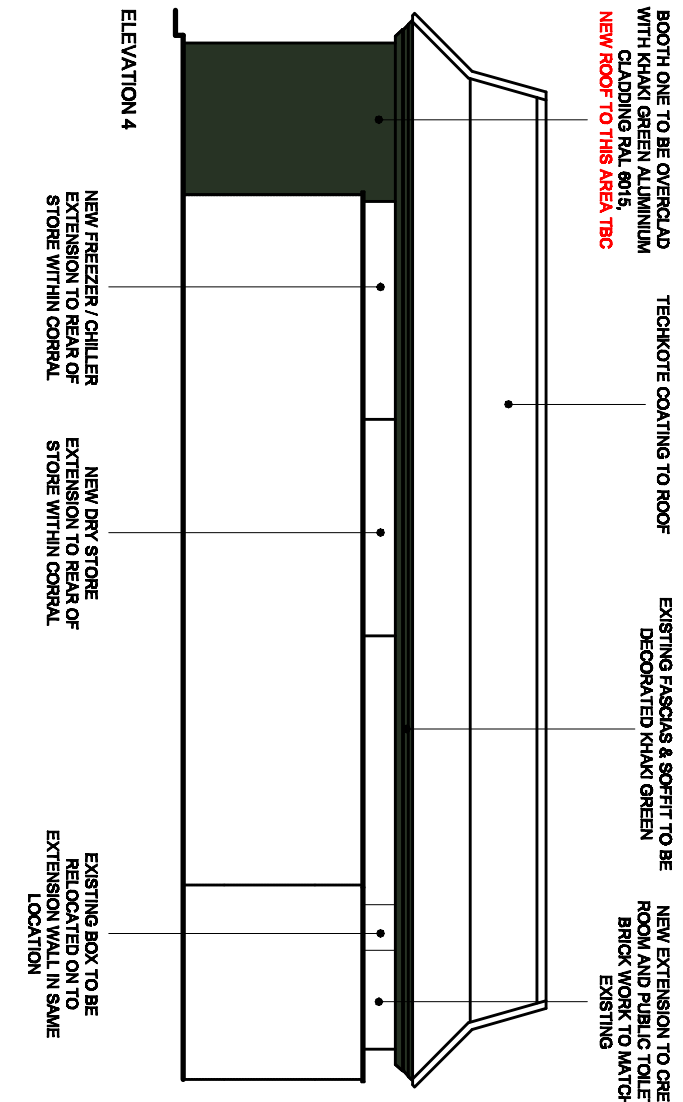

ELEVATION 4

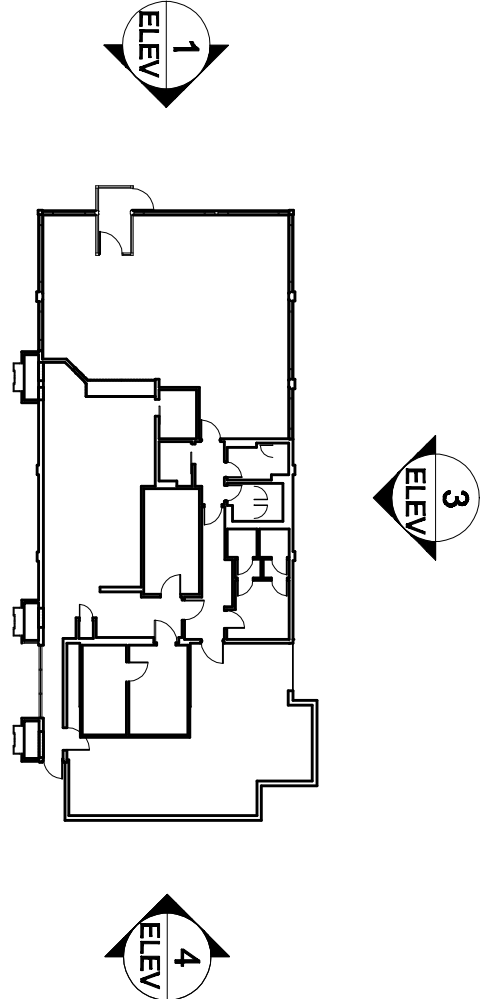

DATE