



BARNSLEY
Metropolitan Borough Council

FOR OFFICE USE

Application No. 2008/1223

Date Received

Fee Paid

Application for prior notification of agricultural or forestry development - proposed building.

Town and Country Planning General Permitted Development Order 1995

Schedule 2, parts 6 & 7

Publication of planning applications on council websites

Please note that with the exception of applicant contact details and Certificates of Ownership, the information provided on this application form and in supporting documents may be published on the council's website.

If you have provided any other information as part of your application which falls within the definition of personal data under the Data Protection Act which you do not wish to be published on the council's website, please contact the council's planning department.

Please complete using block capitals and black ink.

It is important that you read the accompanying guidance notes as incorrect completion will delay the processing of your application.

1. Applicant Name and Address

Title:	MR	First name:	Roger
Last name:	MAYES		
Company (optional):	Farmer - Farmer		
Unit:		House number:	
		House suffix:	
House name:	KNOLL FARM House		
Address 1:	OFF, Lidgett Lane		
Address 2:	Pilley, Barnsley		
Address 3:	South Yorkshire		
Town:			
County:			
Country:			
Postcode:	S753BS		

2. Agent Name and Address

Title:		First name:	
Last name:			
Company (optional):			
Unit:		House number:	
		House suffix:	
House name:			
Address 1:			
Address 2:			
Address 3:			
Town:			
County:			
Country:			
Postcode:			

3. Site Address Details

Please provide the full postal address of the application site.

Unit: House number: House suffix:

House name: Knoll Farm House

Address 1: Off Lidgett Lane

Address 2: Pillay Barnsley

Address 3: South Yorkshire

Town:

County:

Postcode (optional): S75 3BS

Description of location or a grid reference.
(must be completed if postcode is not known):

Easting: Northing:

Description:

4. The Proposed Building

Please indicate which of the following are involved in your proposal:

☒ A new building ☐ An extension ☐ An alteration

Please describe the type of building: Agricultural out Building

Please state the dimensions:

Length	28500mm	metres
Height to eaves	3375mm	metres
Breadth	4800mm	metres
Height to ridge	3325mm	metres

Please describe the walls and the roof materials and colours:

Walls - Materials:	100mm Concrete Block
Walls - External colour:	Concrete
Roof - Materials:	Green Formed Metal Sheets
Roof - External colour:	Green

Has an agricultural building been constructed on this unit within the last two years? ☐ Yes ☒ No

If Yes: What is the overall ground area: 158.88metres²

What is its distance from the proposed new building: metres

Would the proposed building be used to house livestock, slurry or sewage sludge? ☐ Yes ☒ No

If Yes will the building be more than 400 metres from the nearest house excluding the farmhouse? ☐ Yes ☒ No

Would the floor area of the building exceed 465 square metres? ☐ Yes ☐ No

Has any building, works, pond, plant/machinery, or fishtank been erected within 90 metres of the proposed development within the last 2 years? ☐ Yes ☒ No

5. Agricultural and Forestry Developments

What is the area of the proposed agricultural unit? Square metres/Hectares (delete as appropriate).

What is the area of the parcel of land where the development is to be located? Please tick only one box:

☐ 1 hectare or more ☐ Less than 1 hectare but at least 0.4 hectare ☐ Less than 0.4 hectare

How long has the land on which the proposed development would be located been in use for agriculture for the purposes of a trade or business? Years: Months:

Is the proposed development reasonably necessary for the purposes of agriculture? ☐ Yes ☐ No

If Yes, please explain why:

Is the proposed development designed for the purposes of agriculture? ☐ Yes ☐ No

If Yes, please explain why:

Does the proposed development involve any alteration to a dwelling? ☐ Yes ☐ No

Is the proposed development more than 25 metres from a metalled part of a trunk or classified road? ☐ Yes ☐ No

Is the proposed development within 3 kilometres of an aerodrome? ☐ Yes ☐ No

What is the height of the proposed development? metres ☐ Not applicable

Would the proposed development affect an ancient monument, archaeological site or listed building or would it be within a Site of Special Scientific Interest or a local nature reserve? ☐ Yes ☐ No

If Yes please provide details:

6. Planning Application Requirements - Checklist

Please read the following checklist to make sure you have sent all the information in support of your proposal. Failure to submit all information required will result in your application being deemed invalid. It will not be considered valid until all information required by the Local Planning Authority has been submitted.

3 copies of a completed and dated application form:



The correct fee:



3 copies of a plan which identifies the land to which the application relates drawn to an identified scale and showing the direction of North:



7. Declaration

I/we hereby apply for planning permission/consent as described in this form and the accompanying plans/drawings and additional information.

Signed - Applicant:

Or signed - Agent:

Date (DD/MM/YYYY):

13-8-2008 (date cannot be pre-application)

8. Applicant Contact Details

Telephone numbers

Country code: National number:

Extension number:

Country code: Mobile number (optional):

Country code: Fax number (optional):

Email address (optional):

9. Agent Contact Details

Telephone numbers

Country code: National number:

Extension number:

Country code: Mobile number (optional):

Country code: Fax number (optional):

Email address (optional):

10. Site Visit

Can the site be seen from a public road, public footpath, bridleway or other public land?

☐ Yes

☒ No

If the planning authority needs to make an appointment to carry out a site visit, whom should they contact? (Please select only one)

☐ Agent

☒ Applicant

☐ Other (if different from the agent/applicant's details)

If Other has been selected, please provide:

Contact name:

Telephone number:

Email address:

Barnsley Metropolitan
Borough Council

19 AUG 2008

Corporate Mail Room

P+T DC

NO Cheque

2000

PLAN

SCALE 1:100

ROGER MATHES

KNOLL FARM HOUSE

PILGER

ST5 365

100MM CONCRETE BLOCK E/F

450MM PILLARS

225x50 ROOF JOISTS

100x50 COUNTER LATHING

GREEN FORMED PLYTH SHEETS




ALL TAKEN OFF 600x225 STRIP FOUNDATION

MIN 150MM COMPACT HARDWARE

MIN 125MM REINFORCED CONCRETE FLOOR

4800

FRONT ELEVATION

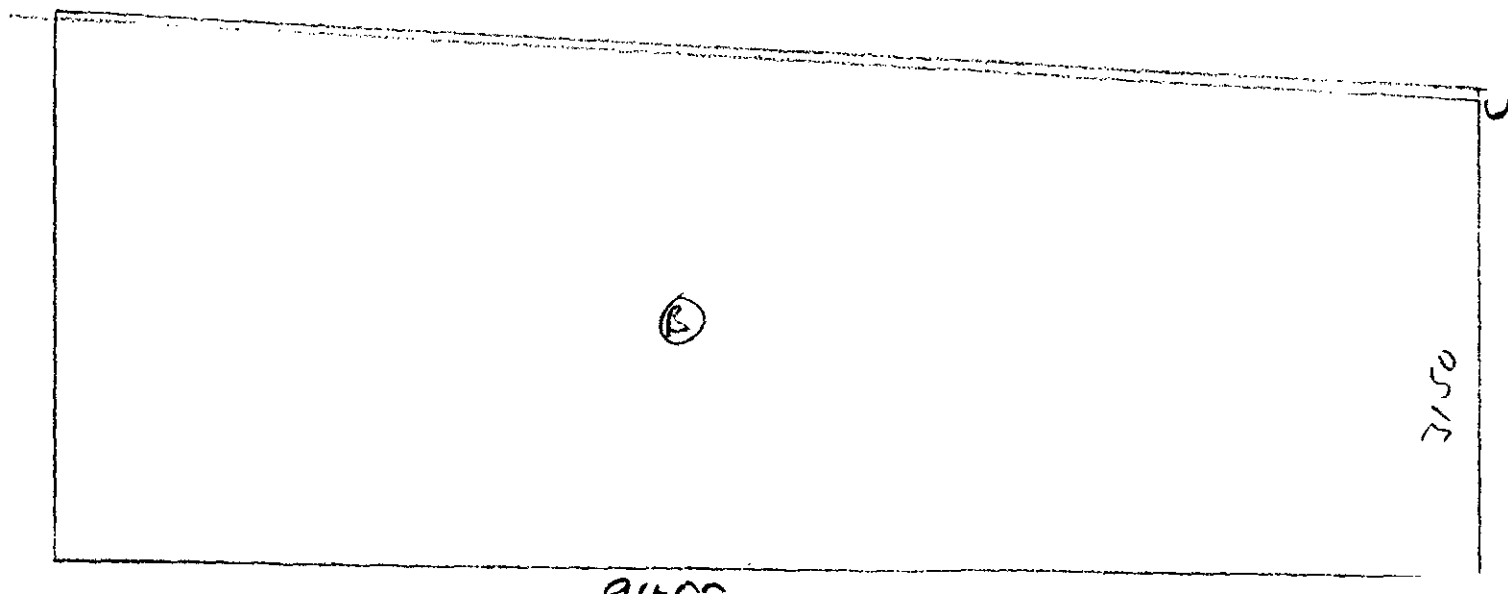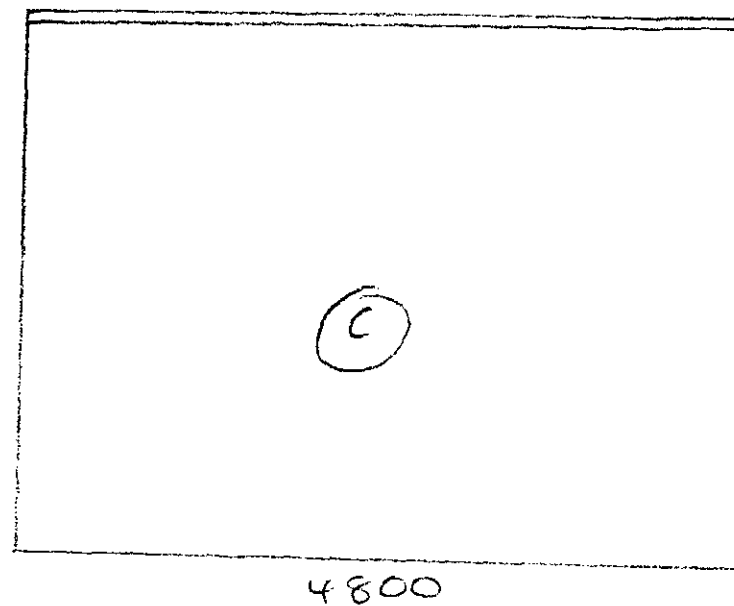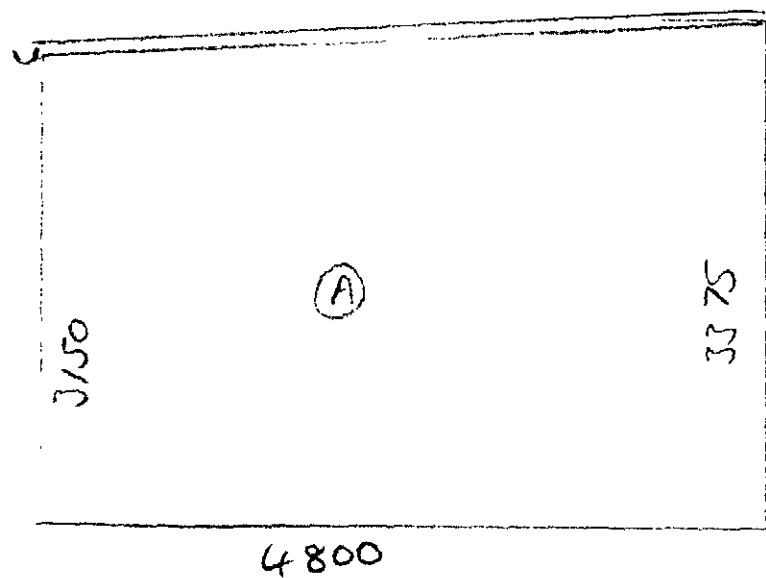

ROGER MATES
KNOLL FARM HOUSE
PILLEY
S75 3BS

SCALE 1:50

