

Notes:

Proposed materials :
Dry stone coursed external wall with new blockwork inner leaf
Panel roof sheets to LA approval
Timber frame and Yorkshire treated boarding 150mm x 12mm on sw sub frame
Oak frame timber windows and doors with natural finish
Plastic gutters and rups




Copyright Reserved. This drawing must only be used for the client and location specified in the title block. It may not be copied by any third party without prior written consent from Walker Associates. This drawing is only for the purposes described below and must not be used for any other purpose.

Do not scale from this drawing, all dimensions are in millimetres unless otherwise stated and should be considered as guides subject to on-site confirmation.

Prior to any work on site Walker Associates, must be contacted to check the validity of the drawing.

Rev	Date	Amendment	By

PLANNING 02

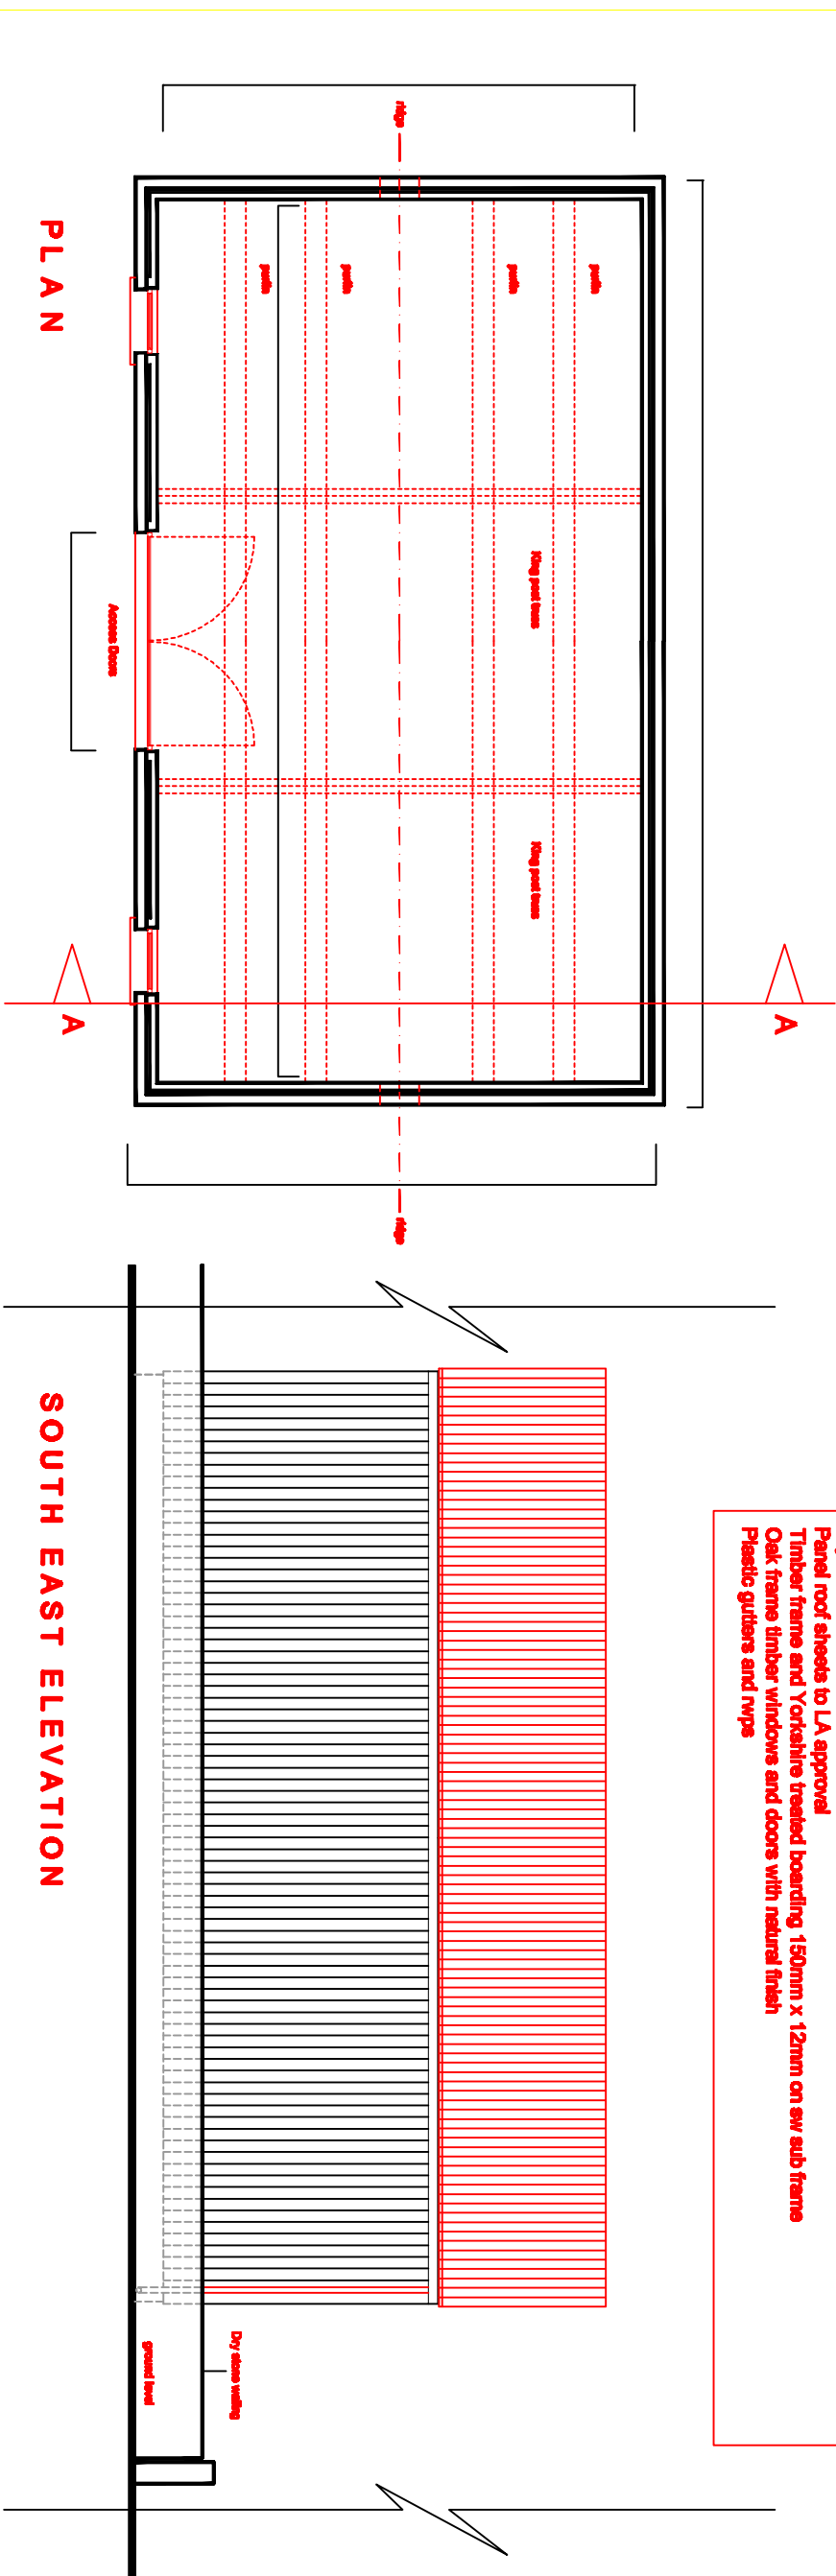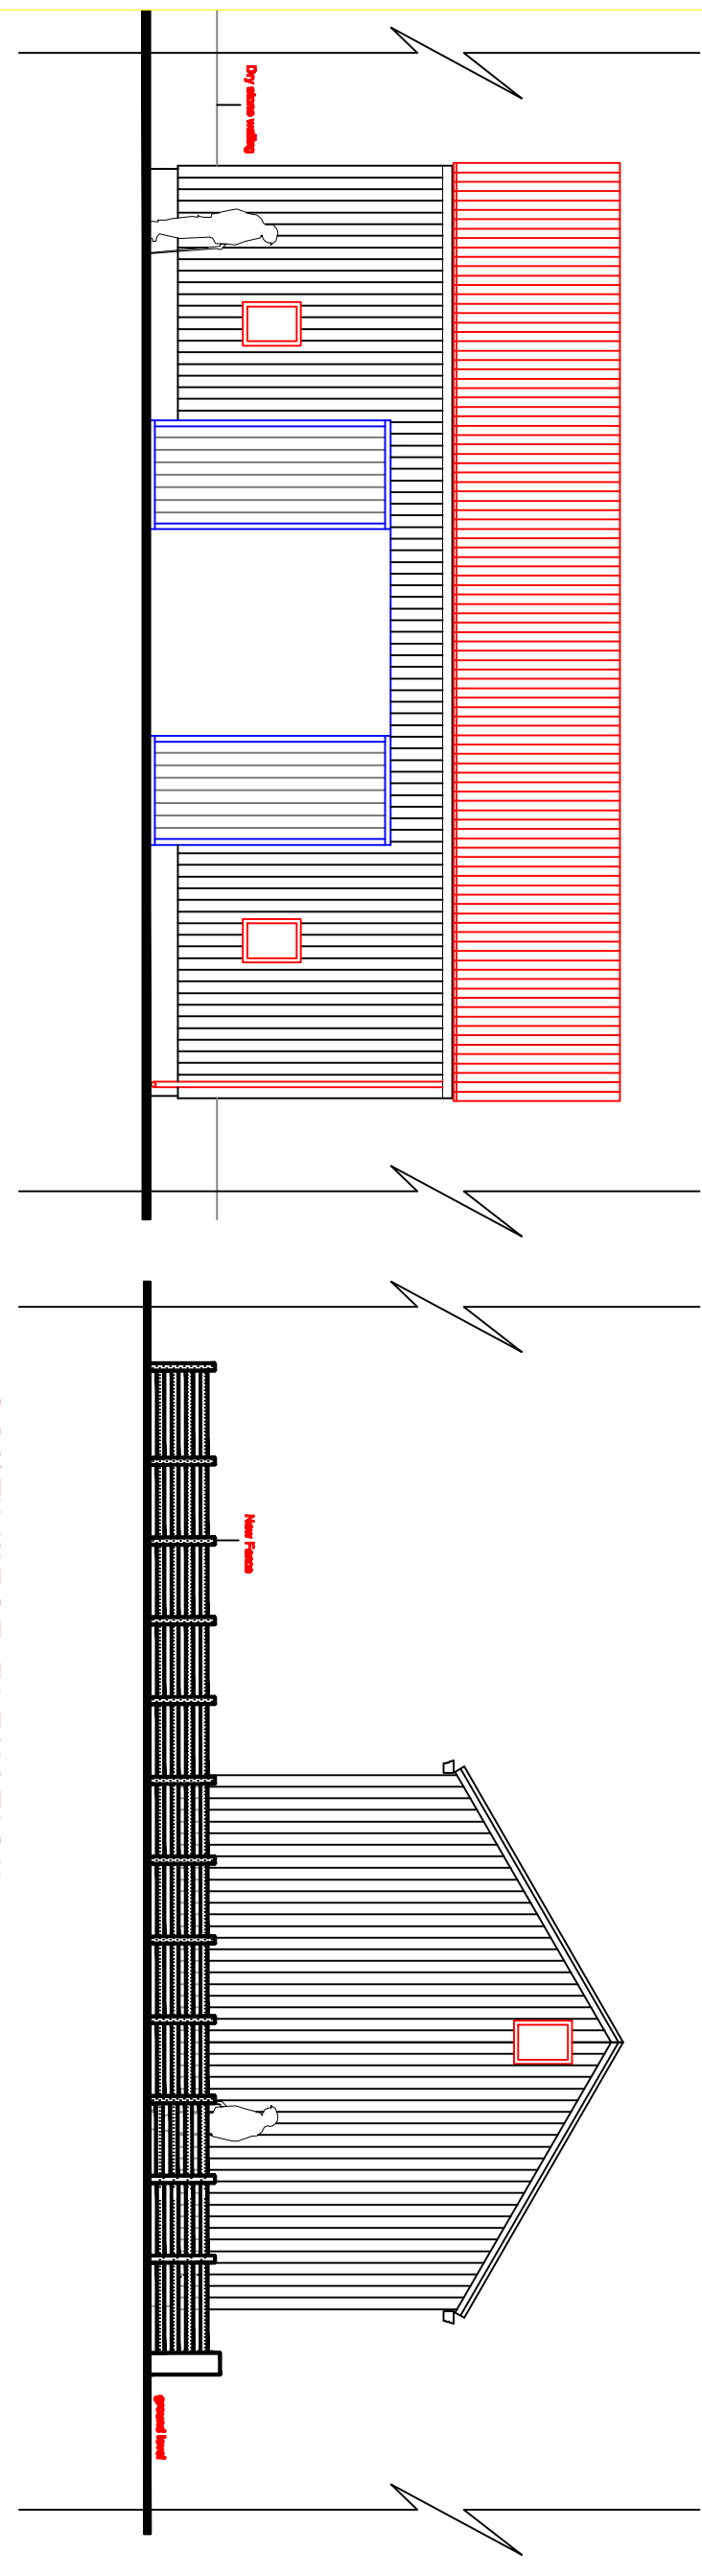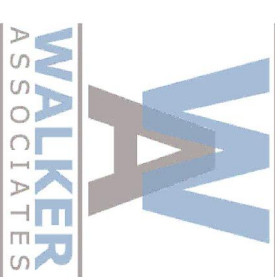

5 New Hagg,
Oxfield Road,
Horley, Horsham,
Huddersfield,
West Yorkshire,
HD8 8RN

Tel: 01484 303600

Email: enquiries.walkerassociates@gmail.com

Proposed details 02

scale 1:100