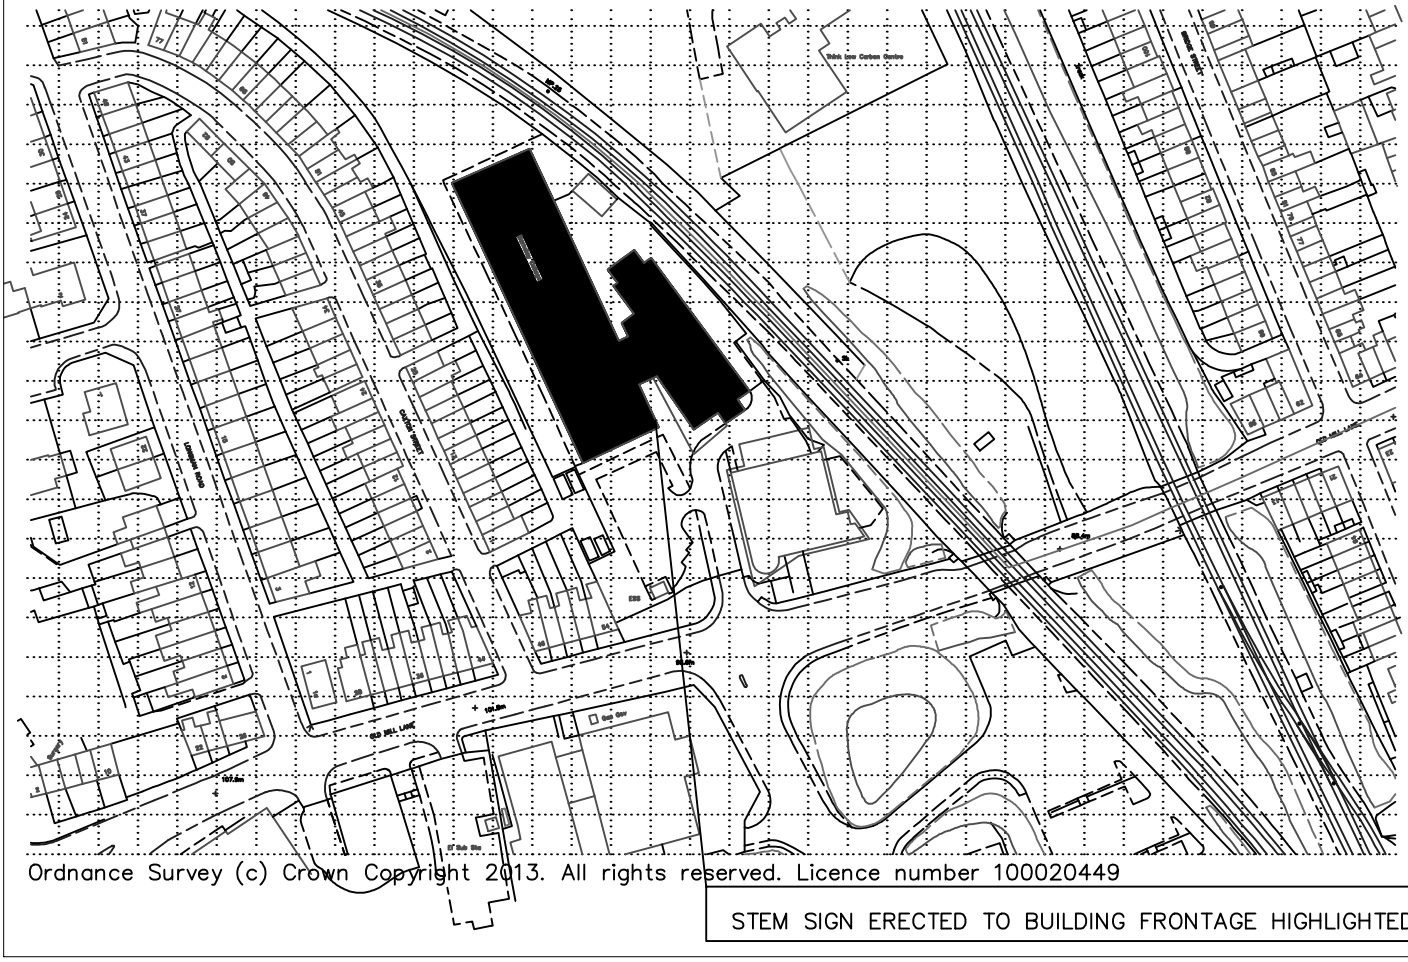


Ordnance Survey (c) Crown Copyright 2013. All rights reserved. Licence number 100020449

STEM SIGN ERECTED TO BUILDING FRONTAGE HIGHLIGHTED

Barnsley College
Church Street
Barnsley
S Yorks
S70 2AX
Tel: 01226216216
Fax: 01226216553

STEM CENTRE
OFF OLD MILL
LANE
Barnsley
S Yorks
S70 5NQ

Date: 28.03.14	Drawing No. BCMH-P001
Drawing Title: STEM BLOCK PLAN	
Drawn: PS	Scale: 1:100