



## 210 - STREET SCENES

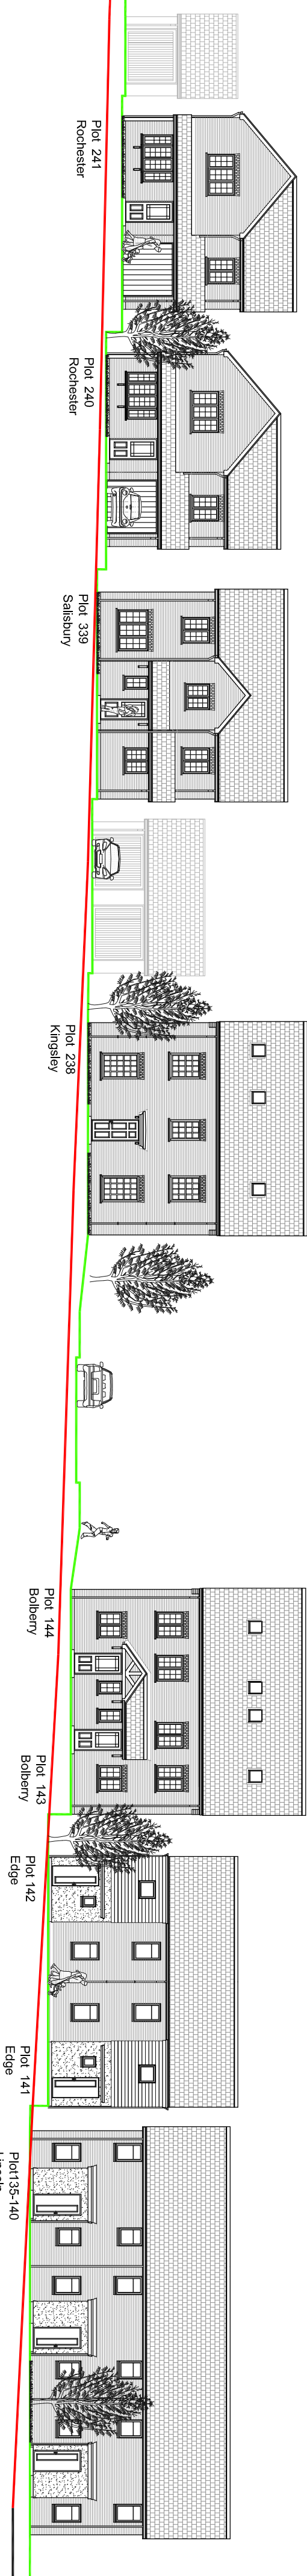


## Street scene A-A




### Street Scene A-A cont.

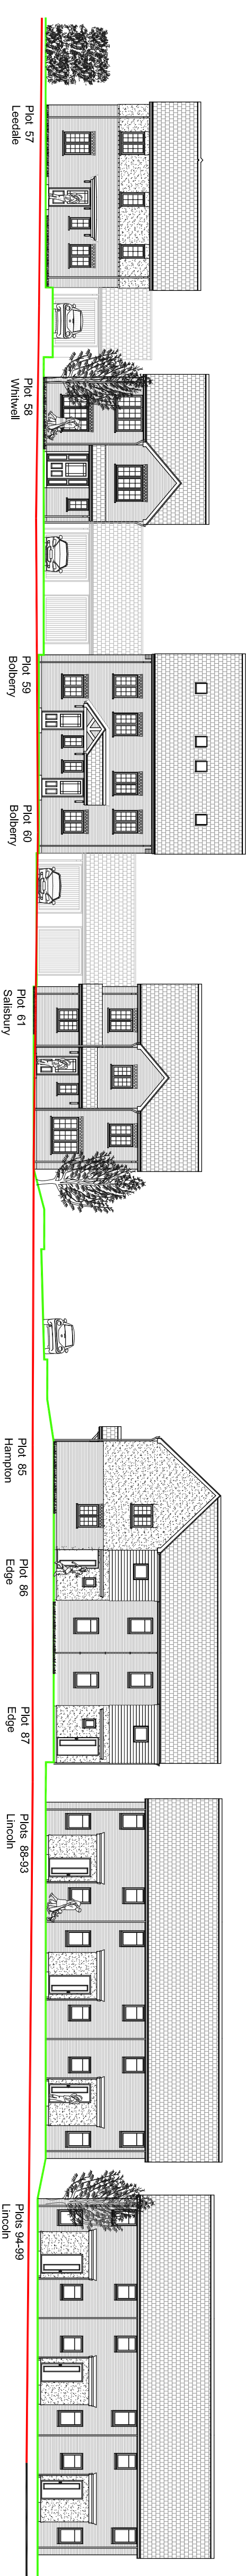

## Street Scene B-B

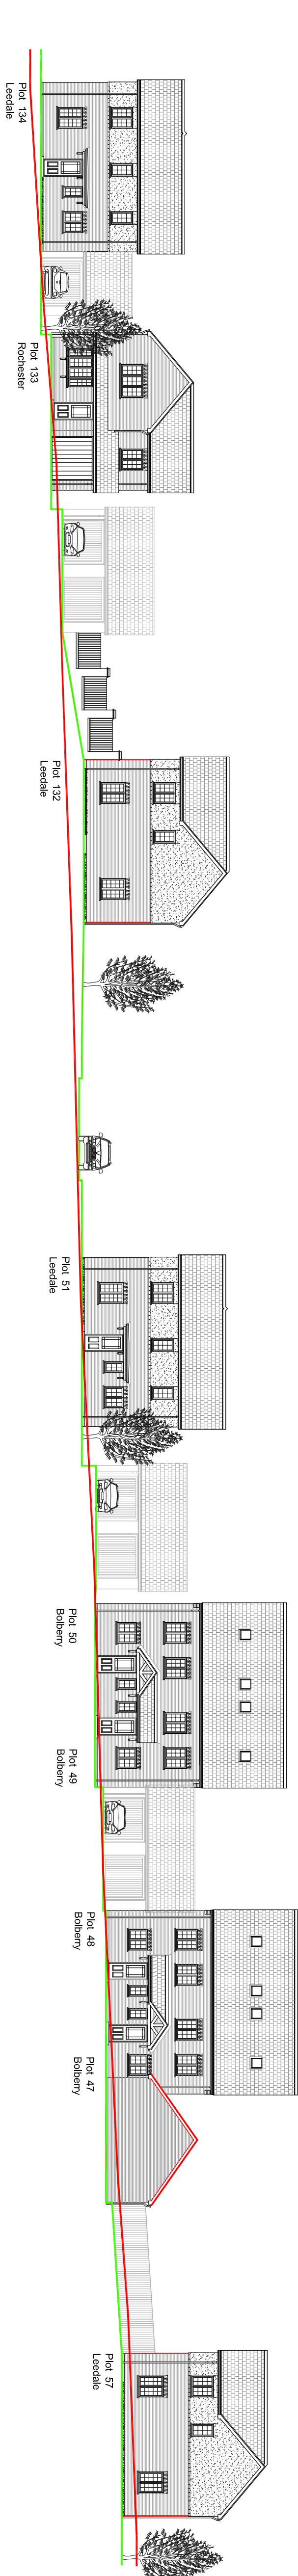

## Street Scene C-C

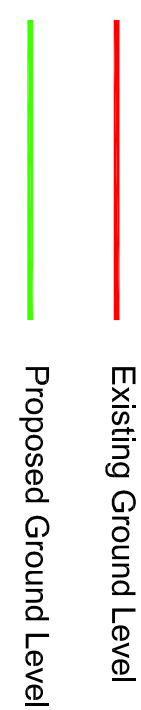

## KEY



# Site Plan NTS