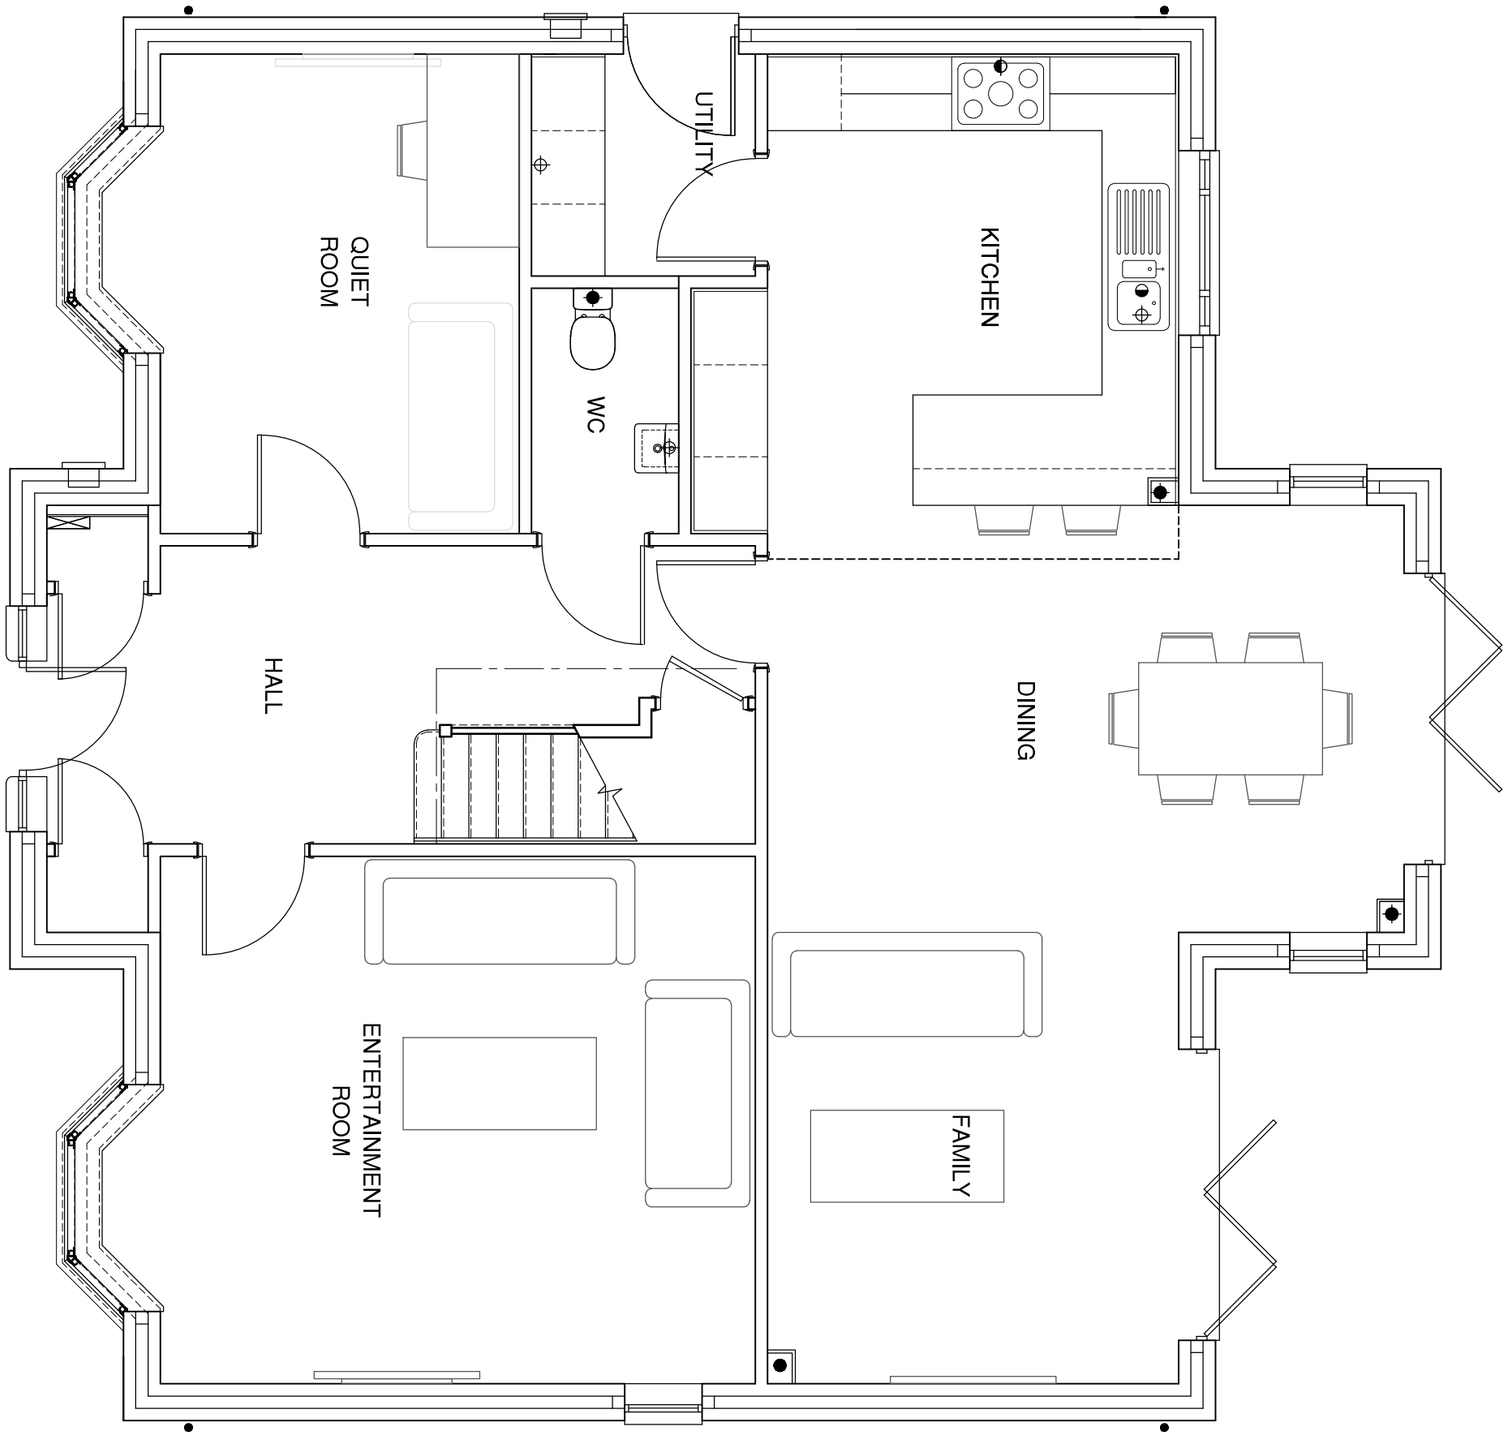



| Date | Description | Rev |
|---|---|---|

House Type
PS-Type-G 2140 sq/ft

Drawing Title
Ground Floor - Planning

Site
Penistone

4100 Park Approach
Thorpe Park
Leeds
LS15 8GB

0113 3970437
www.duchyhomes.co.uk

duchy homes

| | | | |
|---|---|---|---|
| Scale @ A3 | 1:50 | Date | 24/08/15 |
| Drawn | MF | Checked | |
| Drawing No. | PS-Type-G-002 | Rev. | A |