



Section J_J Existing

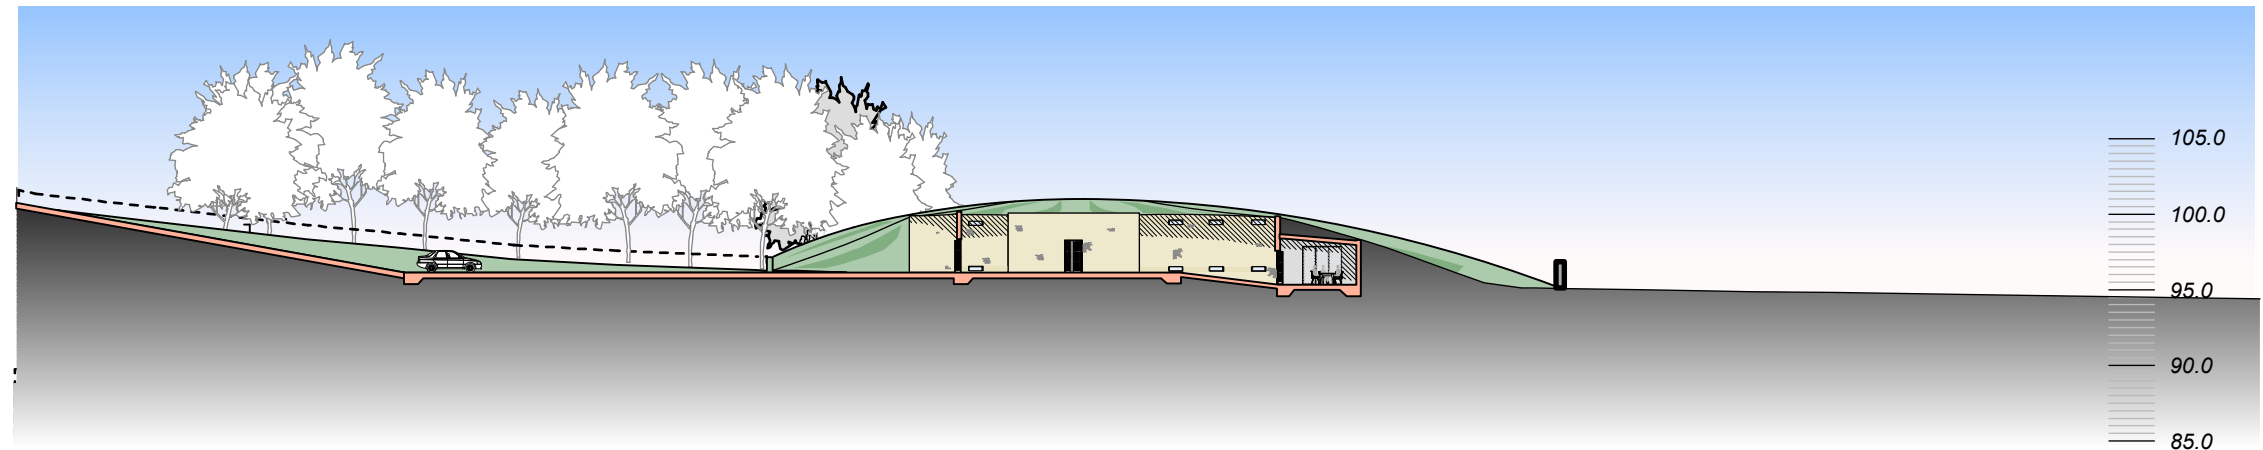

Section J_J Proposed

Design and drawings are the copyright of architecture:m
Written permission must be sought before duplication
Any discrepancy found between information given on this drawing and that given elsewhere or recorded on site shall be notified immediately to the project architect in writing
Do not scale from this drawing or derive dimensions from digital media
All dimensions are to be checked prior to works commencing on site
Status Key
S: Survey
F: Feasibility
P: Planning
D: Detailed Detail
T: Tender
C: Construction
B: As Built

Rev:	Date:	By:	Note:

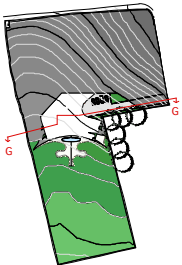

architecture:m

RIBA 

Chartered Practice
1st floor,
12 tariffstreet,
manchester,
m1 2ff
t: +44 [0] 161 237 3324
f: +44 [0] 161 236 7448
e: mail@architecturem.co.uk

Lakeside View
Section J-J Context

d: 31.10.11

s: 1:500@A3

db: MA

n: project: 267 • drawing: 238 • status: P • rev: /