




PLEASE NOTE: THE LOGO WILL BE INDIVIDUAL CIRCLES
ON A SEMI-TRANSPARENT VINYL & SCALED
ACCORDINGLY. THERE WILL BE NO WHITE
VINYL & THIS SHOULD APPEAR AS A SUBTLE
FEATURE.

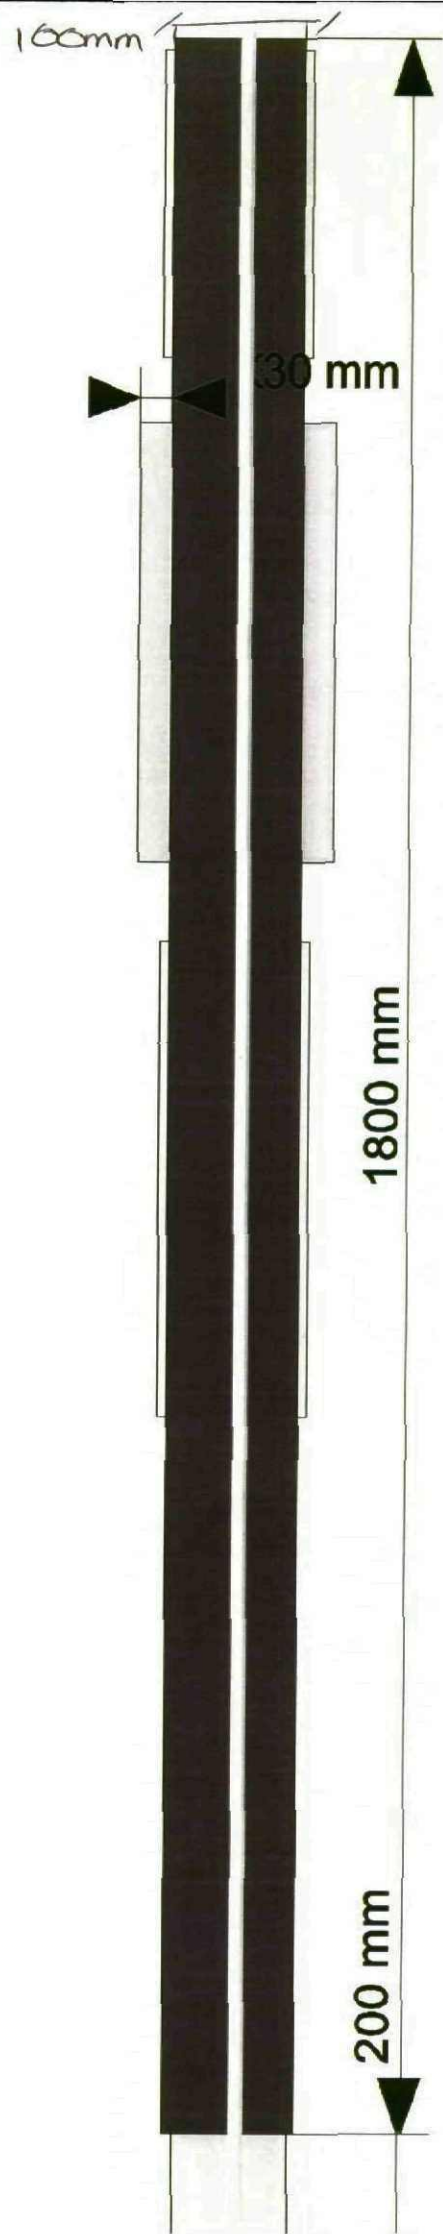

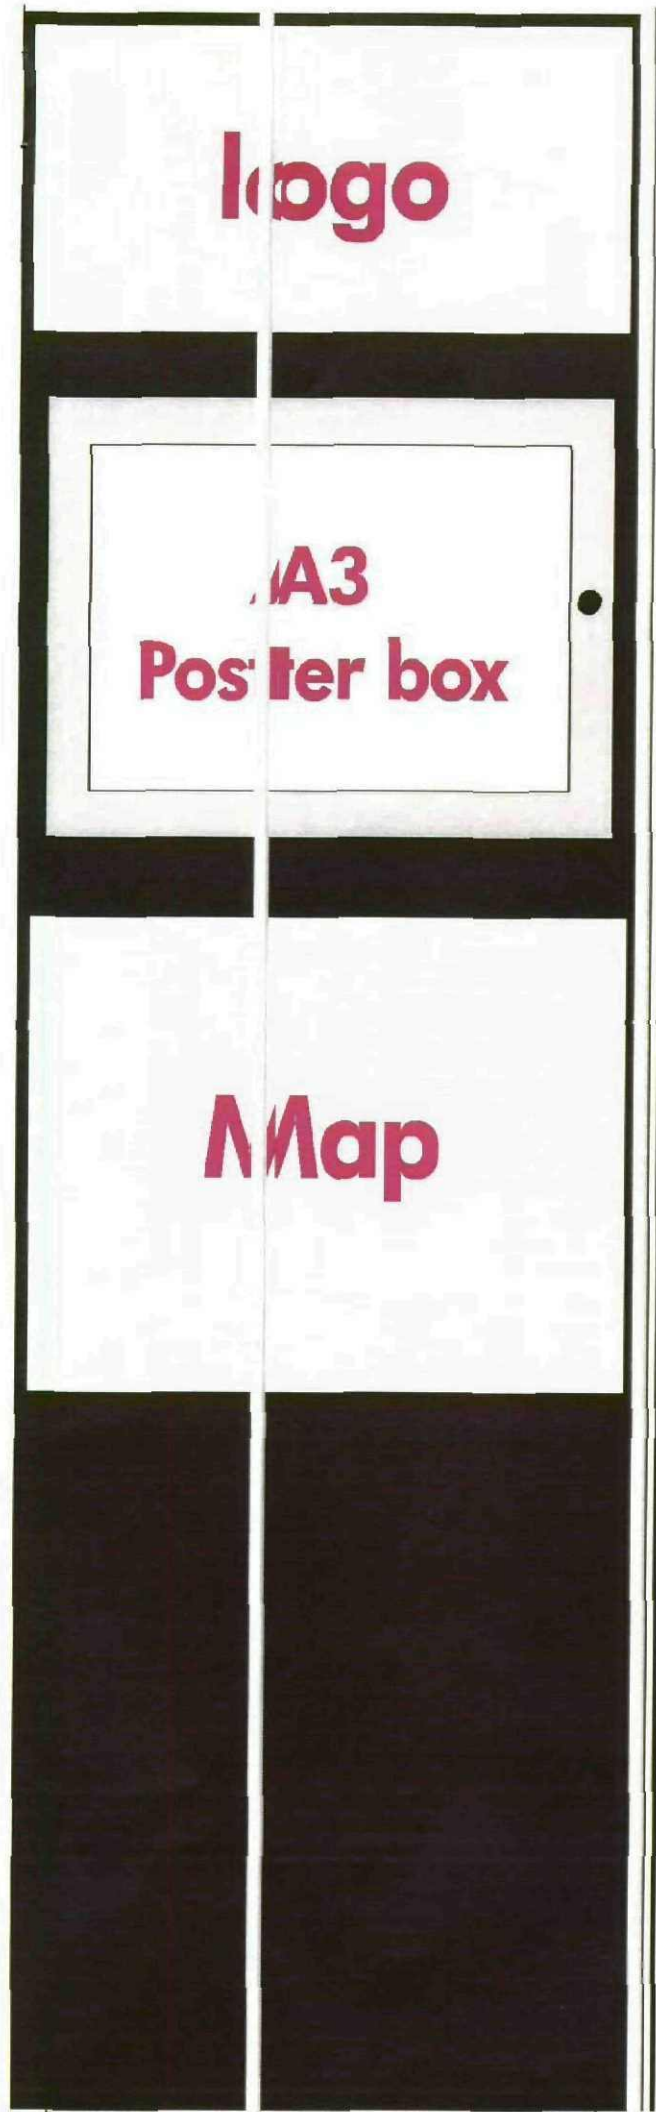


FRET CUT LETTERS

EASTGATE VINYL

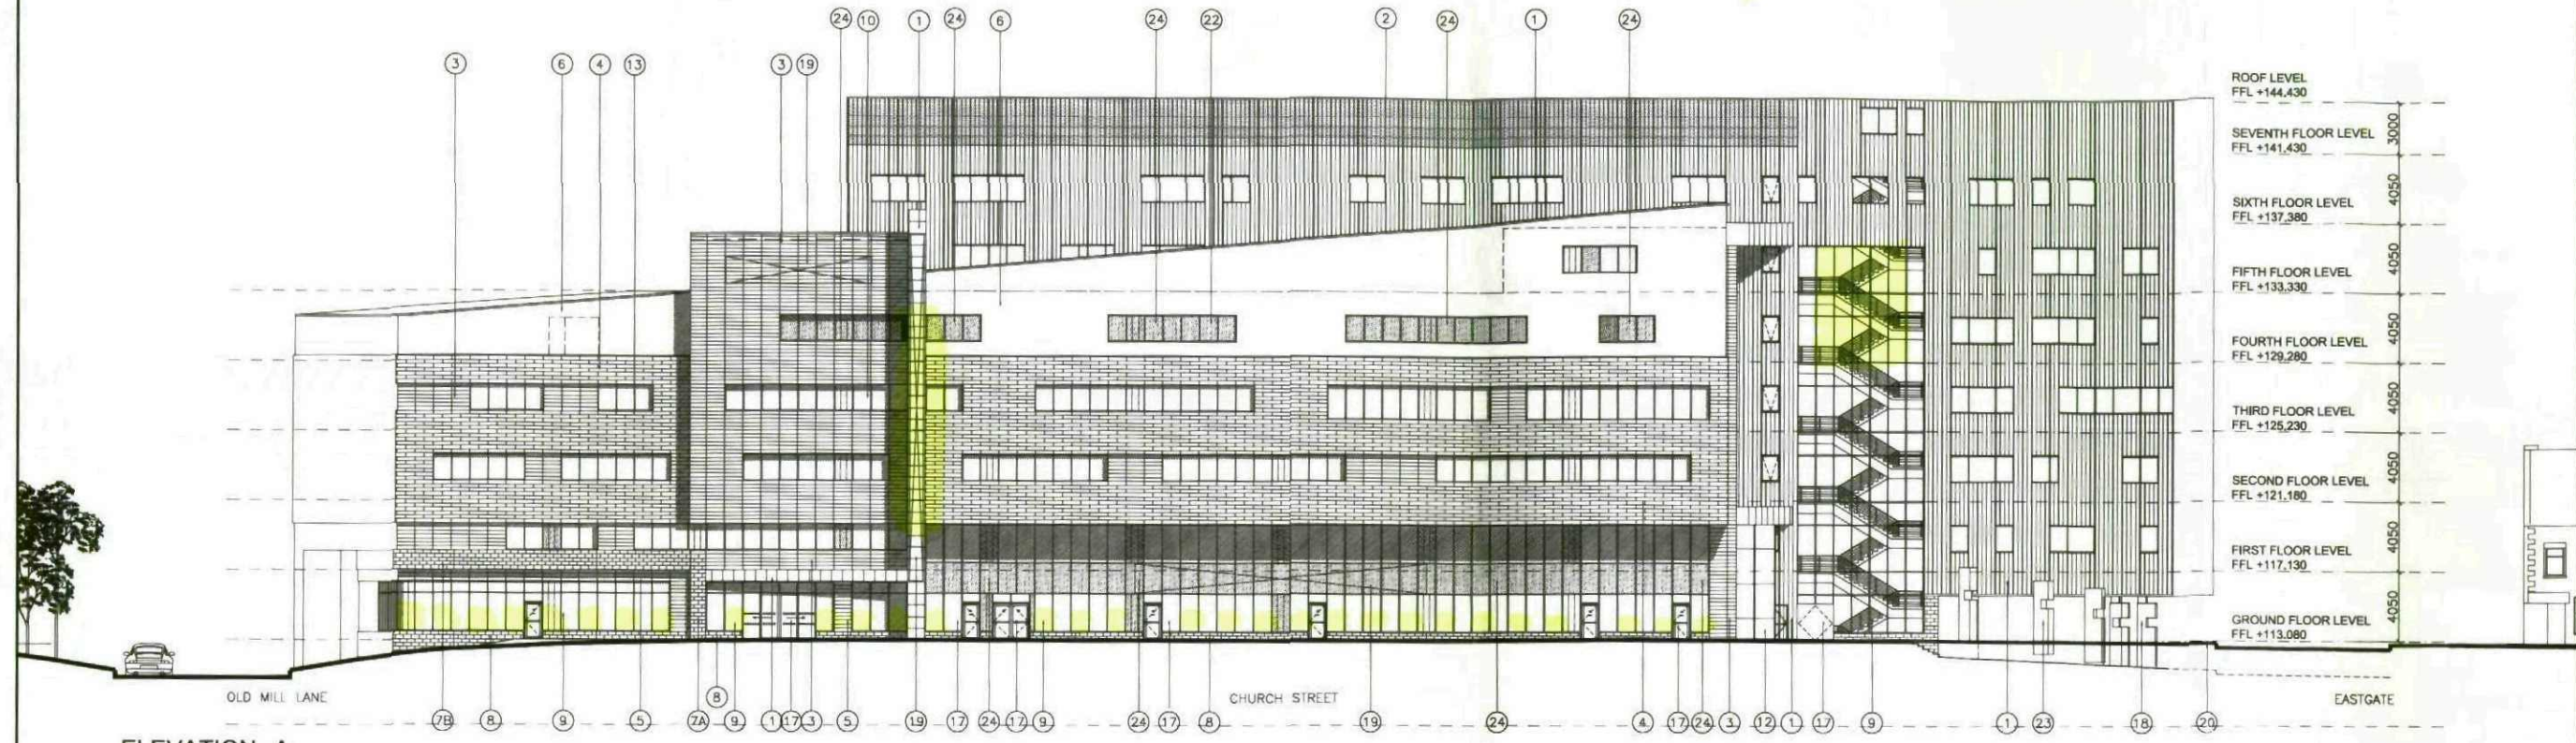


ELEVATION A
CHURCH STREET ELEVATION

SHOP SIGNAGE

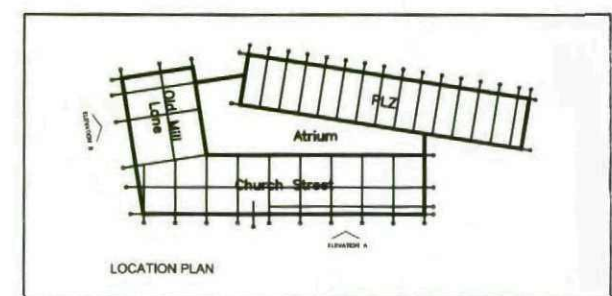

Personalised Learning Zone (PLZ)
Building. Refer to JSA 3492_A_R3002
for elevations

Personalised Learning Zone (PLZ)
Building. Refer to Elevation A above

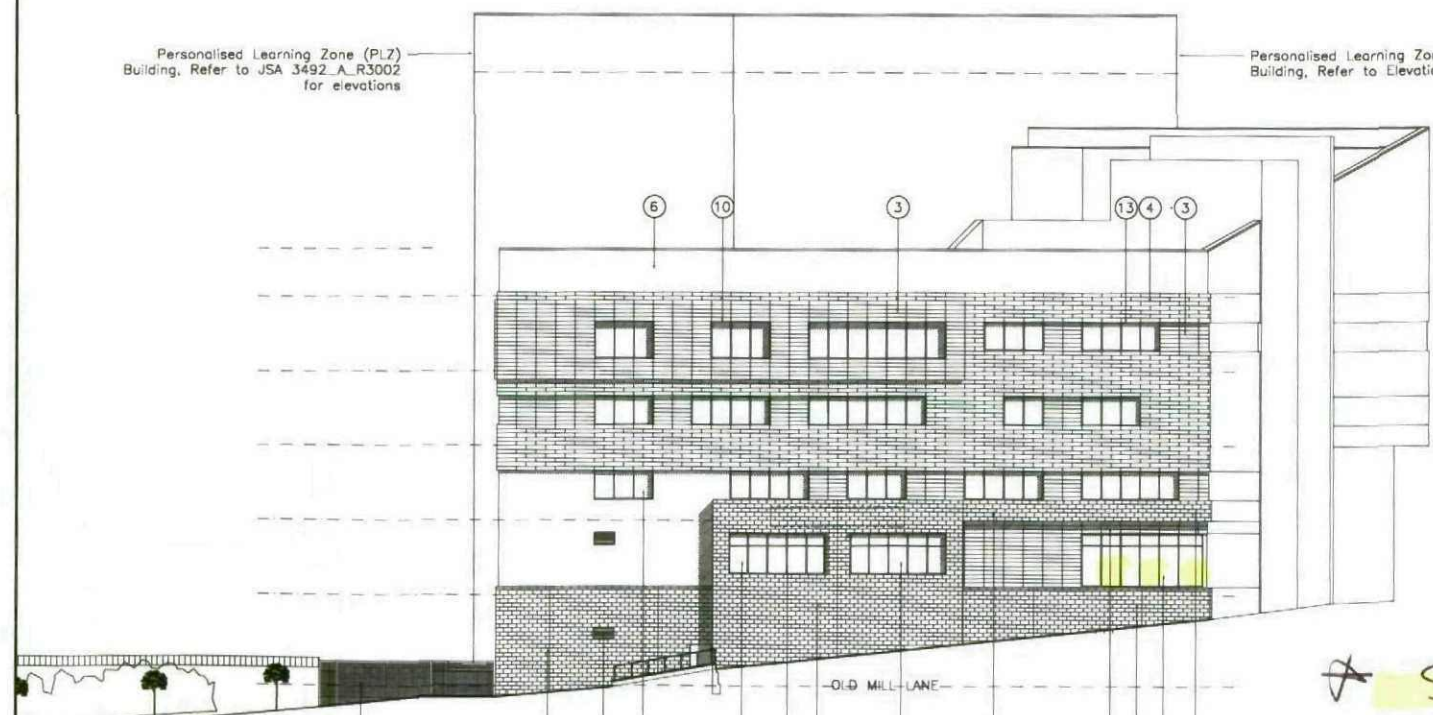

ELEVATION B
OLD MILL LANE ELEVATION

PARAPET HEIGHT
+131.880
ROOF LEVEL
FFL +129.280
THIRD FLOOR LEVEL
FFL +125.230
SECOND FLOOR LEVEL
FFL +121.180
FIRST FLOOR LEVEL
FFL +117.130
GROUND FLOOR LEVEL
FFL +113.080
CHURCH STREET

SHOP SIGNAGE

ROOF LEVEL
FFL +144.430
SEVENTH FLOOR LEVEL
FFL +141.430
SIXTH FLOOR LEVEL
FFL +137.380
FIFTH FLOOR LEVEL
FFL +133.330
FOURTH FLOOR LEVEL
FFL +129.280
THIRD FLOOR LEVEL
FFL +125.230
SECOND FLOOR LEVEL
FFL +121.180
FIRST FLOOR LEVEL
FFL +117.130
GROUND FLOOR LEVEL
FFL +113.080

Material Palette

All manufacturers references to be or equal approved products and systems

- 1 Flat sheet cladding panel with powder coating colour RAL3003 and integrated aluminium windows
- 2 Perforated sheet cladding panel colour to match flat sheet panel
- 3 Ceramic Rainscreen, 'Telling, ArGelon range' 1050x225 module in stack bond. Colour - Iron grey
- 4 Ceramic Rainscreen, 'Telling, ArGelon range' 1050x225 module in stretcher bond. Colour - Light grey
- 5 Ceramic Rainscreen, 'Telling, ArGelon range' 1050x225 module in stack bond. Colour - Pearl white
- 6 Sto render. Colour ref. 31237 or similar approved to match rainscreen colour Pearl white
- 7A Lignacite Midnight Black polished facing masonry
- 7B Lignacite Midnight Black polished facing masonry slips on specialist carrier system all pointed to match appearance of 7A.
- 8 Forticrete block plinth 'Purbeck Old Heather Split'
- 9 Powder coated aluminium curtain walling (ral 7043)
- 10 Grey powder coated aluminium windows (ral 7043) with red aluminium flashing to deep reveal (ral 3003)
- 10A Grey powder coated aluminium windows (ral 7043) set in deep reveal to polished blockwork.
- 11 Shading fins (green) RAL 6027
- 12 Curtain walling with silicon sealed glass to glass joints
- 13 Grey powder coated aluminium windows with grey aluminium reveal (ral 7043)
- 14 Grey powder coated aluminium louvers to energy centre (ral 7043)
- 15 Flat roof with roof lights
- 16 Goalpost surrounds to entrance doors finished to colour match flat sheet cladding to PLZ block
- 17 Aluminium framed glazed door-set within curtain walling or goalpost surrounds
- 18 Structural support column and feature beacons faced in smooth Ashlar effect concrete
- 19 Signage zone
- 20 External works and boundary treatments to separate details
- 21 Structural support column in faced concrete
- 22 Grey powder coated aluminium windows with grey aluminium reveal (ral 7043).
- 23 Feature beacons
- 24 Ceramic backed glass
- 25 Fitted and graduated obscuring film.

Do not scale from this drawing
The contractor is to check all dimensions on site
and report any discrepancies to the architect
All rights reserved in chapter IV of the
copyright, designs and patents act 1988
have been generally reserved

C7	01/07/2011	Drawn: DRJ	Check: MF
Final Construction Issue			
C8	06/04/2010	Drawn: KMF	Check: MF
Annotation to polished masonry, fitted and ceramic backed glazing clarified as requested by BMBC e-mail dated 01-04-2010			
C8	29/03/2010	Drawn: DRJ	Check: AG
Louvers around Energy Centre amended to suit detailed design.			
C4	17/02/10	Drawn: AL	Check: AG
Old Mill Lane Fire Exit external works amended.			
C3	26.11.09	Drawn: AL	Check: AG
Window type AW18 to first and fourth floor repositioned in accordance with planning comments.			
C2	09.10.09	Drawn: CLH	Check: AG
Updated in accordance with CCP001 and CCP003 (EA1009). Additional amendments as noted.			
C1	09.10.09	Drawn: CLH	Check: AG
LGF slab level raised 130mm			
Initial Issue.			


The Hacienda
21 Albion Street
Manchester M1 5DA
Telephone +44(0)161 2208370
Facsimile +44(0)161 2208896
Website www.jeffersonsheard.com

Jefferson Sheard Architects

Project
Barnsley College Redesign


Drawing
Elevations A & B

Scale 1:200@A1	Date 09/10/2009
Ref. 3492	Rev. C7

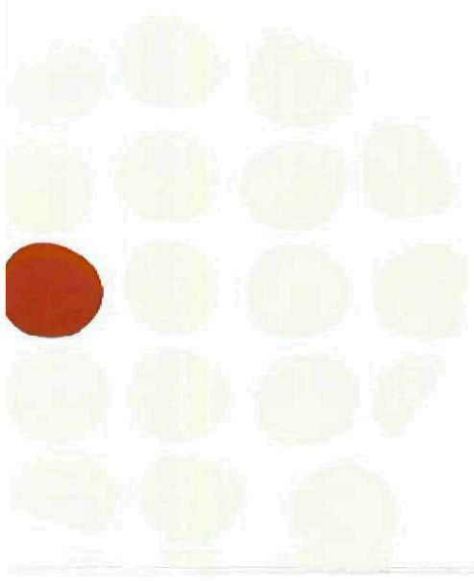

Together We Achieve


GLASS BRIDGE VINYL - EXCLUDING "STRAP L
TOGETHER WE ACHIEVE. THE LINE IS A PRINTER

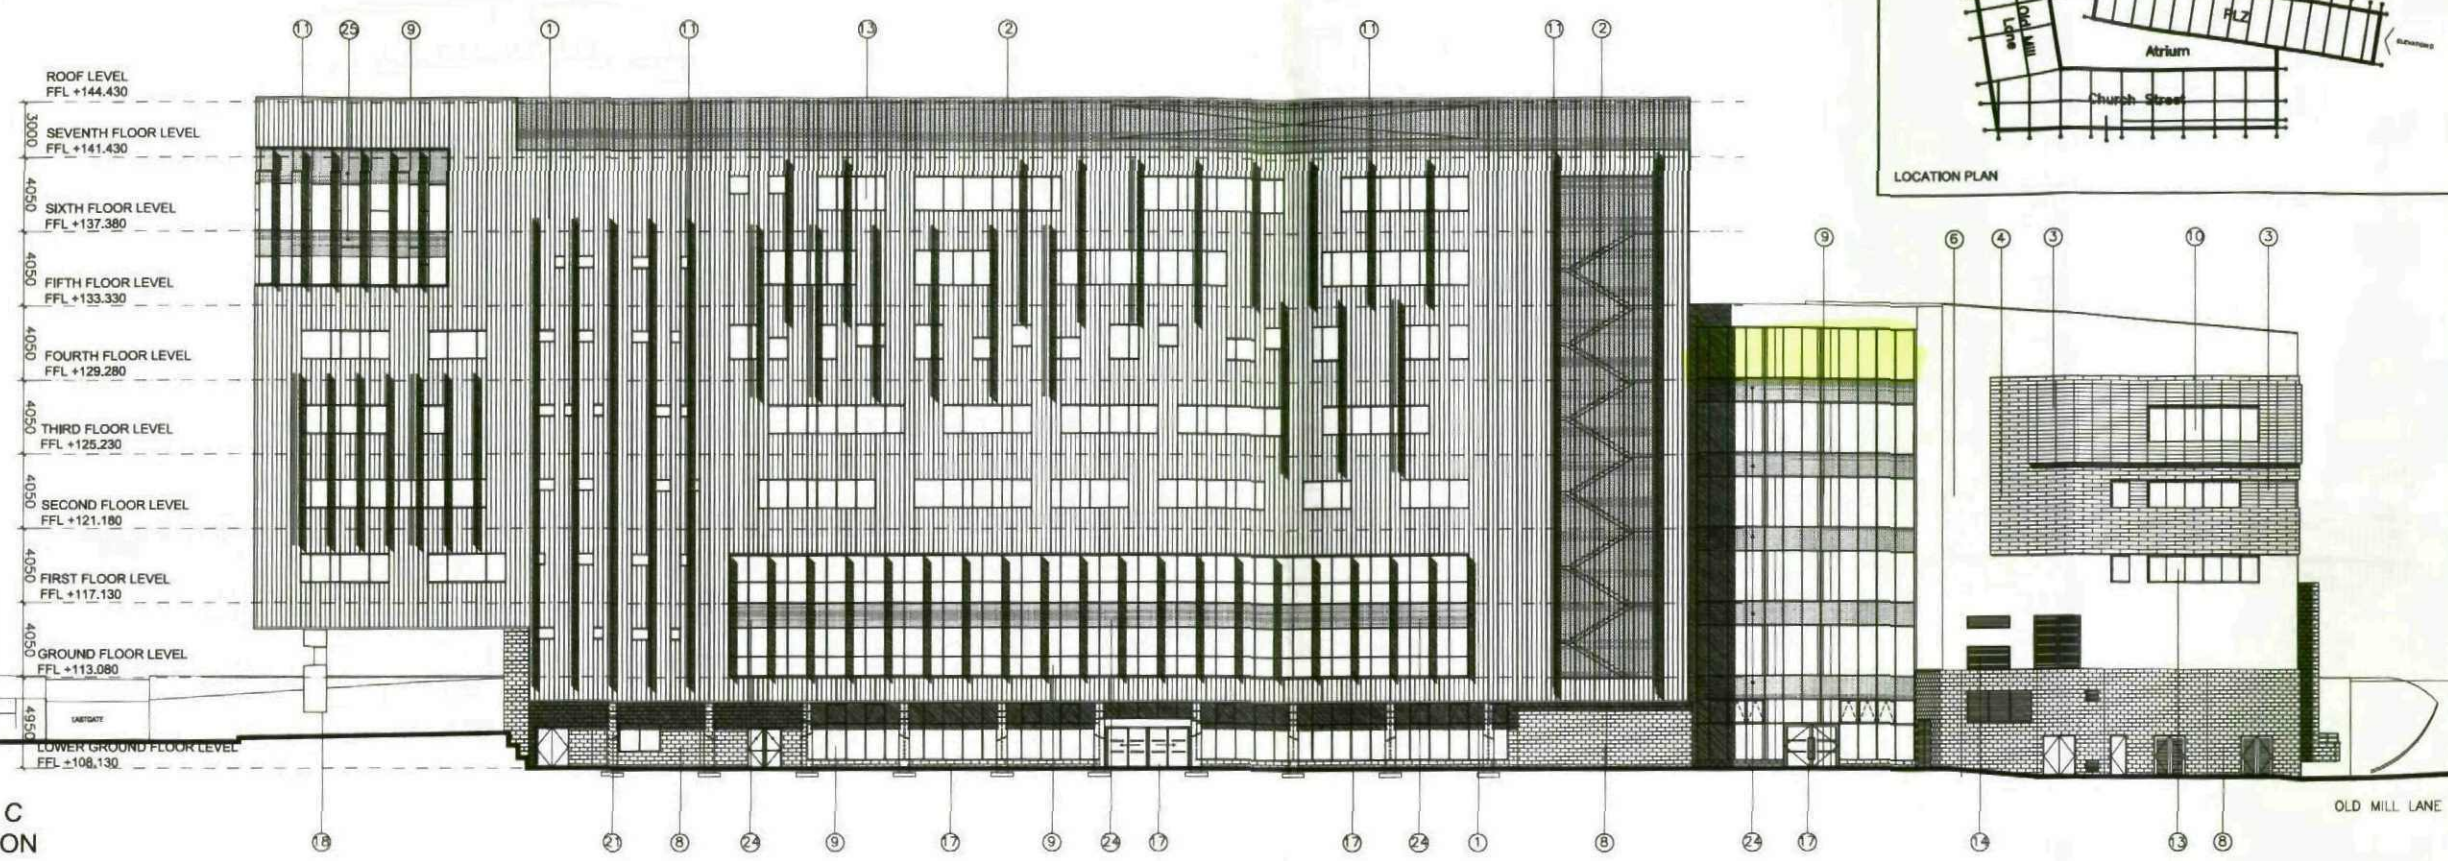

ELEVATION C
PLZ ELEVATION


DATUM
FFL +100.000

* EAST GLASS BRIDGE
VINYL

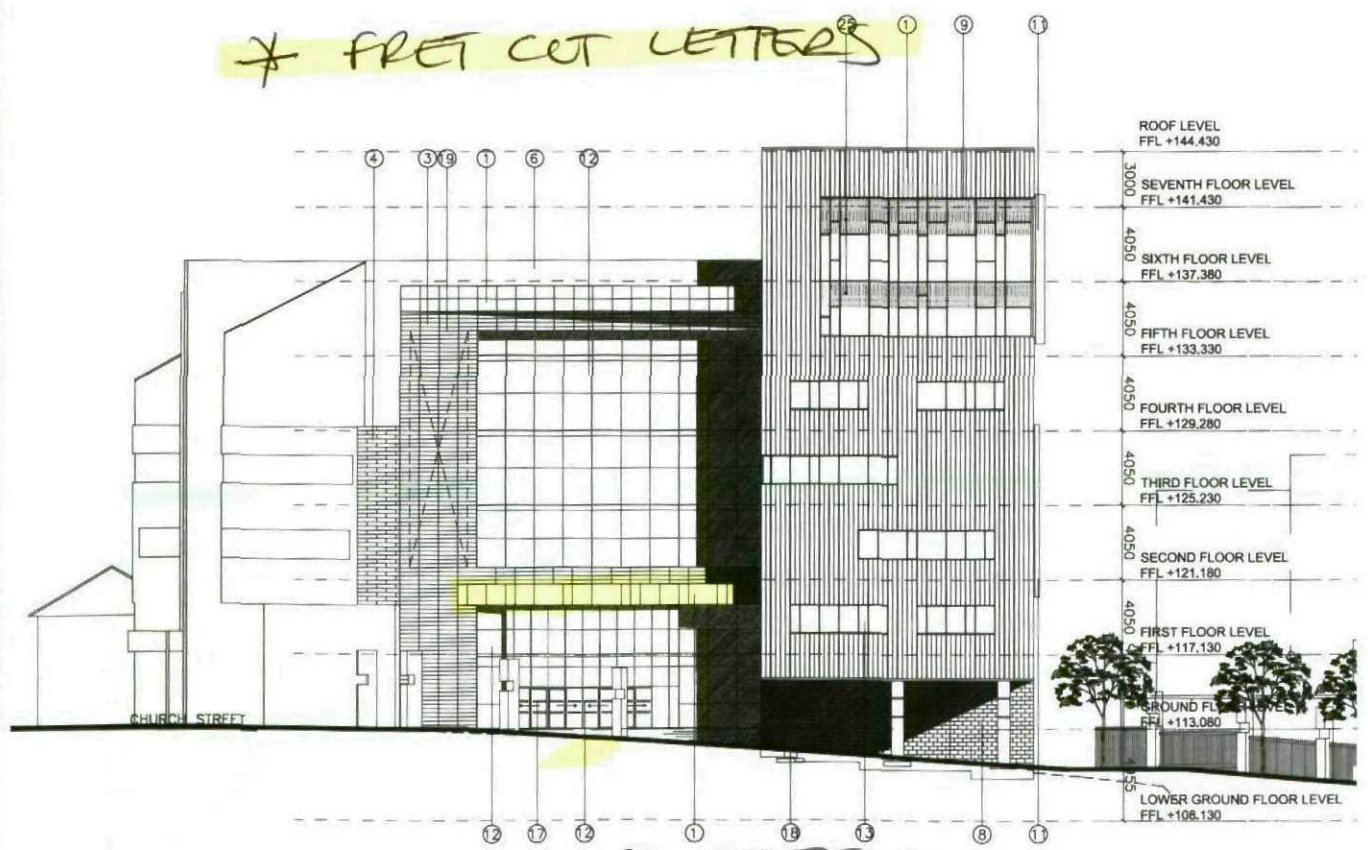

ELEVATION D
EASTGATE ELEVATION

* TOTEM

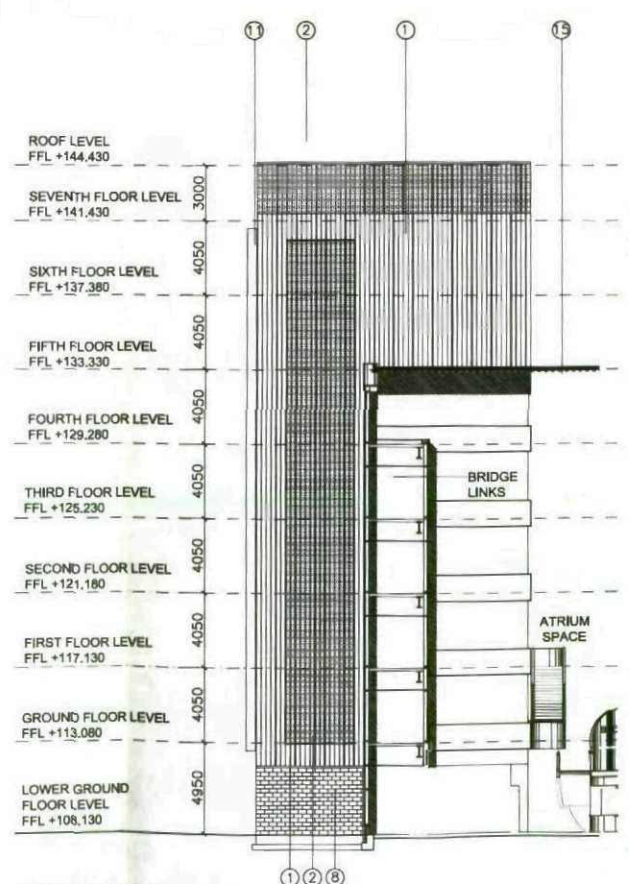

ELEVATION E
PLZ GABLE ELEVATION

- Material Palette
- All manufacturers references to be or equal approved products and systems
- 1 Flat sheet cladding panel with powder coating colour RAL3003 and integrated aluminium windows
 - 2 Perforated sheet cladding panel colour to match flat sheet panel
 - 3 Ceramic Rainscreen, 'Telling, ArGeton range' 1050x225 module in stack bond. Colour - Iron grey
 - 4 Ceramic Rainscreen, 'Telling, ArGeton range' 1050x225 module in stretcher bond. Colour - Light grey
 - 5 Ceramic Rainscreen, 'Telling, ArGeton range' 1050x225 module in stack bond. Colour - Pearl white
 - 6 Sto render, Colour ref. 31237 or similar approved to match rainscreen colour Pearl white
 - 7A Lignacite Midnight Black polished facing masonry
 - 7B Lignacite Midnight Black polished facing masonry slips on specialist carrier system all pointed to match appearance of 7A.
 - 8 Forticrete block plinth 'Purbeck Old Heather Split' 7043
 - 9 Powder coated aluminium curtain walling (ral 7043)
 - 10 Grey powder coated aluminium windows (ral 7043) with red aluminium flashing to deep reveal (ral 3003)
 - 10A Grey powder coated aluminium windows (ral 7043) set in deep reveal to polished blockwork.
 - 11 Shading fins (green) RAL 6027
 - 12 Curtain walling with silicon sealed glass to glass joints
 - 13 Grey powder coated aluminium windows with grey aluminium reveal (ral 7043)
 - 14 Grey powder coated louvers to energy centre (ral 7043)
 - 15 Flat roof with roof lights
 - 16 Goalpost surrounds to entrance doors finished to colour match flat sheet cladding to PLZ block
 - 17 Aluminium framed glazed door-set within curtain walling or goalpost surrounds
 - 18 Structural support column and feature beacons faced in smooth Ashlar effect concrete
 - 19 Signage zone
 - 20 External works and boundary treatments to separate details
 - 21 Structural support column in faced concrete
 - 22 Grey powder coated aluminium windows with grey aluminium reveal (ral 7043).
 - 23 Feature beacons
 - 24 Ceramic backed glass
 - 25 Fritted and graduated obscuring film.

Do not scale from this drawing
The contractor is to check all dimensions on site and report any discrepancies to the architect
All rights reserved in copyright of the architect, designs and patents are 1998
None have been previously assigned

C7	01/07/2011	Drawn: DRJ	Check: MF
Final Construction Issue			
C6	06/04/2010	Drawn: KMF	Check: MF
Annotation to polished masonry and ceramic backed glazing clarified as requested by BMBC e-mail dated 01-04-2010.			
C5	29/03/2010	Drawn: DRJ	Check: MF
Louvers around Energy Centre amended to suit detailed design			
C4	23/12/2009	Drawn: AG/MF	Check: MF
Revised following comments by and to the satisfaction of BMBC Planning Department.			
C3	26.11.09	Drawn: AL	Check: AG
Updated in accordance with CDP001 and CDP003 (EA1005). Additional amendments as noted.			
C2	09.10.09	Drawn: CLH	Check: AG
LGF slab raised 130mm.			
C1	06.10.09	Drawn: CLH	Check: AG
Initial Issue.			

The Midlands
21 Albion Street
Manchester M1 5DA
Telephone +44(0)161 2306370
Facsimile +44(0)161 2306986
Website www.jeffersonsheard.com


Jefferson Sheard Architects

Drawn: CH Check: AG


Project
Barnsley College Redesign

Drawing
Elevations C, D & E





Scale 1:200@A1	Date 23/12/2009
Ref. 3492	Rev. C7

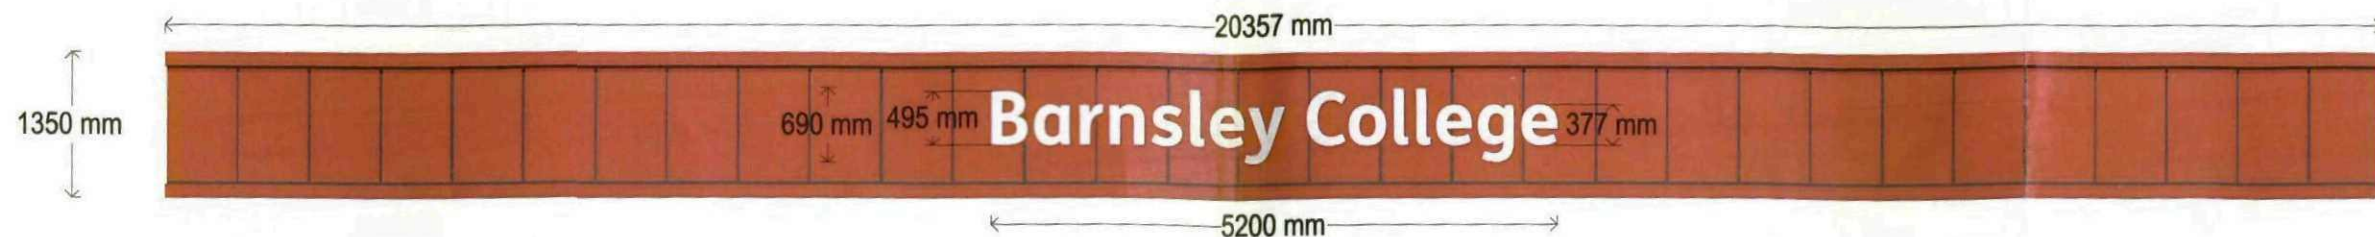

Sign 1 - Front entrance canopy

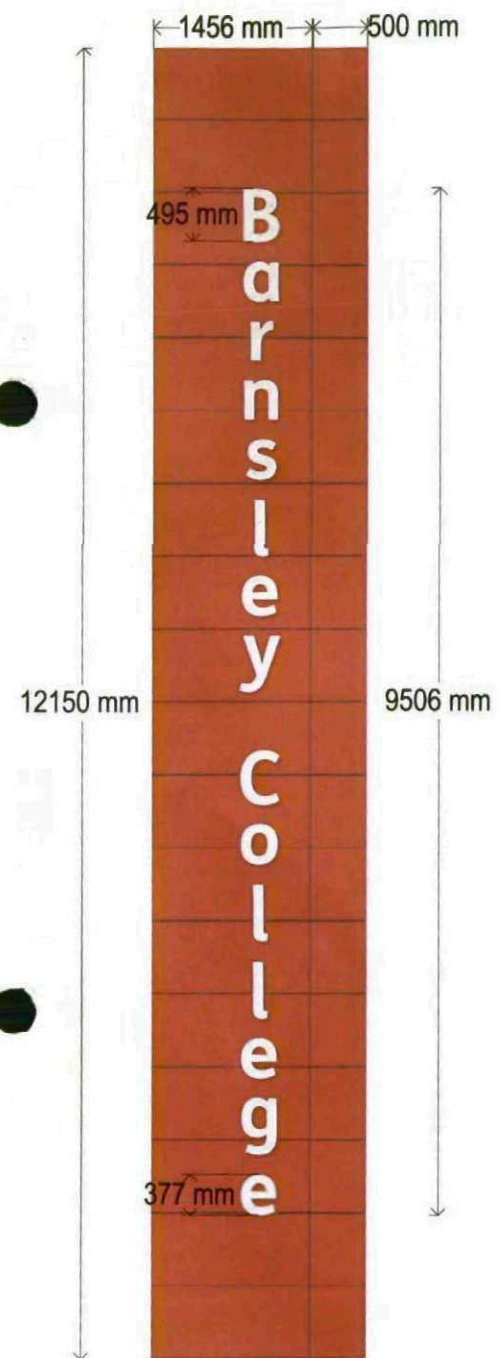

Sign 2 - Fin

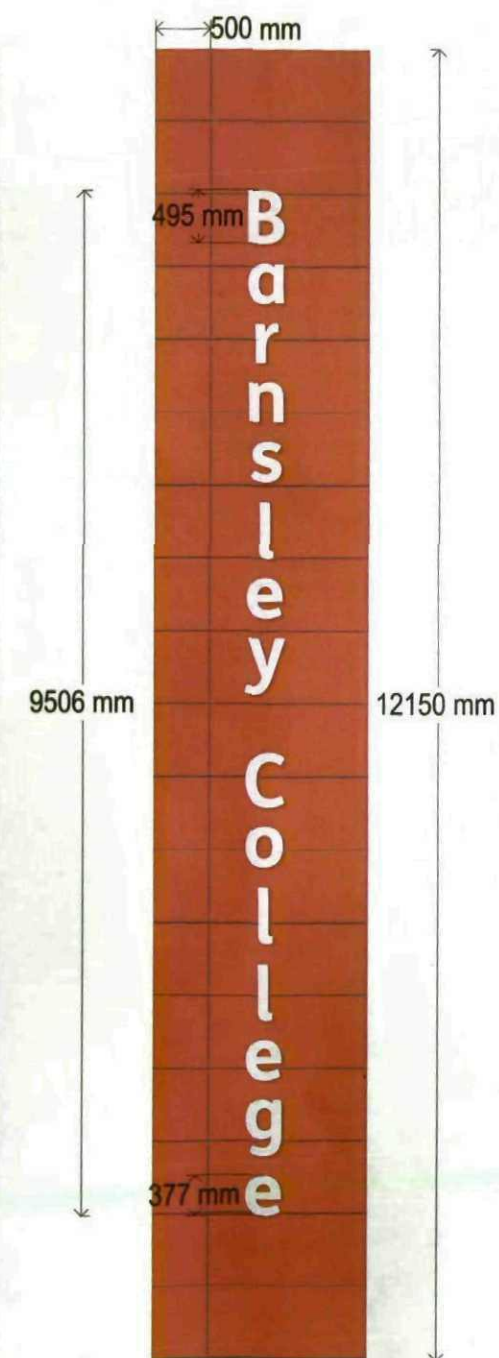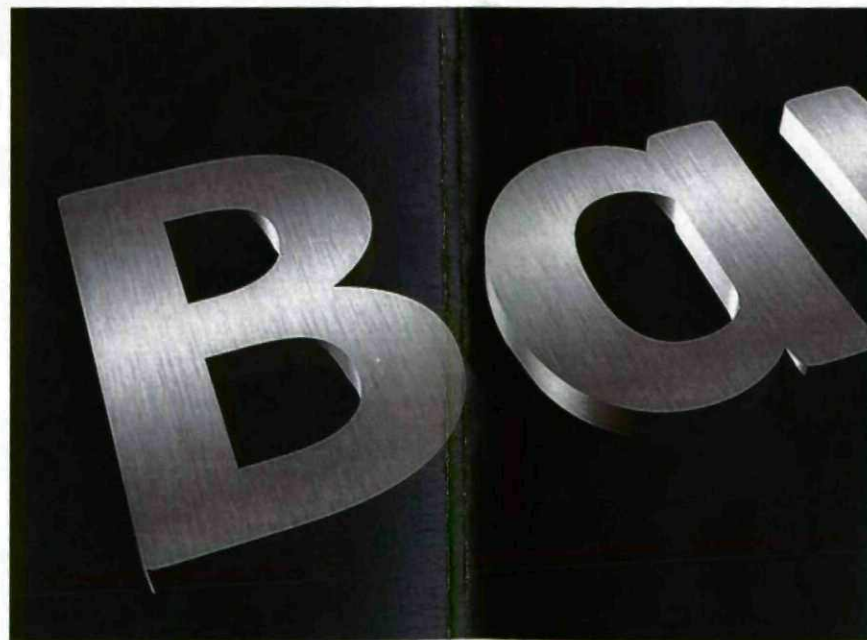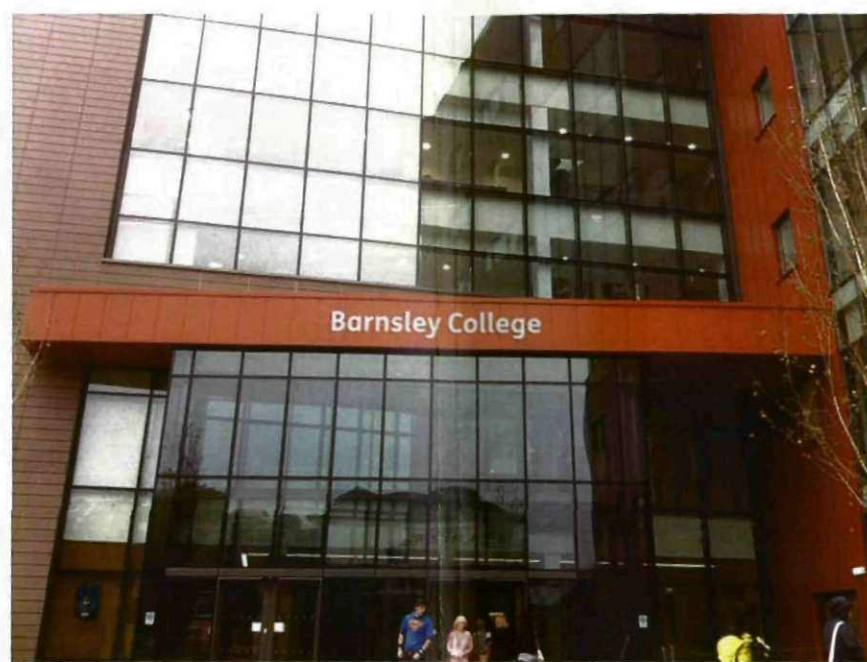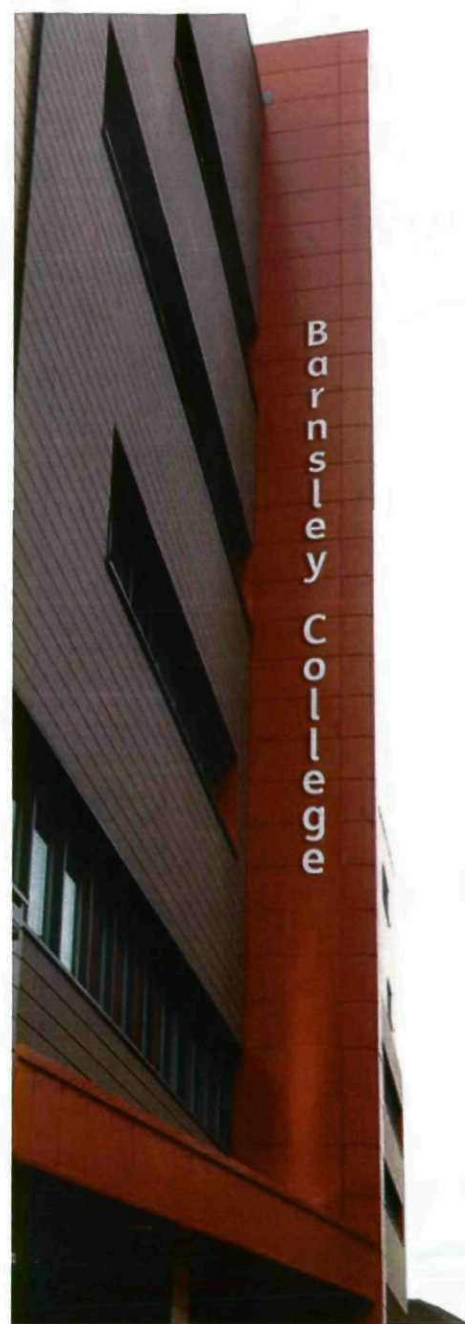

Sign 3 - Fin

Specification: Built-up, brushed stainless steel letters with 40mm returns. Fixed to cladding with nickel plated brass locators on bridges. FS Me Heavy typeface.



Title/Site Address -
Barnsley College

Scale - 1:100
Date - 19/10/2011
Diskfile - BarnsleyCollege.CDL



- Legend**
- 1. Proposed New Building
 - 2. Existing Building
 - 3. Proposed New Parking
 - 4. Existing Parking
 - 5. Proposed New Driveway
 - 6. Existing Driveway
 - 7. Proposed New Fencing
 - 8. Existing Fencing
 - 9. Proposed New Landscaping
 - 10. Existing Landscaping
 - 11. Proposed New Retaining Wall
 - 12. Existing Retaining Wall
 - 13. Proposed New Stormwater Management
 - 14. Existing Stormwater Management
 - 15. Proposed New Utilities
 - 16. Existing Utilities
 - 17. Proposed New Access
 - 18. Existing Access
 - 19. Proposed New Easement
 - 20. Existing Easement
 - 21. Proposed New Right-of-Way
 - 22. Existing Right-of-Way
 - 23. Proposed New Boundary
 - 24. Existing Boundary
 - 25. Proposed New Survey
 - 26. Existing Survey
 - 27. Proposed New Title
 - 28. Existing Title
 - 29. Proposed New Deed
 - 30. Existing Deed
 - 31. Proposed New Lease
 - 32. Existing Lease
 - 33. Proposed New License
 - 34. Existing License
 - 35. Proposed New Agreement
 - 36. Existing Agreement
 - 37. Proposed New Contract
 - 38. Existing Contract
 - 39. Proposed New Warranty
 - 40. Existing Warranty
 - 41. Proposed New Release
 - 42. Existing Release
 - 43. Proposed New Acknowledgment
 - 44. Existing Acknowledgment
 - 45. Proposed New Certificate
 - 46. Existing Certificate
 - 47. Proposed New Affidavit
 - 48. Existing Affidavit
 - 49. Proposed New Declaration
 - 50. Existing Declaration
 - 51. Proposed New Statement
 - 52. Existing Statement
 - 53. Proposed New Certificate of Title
 - 54. Existing Certificate of Title
 - 55. Proposed New Title Insurance
 - 56. Existing Title Insurance
 - 57. Proposed New Survey
 - 58. Existing Survey
 - 59. Proposed New Title
 - 60. Existing Title
 - 61. Proposed New Deed
 - 62. Existing Deed
 - 63. Proposed New Lease
 - 64. Existing Lease
 - 65. Proposed New License
 - 66. Existing License
 - 67. Proposed New Agreement
 - 68. Existing Agreement
 - 69. Proposed New Contract
 - 70. Existing Contract
 - 71. Proposed New Warranty
 - 72. Existing Warranty
 - 73. Proposed New Release
 - 74. Existing Release
 - 75. Proposed New Acknowledgment
 - 76. Existing Acknowledgment
 - 77. Proposed New Certificate
 - 78. Existing Certificate
 - 79. Proposed New Affidavit
 - 80. Existing Affidavit
 - 81. Proposed New Declaration
 - 82. Existing Declaration
 - 83. Proposed New Statement
 - 84. Existing Statement
 - 85. Proposed New Certificate of Title
 - 86. Existing Certificate of Title
 - 87. Proposed New Title Insurance
 - 88. Existing Title Insurance
 - 89. Proposed New Survey
 - 90. Existing Survey
 - 91. Proposed New Title
 - 92. Existing Title
 - 93. Proposed New Deed
 - 94. Existing Deed
 - 95. Proposed New Lease
 - 96. Existing Lease
 - 97. Proposed New License
 - 98. Existing License
 - 99. Proposed New Agreement
 - 100. Existing Agreement
 - 101. Proposed New Contract
 - 102. Existing Contract
 - 103. Proposed New Warranty
 - 104. Existing Warranty
 - 105. Proposed New Release
 - 106. Existing Release
 - 107. Proposed New Acknowledgment
 - 108. Existing Acknowledgment
 - 109. Proposed New Certificate
 - 110. Existing Certificate
 - 111. Proposed New Affidavit
 - 112. Existing Affidavit
 - 113. Proposed New Declaration
 - 114. Existing Declaration
 - 115. Proposed New Statement
 - 116. Existing Statement
 - 117. Proposed New Certificate of Title
 - 118. Existing Certificate of Title
 - 119. Proposed New Title Insurance
 - 120. Existing Title Insurance
 - 121. Proposed New Survey
 - 122. Existing Survey
 - 123. Proposed New Title
 - 124. Existing Title
 - 125. Proposed New Deed
 - 126. Existing Deed
 - 127. Proposed New Lease
 - 128. Existing Lease
 - 129. Proposed New License
 - 130. Existing License
 - 131. Proposed New Agreement
 - 132. Existing Agreement
 - 133. Proposed New Contract
 - 134. Existing Contract
 - 135. Proposed New Warranty
 - 136. Existing Warranty
 - 137. Proposed New Release
 - 138. Existing Release
 - 139. Proposed New Acknowledgment
 - 140. Existing Acknowledgment
 - 141. Proposed New Certificate
 - 142. Existing Certificate
 - 143. Proposed New Affidavit
 - 144. Existing Affidavit
 - 145. Proposed New Declaration
 - 146. Existing Declaration
 - 147. Proposed New Statement
 - 148. Existing Statement
 - 149. Proposed New Certificate of Title
 - 150. Existing Certificate of Title
 - 151. Proposed New Title Insurance
 - 152. Existing Title Insurance
 - 153. Proposed New Survey
 - 154. Existing Survey
 - 155. Proposed New Title
 - 156. Existing Title
 - 157. Proposed New Deed
 - 158. Existing Deed
 - 159. Proposed New Lease
 - 160. Existing Lease
 - 161. Proposed New License
 - 162. Existing License
 - 163. Proposed New Agreement
 - 164. Existing Agreement
 - 165. Proposed New Contract
 - 166. Existing Contract
 - 167. Proposed New Warranty
 - 168. Existing Warranty
 - 169. Proposed New Release
 - 170. Existing Release
 - 171. Proposed New Acknowledgment
 - 172. Existing Acknowledgment
 - 173. Proposed New Certificate
 - 174. Existing Certificate
 - 175. Proposed New Affidavit
 - 176. Existing Affidavit
 - 177. Proposed New Declaration
 - 178. Existing Declaration
 - 179. Proposed New Statement
 - 180. Existing Statement
 - 181. Proposed New Certificate of Title
 - 182. Existing Certificate of Title
 - 183. Proposed New Title Insurance
 - 184. Existing Title Insurance
 - 185. Proposed New Survey
 - 186. Existing Survey
 - 187. Proposed New Title
 - 188. Existing Title
 - 189. Proposed New Deed
 - 190. Existing Deed
 - 191. Proposed New Lease
 - 192. Existing Lease
 - 193. Proposed New License
 - 194. Existing License
 - 195. Proposed New Agreement
 - 196. Existing Agreement
 - 197. Proposed New Contract
 - 198. Existing Contract
 - 199. Proposed New Warranty
 - 200. Existing Warranty
 - 201. Proposed New Release
 - 202. Existing Release
 - 203. Proposed New Acknowledgment
 - 204. Existing Acknowledgment
 - 205. Proposed New Certificate
 - 206. Existing Certificate
 - 207. Proposed New Affidavit
 - 208. Existing Affidavit
 - 209. Proposed New Declaration
 - 210. Existing Declaration
 - 211. Proposed New Statement
 - 212. Existing Statement
 - 213. Proposed New Certificate of Title
 - 214. Existing Certificate of Title
 - 215. Proposed New Title Insurance
 - 216. Existing Title Insurance
 - 217. Proposed New Survey
 - 218. Existing Survey
 - 219. Proposed New Title
 - 220. Existing Title
 - 221. Proposed New Deed
 - 222. Existing Deed
 - 223. Proposed New Lease
 - 224. Existing Lease
 - 225. Proposed New License
 - 226. Existing License
 - 227. Proposed New Agreement
 - 228. Existing Agreement
 - 229. Proposed New Contract
 - 230. Existing Contract
 - 231. Proposed New Warranty
 - 232. Existing Warranty
 - 233. Proposed New Release
 - 234. Existing Release
 - 235. Proposed New Acknowledgment
 - 236. Existing Acknowledgment
 - 237. Proposed New Certificate
 - 238. Existing Certificate
 - 239. Proposed New Affidavit
 - 240. Existing Affidavit
 - 241. Proposed New Declaration
 - 242. Existing Declaration
 - 243. Proposed New Statement
 - 244. Existing Statement
 - 245. Proposed New Certificate of Title
 - 246. Existing Certificate of Title
 - 247. Proposed New Title Insurance
 - 248. Existing Title Insurance
 - 249. Proposed New Survey
 - 250. Existing Survey
 - 251. Proposed New Title
 - 252. Existing Title
 - 253. Proposed New Deed
 - 254. Existing Deed
 - 255. Proposed New Lease
 - 256. Existing Lease
 - 257. Proposed New License
 - 258. Existing License
 - 259. Proposed New Agreement
 - 260. Existing Agreement
 - 261. Proposed New Contract
 - 262. Existing Contract
 - 263. Proposed New Warranty
 - 264. Existing Warranty
 - 265. Proposed New Release
 - 266. Existing Release
 - 267. Proposed New Acknowledgment
 - 268. Existing Acknowledgment
 - 269. Proposed New Certificate
 - 270. Existing Certificate
 - 271. Proposed New Affidavit
 - 272. Existing Affidavit
 - 273. Proposed New Declaration
 - 274. Existing Declaration
 - 275. Proposed New Statement
 - 276. Existing Statement
 - 277. Proposed New Certificate of Title
 - 278. Existing Certificate of Title
 - 279. Proposed New Title Insurance
 - 280. Existing Title Insurance
 - 281. Proposed New Survey
 - 282. Existing Survey
 - 283. Proposed New Title
 - 284. Existing Title
 - 285. Proposed New Deed
 - 286. Existing Deed
 - 287. Proposed New Lease
 - 288. Existing Lease
 - 289. Proposed New License
 - 290. Existing License
 - 291. Proposed New Agreement
 - 292. Existing Agreement
 - 293. Proposed New Contract
 - 294. Existing Contract
 - 295. Proposed New Warranty
 - 296. Existing Warranty
 - 297. Proposed New Release
 - 298. Existing Release
 - 299. Proposed New Acknowledgment
 - 300. Existing Acknowledgment
 - 301. Proposed New Certificate
 - 302. Existing Certificate
 - 303. Proposed New Affidavit
 - 304. Existing Affidavit
 - 305. Proposed New Declaration
 - 306. Existing Declaration
 - 307. Proposed New Statement
 - 308. Existing Statement
 - 309. Proposed New Certificate of Title
 - 310. Existing Certificate of Title
 - 311. Proposed New Title Insurance
 - 312. Existing Title Insurance
 - 313. Proposed New Survey
 - 314. Existing Survey
 - 315. Proposed New Title
 - 316. Existing Title
 - 317. Proposed New Deed
 - 318. Existing Deed
 - 319. Proposed New Lease
 - 320. Existing Lease
 - 321. Proposed New License
 - 322. Existing License
 - 323. Proposed New Agreement
 - 324. Existing Agreement
 - 325. Proposed New Contract
 - 326. Existing Contract
 - 327. Proposed New Warranty
 - 328. Existing Warranty
 - 329. Proposed New Release
 - 330. Existing Release
 - 331. Proposed New Acknowledgment
 - 332. Existing Acknowledgment
 - 333. Proposed New Certificate
 - 334. Existing Certificate
 - 335. Proposed New Affidavit
 - 336. Existing Affidavit
 - 337. Proposed New Declaration
 - 338. Existing Declaration
 - 339. Proposed New Statement
 - 340. Existing Statement
 - 341. Proposed New Certificate of Title
 - 342. Existing Certificate of Title
 - 343. Proposed New Title Insurance
 - 344. Existing Title Insurance
 - 345. Proposed New Survey
 - 346. Existing Survey
 - 347. Proposed New Title
 - 348. Existing Title
 - 349. Proposed New Deed
 - 350. Existing Deed
 - 351. Proposed New Lease
 - 352. Existing Lease
 - 353. Proposed New License
 - 354. Existing License
 - 355. Proposed New Agreement
 - 356. Existing Agreement
 - 357. Proposed New Contract
 - 358. Existing Contract
 - 359. Proposed New Warranty
 - 360. Existing Warranty
 - 361. Proposed New Release
 - 362. Existing Release
 - 363. Proposed New Acknowledgment
 - 364. Existing Acknowledgment
 - 365. Proposed New Certificate
 - 366. Existing Certificate
 - 367. Proposed New Affidavit
 - 368. Existing Affidavit
 - 369. Proposed New Declaration
 - 370. Existing Declaration
 - 371. Proposed New Statement
 - 372. Existing Statement
 - 373. Proposed New Certificate of Title
 - 374. Existing Certificate of Title
 - 375. Proposed New Title Insurance
 - 376. Existing Title Insurance
 - 377. Proposed New Survey
 - 378. Existing Survey
 - 379. Proposed New Title
 - 380. Existing Title
 - 381. Proposed New Deed
 - 382. Existing Deed
 - 383. Proposed New Lease
 - 384. Existing Lease
 - 385. Proposed New License
 - 386. Existing License
 - 387. Proposed New Agreement
 - 388. Existing Agreement
 - 389. Proposed New Contract
 - 390. Existing Contract
 - 391. Proposed New Warranty
 - 392. Existing Warranty
 - 393. Proposed New Release
 - 394. Existing Release
 - 395. Proposed New Acknowledgment
 - 396. Existing Acknowledgment
 - 397. Proposed New Certificate
 - 398. Existing Certificate
 - 399. Proposed New Affidavit
 - 400. Existing Affidavit
 - 401. Proposed New Declaration
 - 402. Existing Declaration
 - 403. Proposed New Statement
 - 404. Existing Statement
 - 405. Proposed New Certificate of Title
 - 406. Existing Certificate of Title
 - 407. Proposed New Title Insurance
 - 408. Existing Title Insurance
 - 409. Proposed New Survey
 - 410. Existing Survey
 - 411. Proposed New Title
 - 412. Existing Title
 - 413. Proposed New Deed
 - 414. Existing Deed
 - 415. Proposed New Lease
 - 416. Existing Lease
 - 417. Proposed New License
 - 418. Existing License
 - 419. Proposed New Agreement
 - 420. Existing Agreement
 - 421. Proposed New Contract
 - 422. Existing Contract
 - 423. Proposed New Warranty
 - 424. Existing Warranty
 - 425. Proposed New Release
 - 426. Existing Release
 - 427. Proposed New Acknowledgment
 - 428. Existing Acknowledgment
 - 429. Proposed New Certificate
 - 430. Existing Certificate
 - 431. Proposed New Affidavit
 - 432. Existing Affidavit
 - 433. Proposed New Declaration
 - 434. Existing Declaration
 - 435. Proposed New Statement
 - 436. Existing Statement
 - 437. Proposed New Certificate of Title
 - 438. Existing Certificate of Title
 - 439. Proposed New Title Insurance
 - 440. Existing Title Insurance
 - 441. Proposed New Survey
 - 442. Existing Survey
 - 443. Proposed New Title
 - 444. Existing Title
 - 445. Proposed New Deed
 - 446. Existing Deed
 - 447. Proposed New Lease
 - 448. Existing Lease
 - 449. Proposed New License
 - 450. Existing License
 - 451. Proposed New Agreement
 - 452. Existing Agreement
 - 453. Proposed New Contract
 - 454. Existing Contract
 - 455. Proposed New Warranty
 - 456. Existing Warranty
 - 457. Proposed New Release
 - 458. Existing Release
 - 459. Proposed New Acknowledgment
 - 460. Existing Acknowledgment
 - 461. Proposed New Certificate
 - 462. Existing Certificate
 - 463. Proposed New Affidavit
 - 464. Existing Affidavit
 - 465. Proposed New Declaration
 - 466. Existing Declaration
 - 467. Proposed New Statement
 - 468. Existing Statement
 - 469. Proposed New Certificate of Title
 - 470. Existing Certificate of Title
 - 471. Proposed New Title Insurance
 - 472. Existing Title Insurance
 - 473. Proposed New Survey
 - 474. Existing Survey
 - 475. Proposed New Title
 - 476. Existing Title
 - 477. Proposed New Deed
 - 478. Existing Deed
 - 479. Proposed New Lease
 - 480. Existing Lease
 - 481. Proposed New License
 - 482. Existing License
 - 483. Proposed New Agreement
 - 484. Existing Agreement
 - 485. Proposed New Contract
 - 486. Existing Contract
 - 487. Proposed New Warranty
 - 488. Existing Warranty
 - 489. Proposed New Release
 - 490. Existing Release
 - 491. Proposed New Acknowledgment
 - 492. Existing Acknowledgment
 - 493. Proposed New Certificate
 - 494. Existing Certificate
 - 495. Proposed New Affidavit
 - 496. Existing Affidavit
 - 497. Proposed New Declaration
 - 498. Existing Declaration
 - 499. Proposed New Statement
 - 500. Existing Statement

DENOTES SIGNAGE LOCATION.

STOP SIGNAGE
at PM & TOPEM

CROSS BRIDGE
FOOT LANTERS & TOPEM
EASTGATE VINY

Project Information Project Name: [Blank] Project Number: [Blank] Project Location: [Blank]	
Client Information Client Name: [Blank] Client Address: [Blank] Client Phone: [Blank]	Design Information Designer: [Blank] Designer Address: [Blank] Designer Phone: [Blank]
Approval Information Approved By: [Blank] Approved Date: [Blank]	Revision Information Revision Number: [Blank] Revision Date: [Blank]
Notes [Blank]	

