


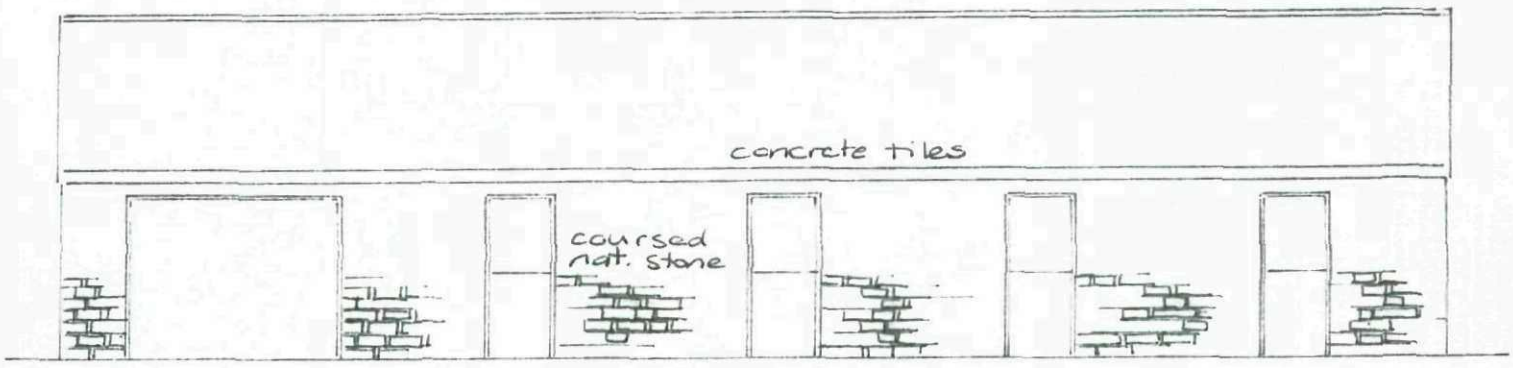


Existing Front Elevation

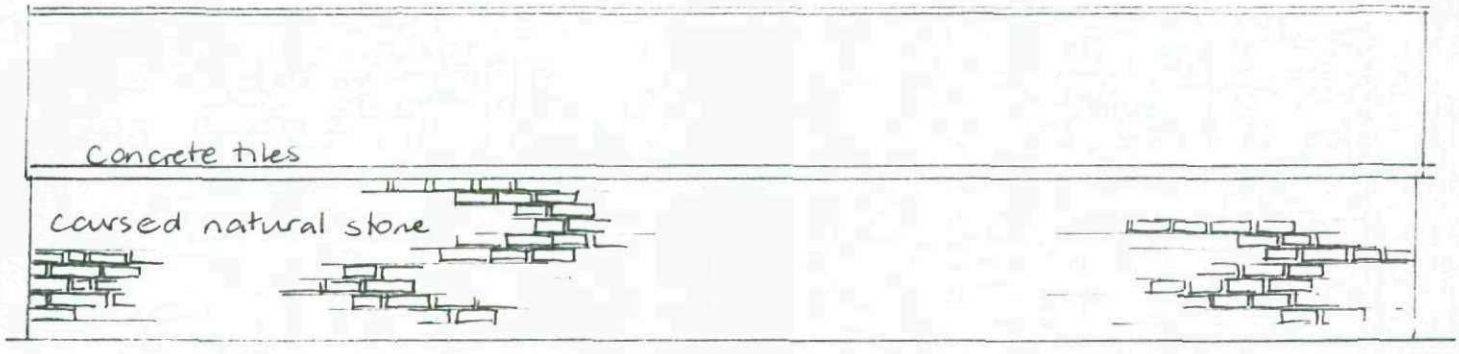


Existing Rear Elevation

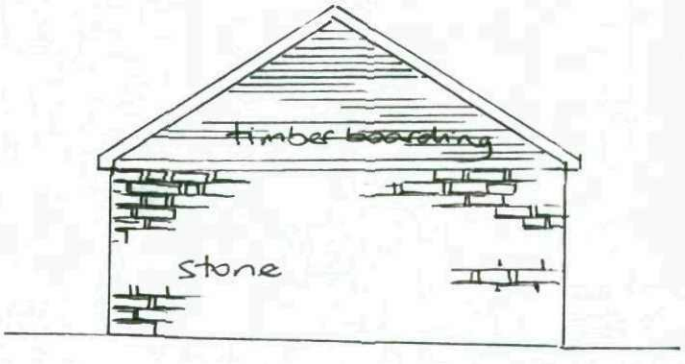

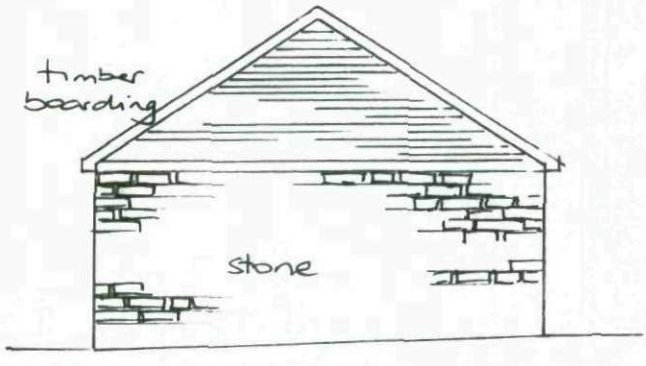


Existing Side Elevations


1:100

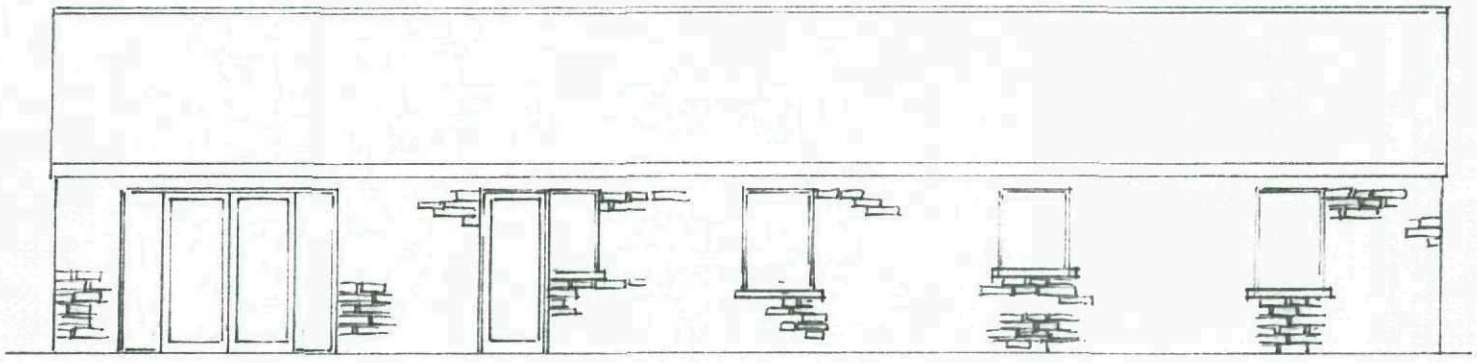

Proposed Front Elevation

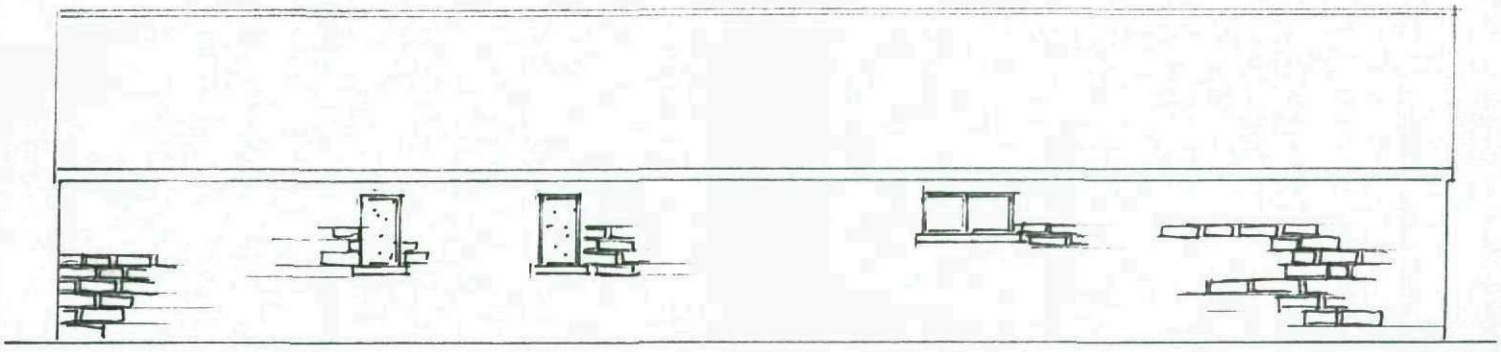

Proposed Rear Elevation

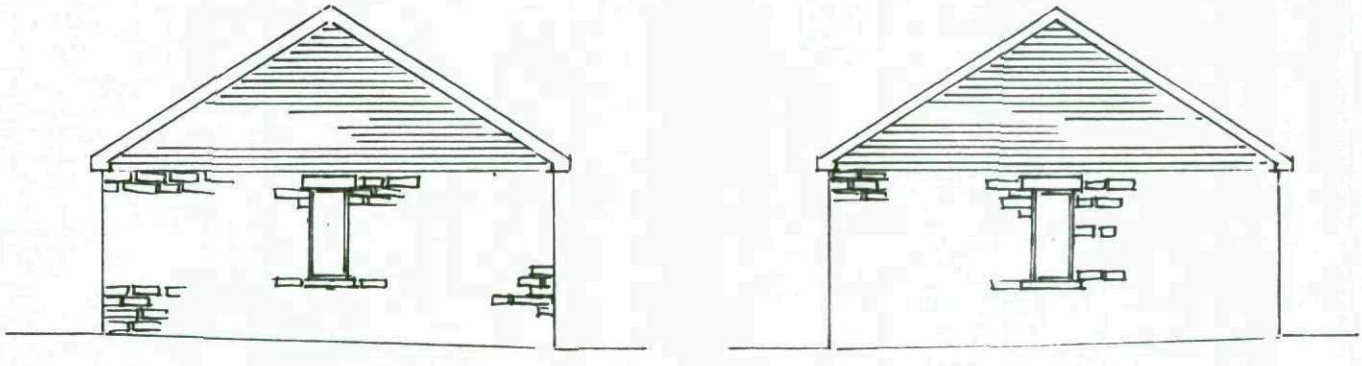

Proposed Side Elevations

1:100