

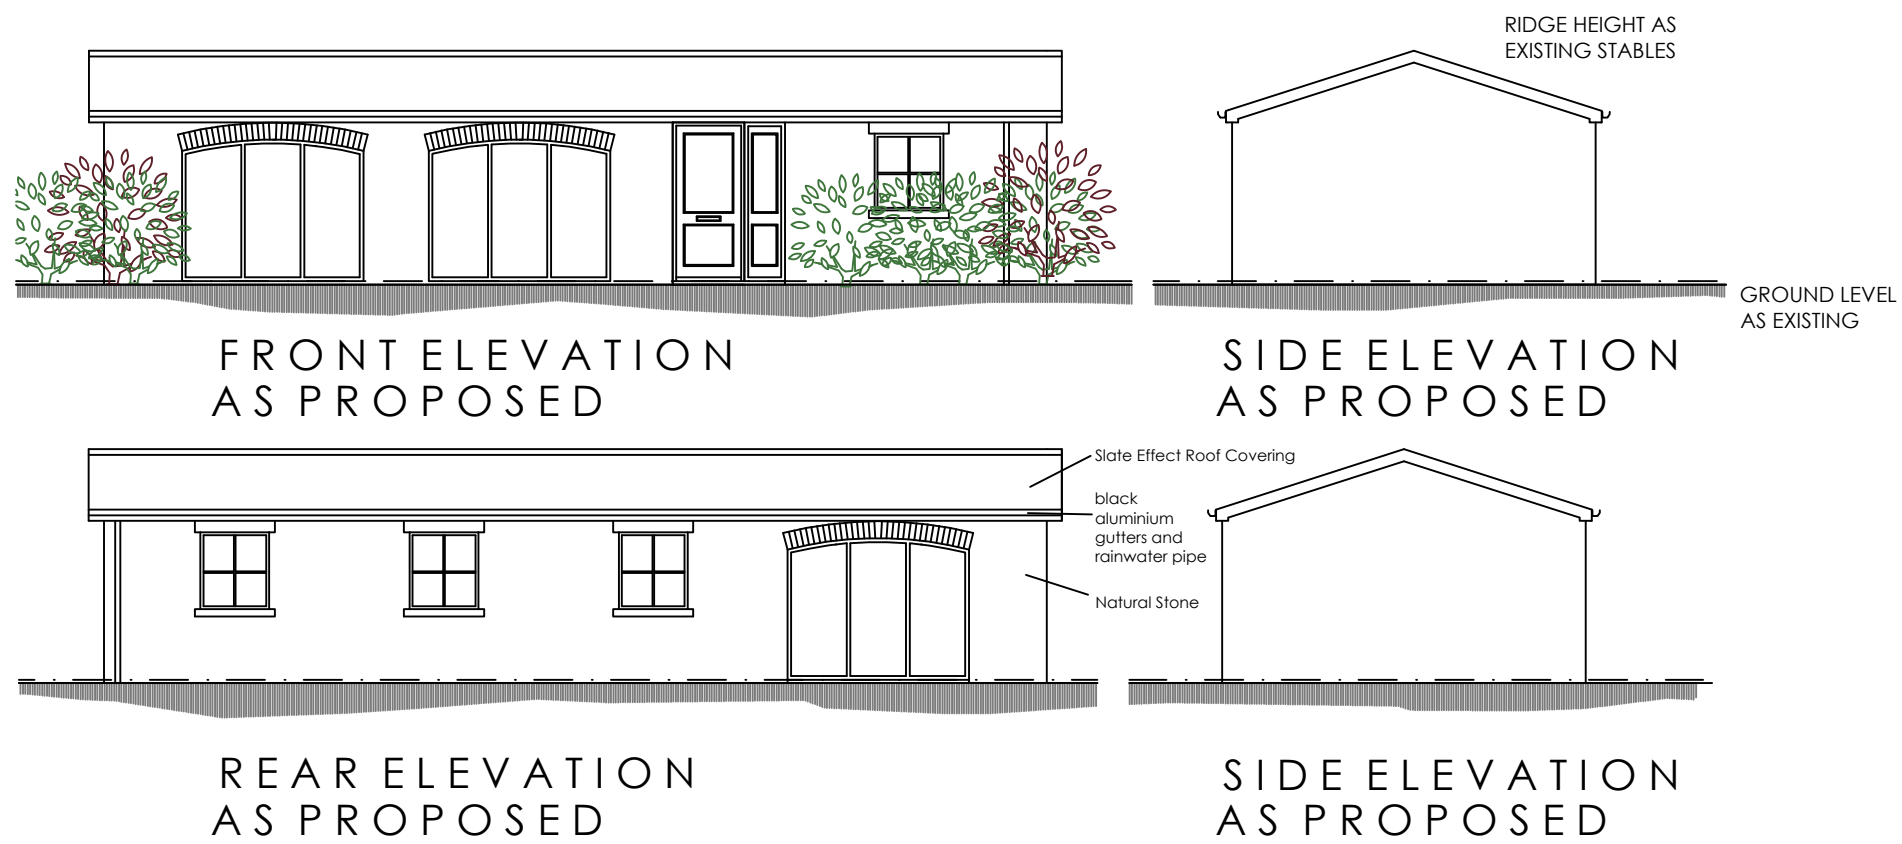
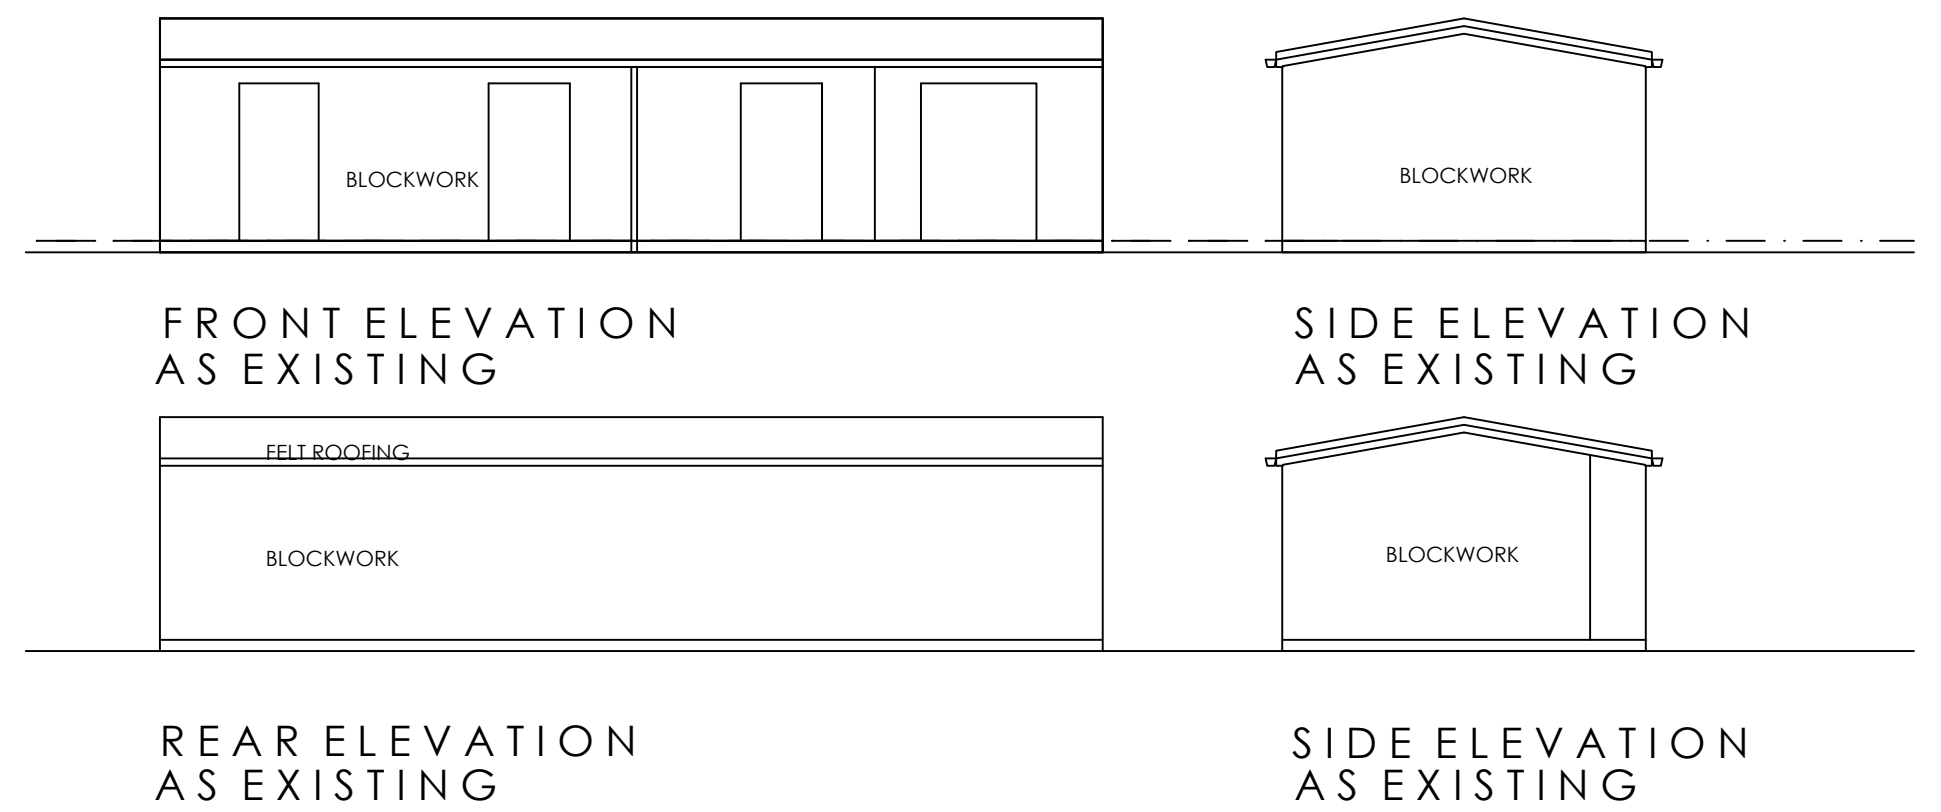


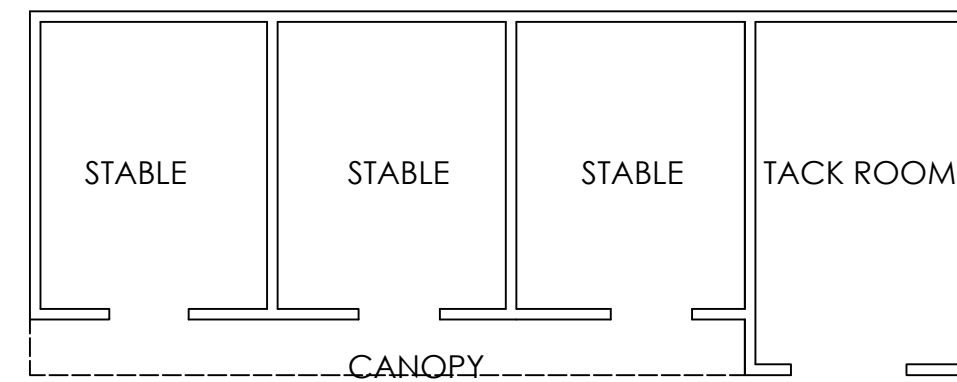


PLAN AS EXISTING

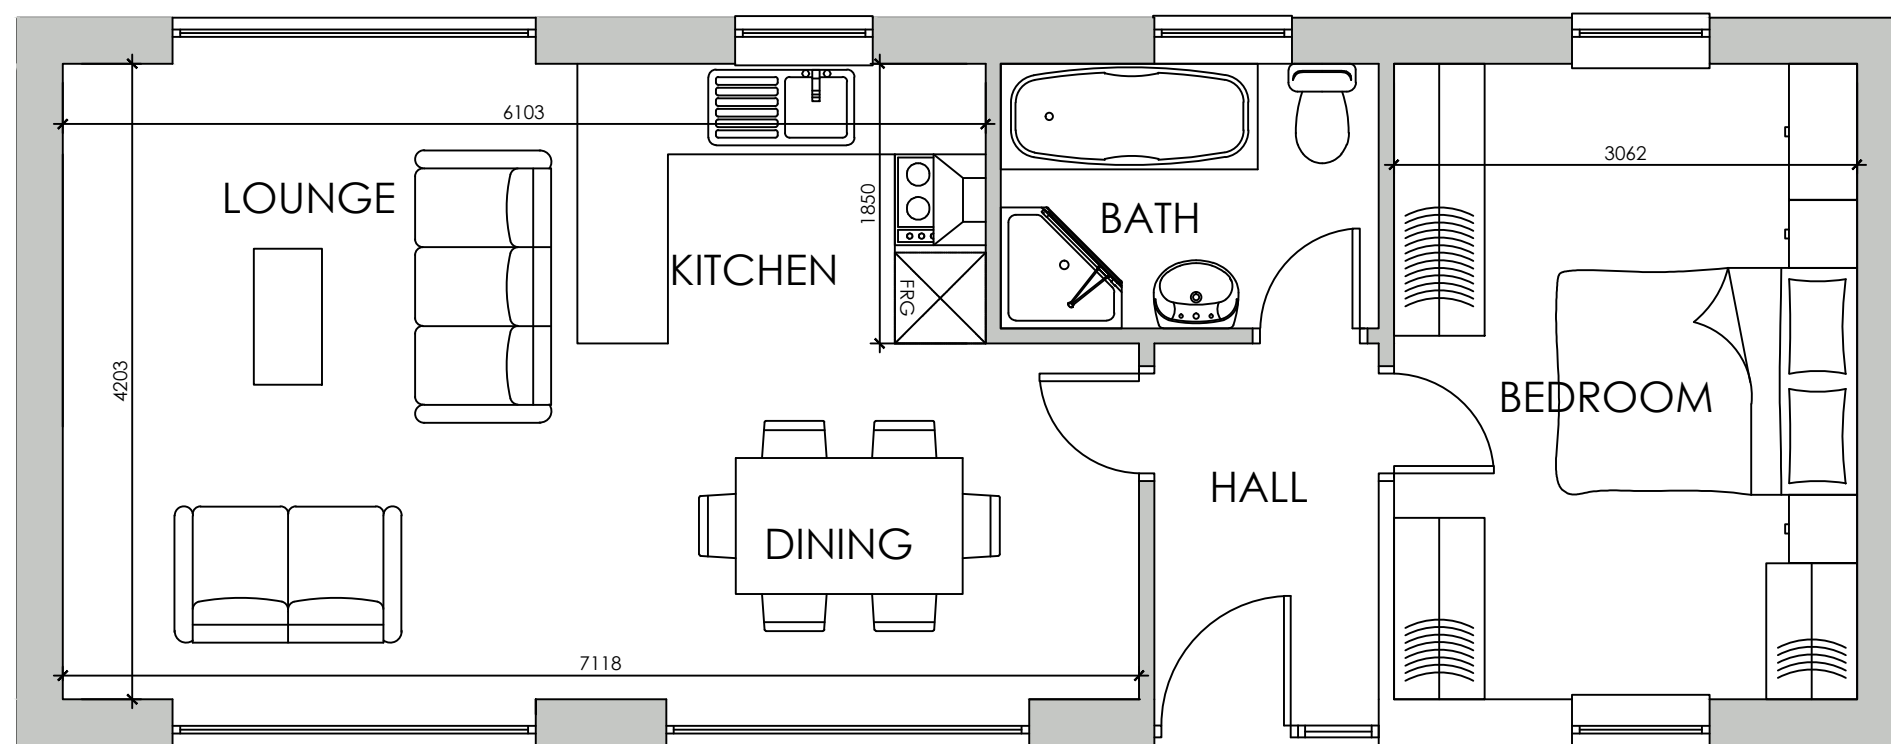

PLAN AS PROPOSED

BUILDING FOOTPRINT AS EXISTING

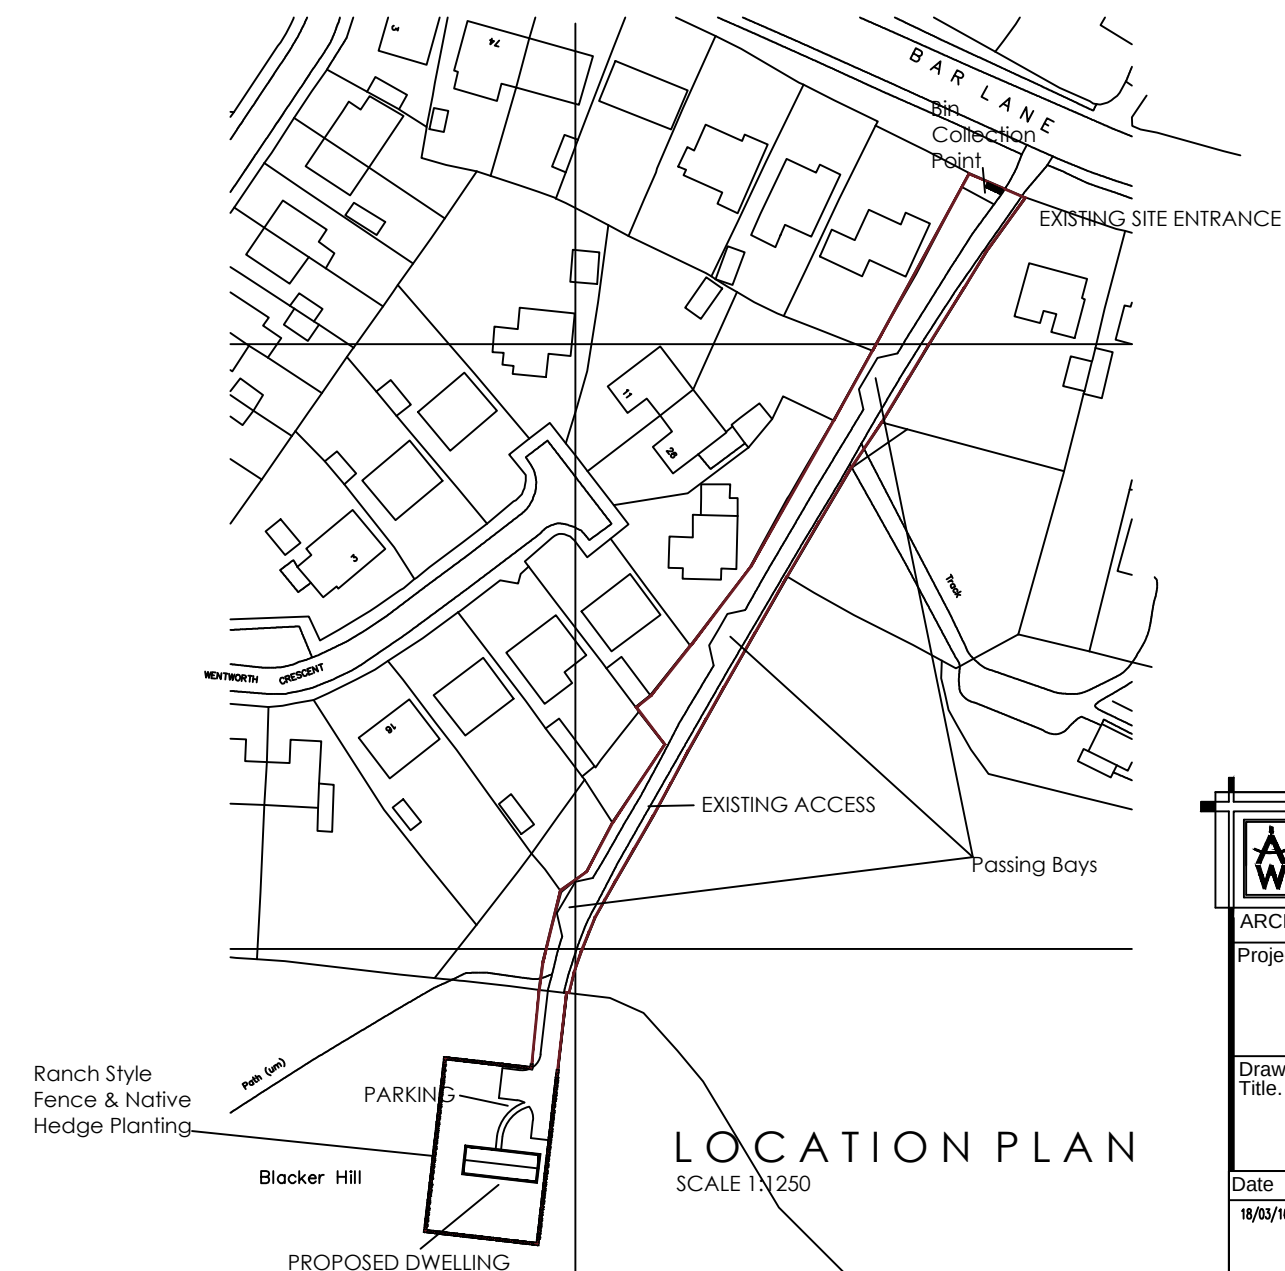

White Agus PARTNERSHIP ARCHITECTURAL SERVICES AND SURVEYORS			8 MORSTON BUSINESS PARK, WHALEY ROAD, BARUGH GREEN, BARNLEY, S75 1HQ Email: info@whiteaguspартnership.co.uk Web: www.whiteaguspартnership.co.uk		
Project: PROPOSED DWELLING LAND AT BAR LANE STAINCROSS, BARNLEY			Client: MR PAUL NEEDHAM		
Drawing Title: PLANS & ELEVATIONS			Date: MARCH 2016	Scale: 1:50& 1:100 @ A2	
			Ref: 15-156	Dwg. No. 01	Rev. A
Date	Suffix	Description	Date	Suffix	Description
18/03/16	A	Minor Amendments			